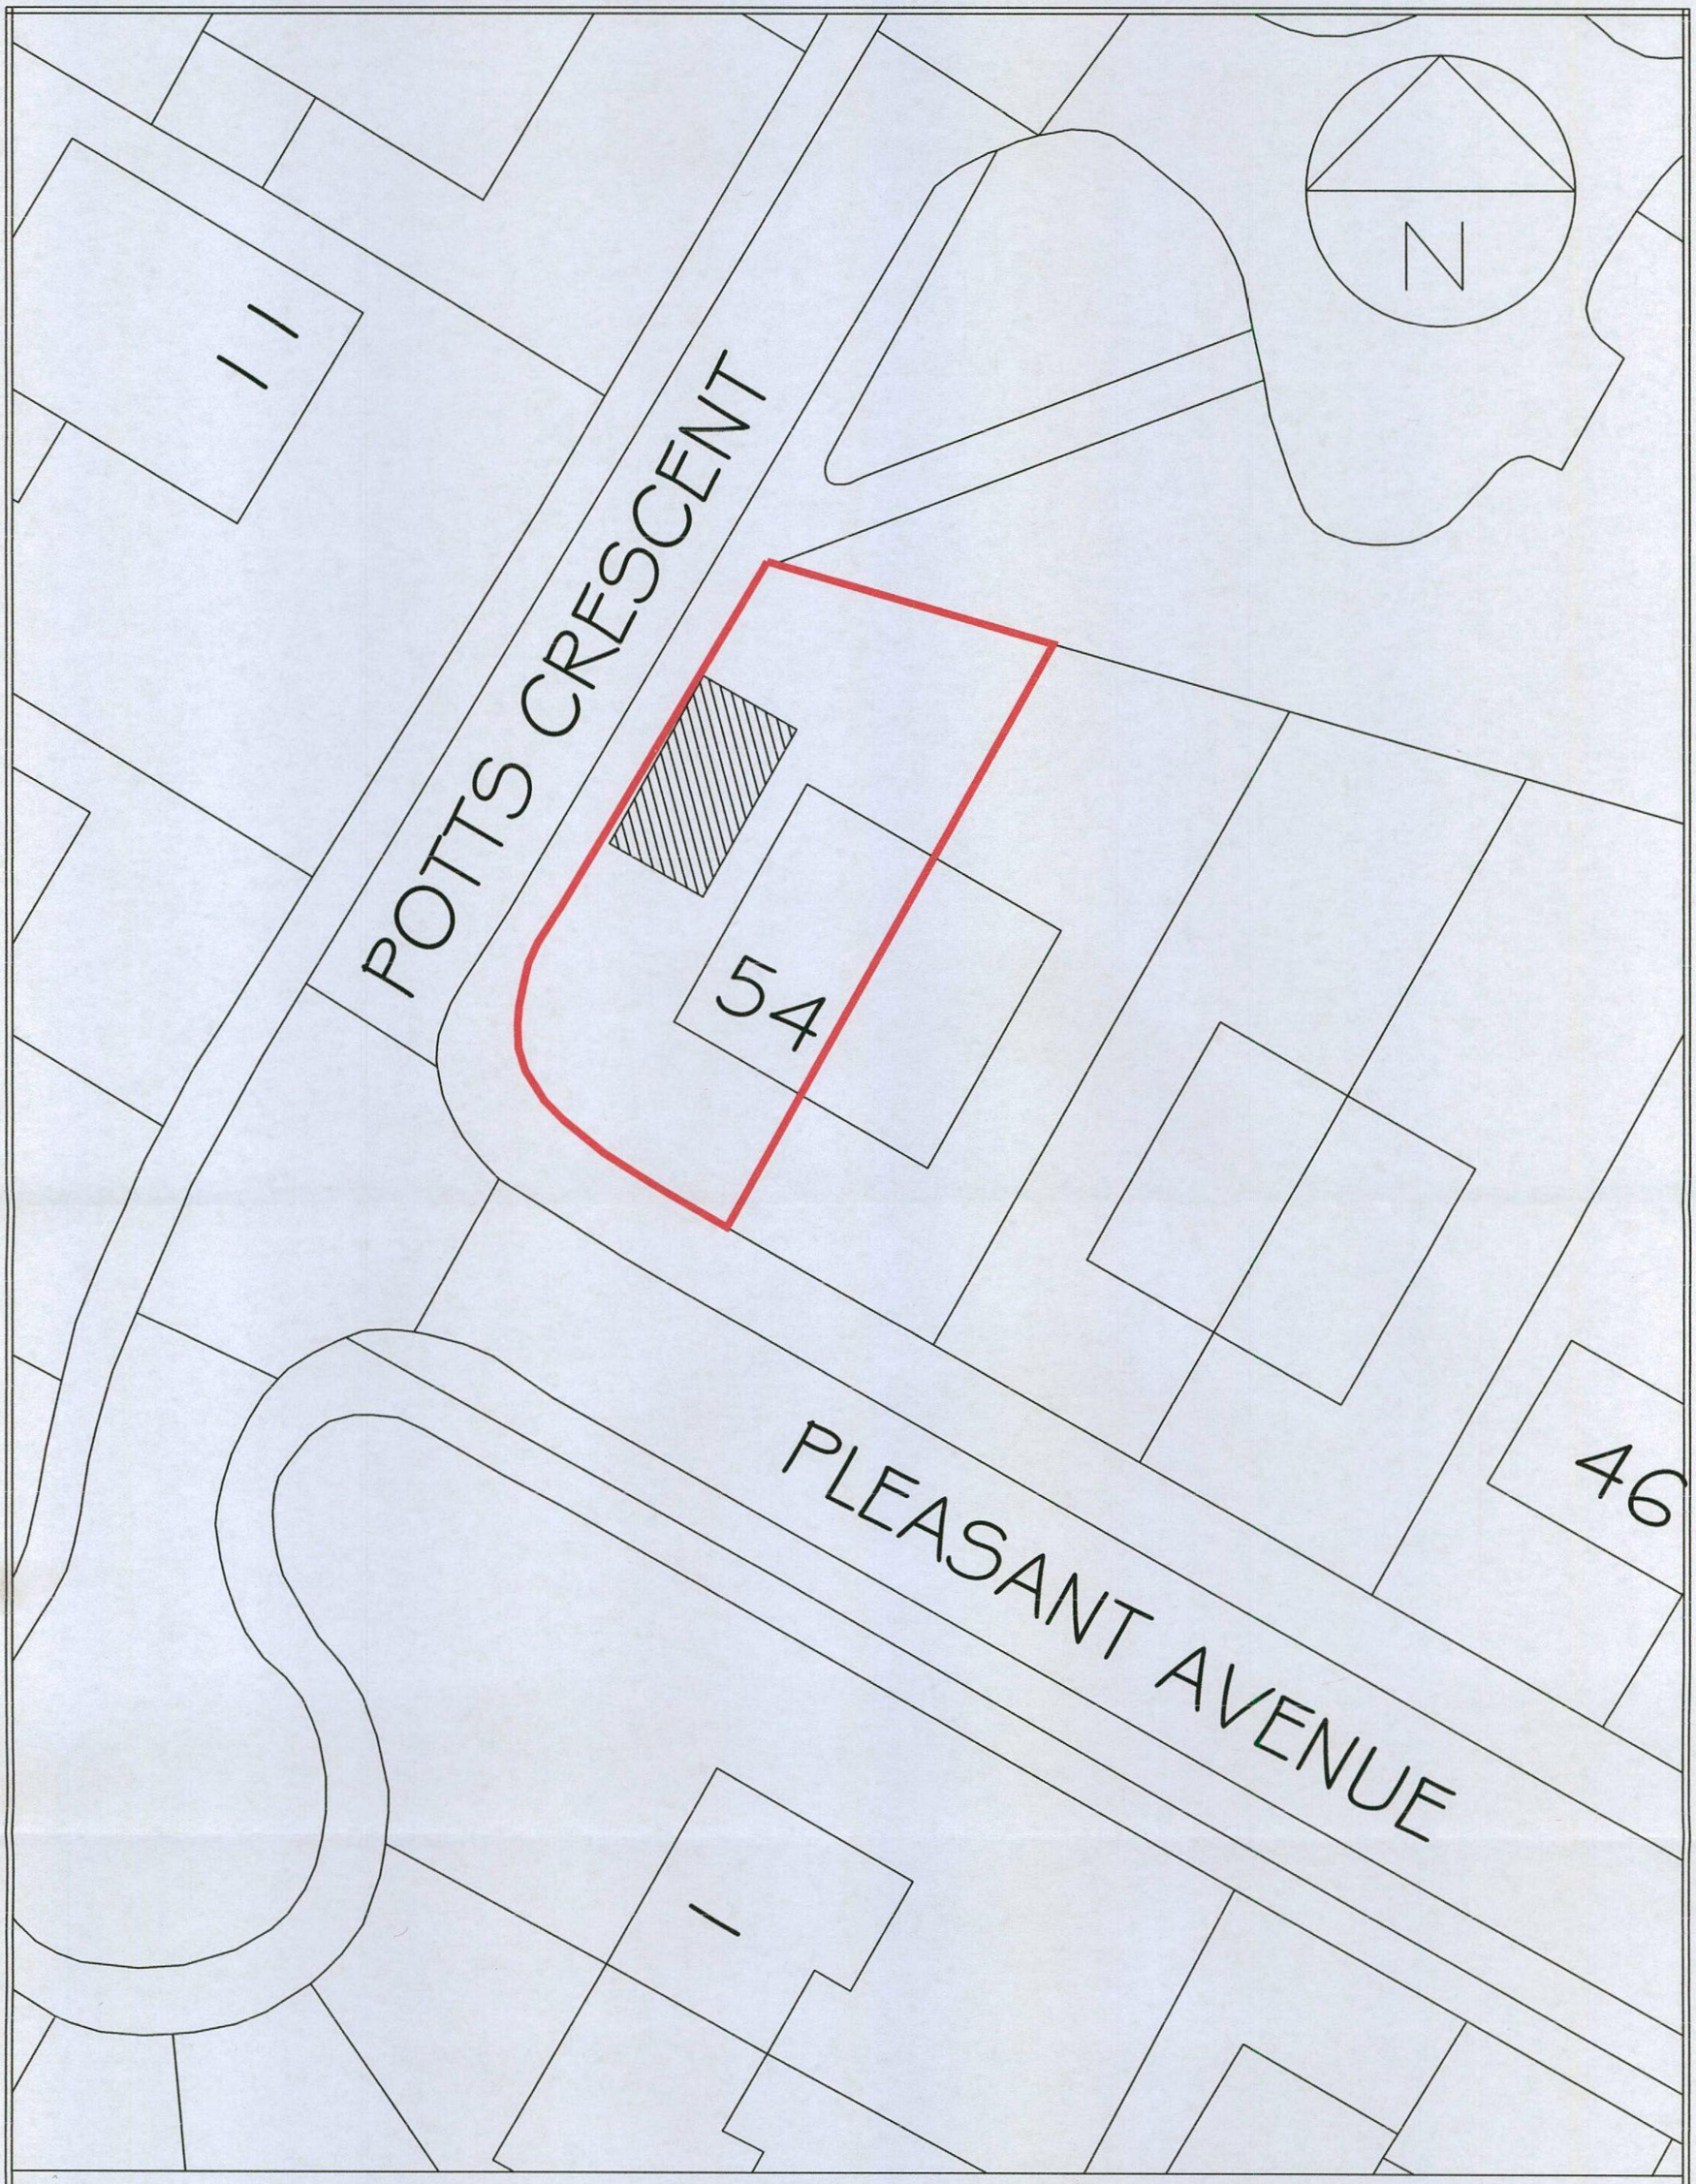


Existing Access and Boundaries Unaffected by the Proposal
54 Pleasant Avenue, Great Houghton.

© Crown Copyright 2007. All rights reserved. Licence number 100022432

Drawing No.2
PROPOSED
SITE PLAN
Scale 1:200