
EXISTING FRONT ELEVATION - SCALE 1:50

18 NEW CHAPEL AVENUE S36 6DG.

Fig. 1

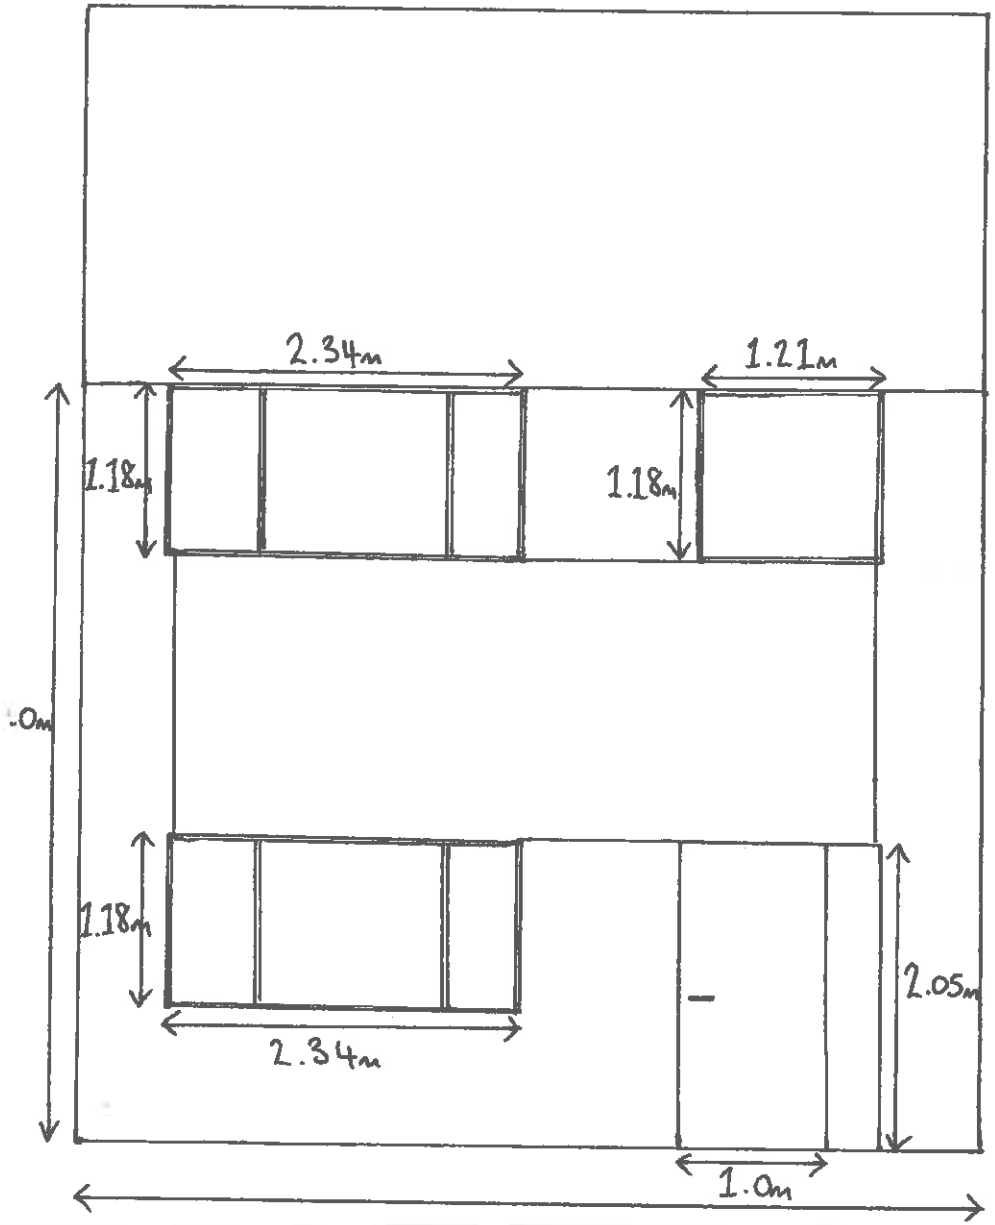


N

Proposed Front Elevation - Scale 1:50

18 New Chapel Avenue S36 6DG.


Fig. 2

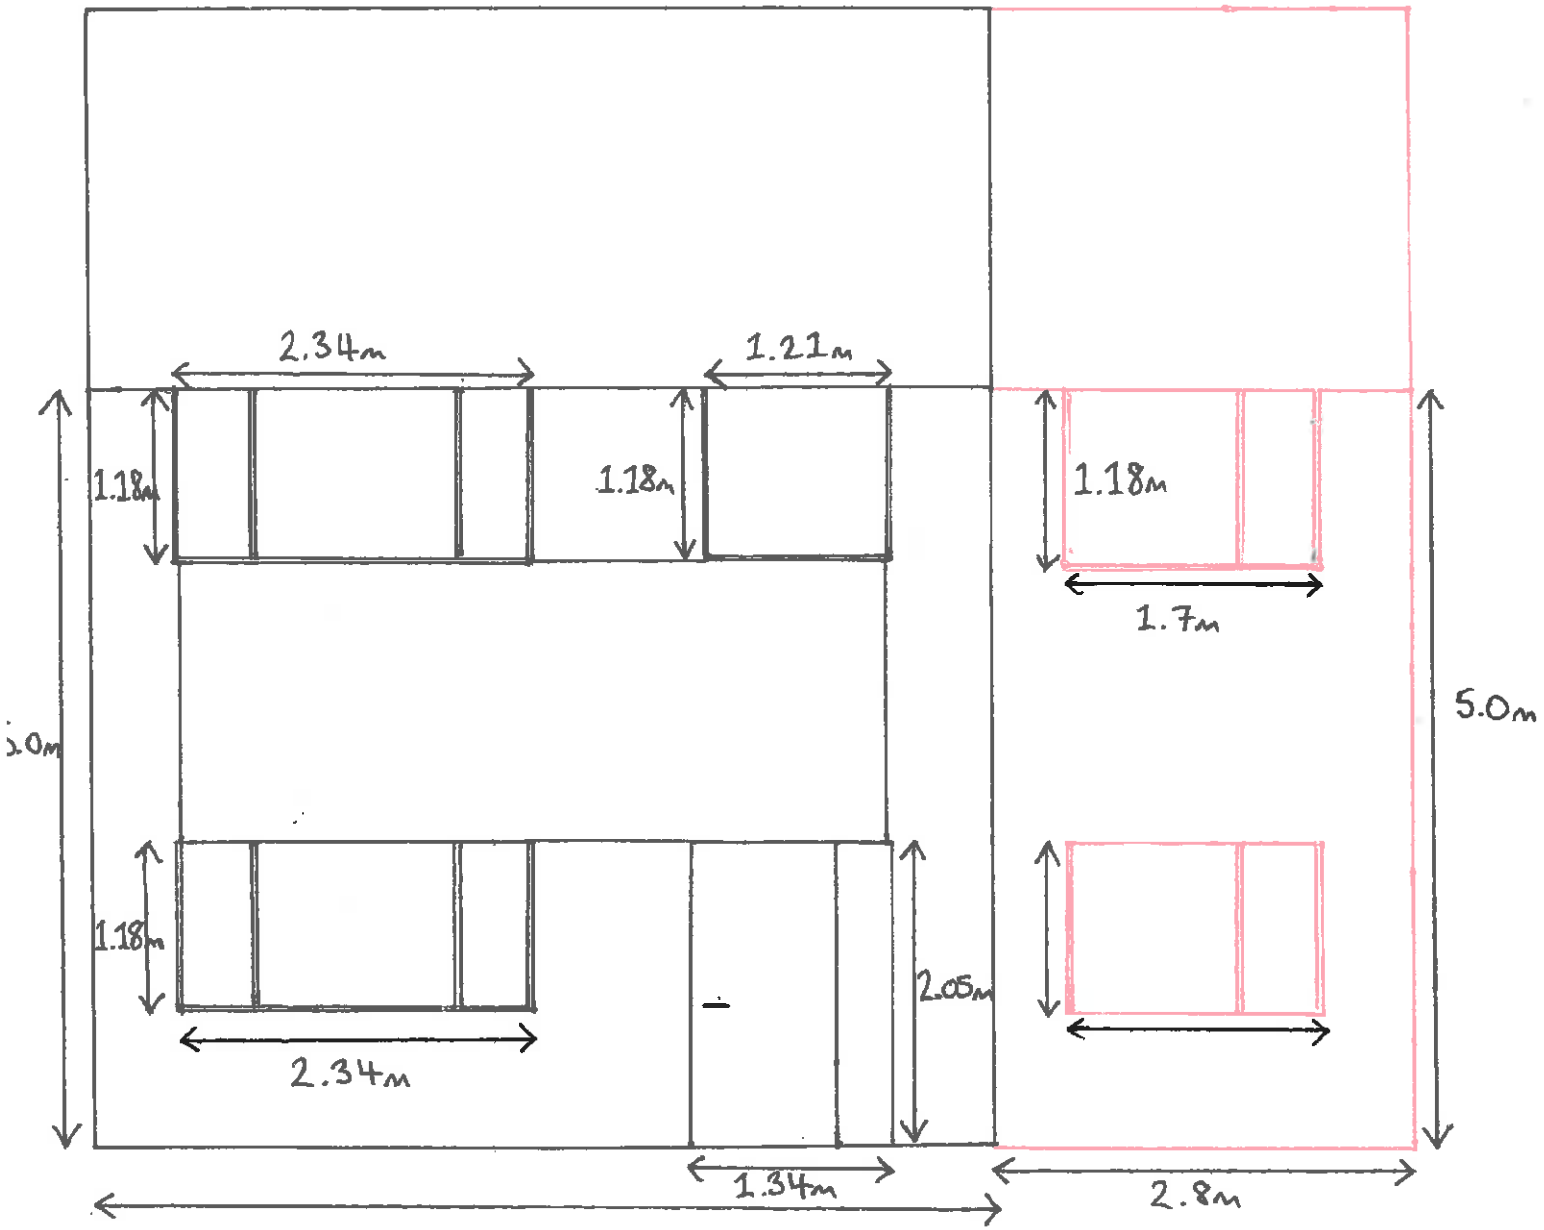

EXISTING REAR ELEVATION - SCALE 1:50

18 NEW CHAPEL AVENUE S36 6DG.

Fig 3

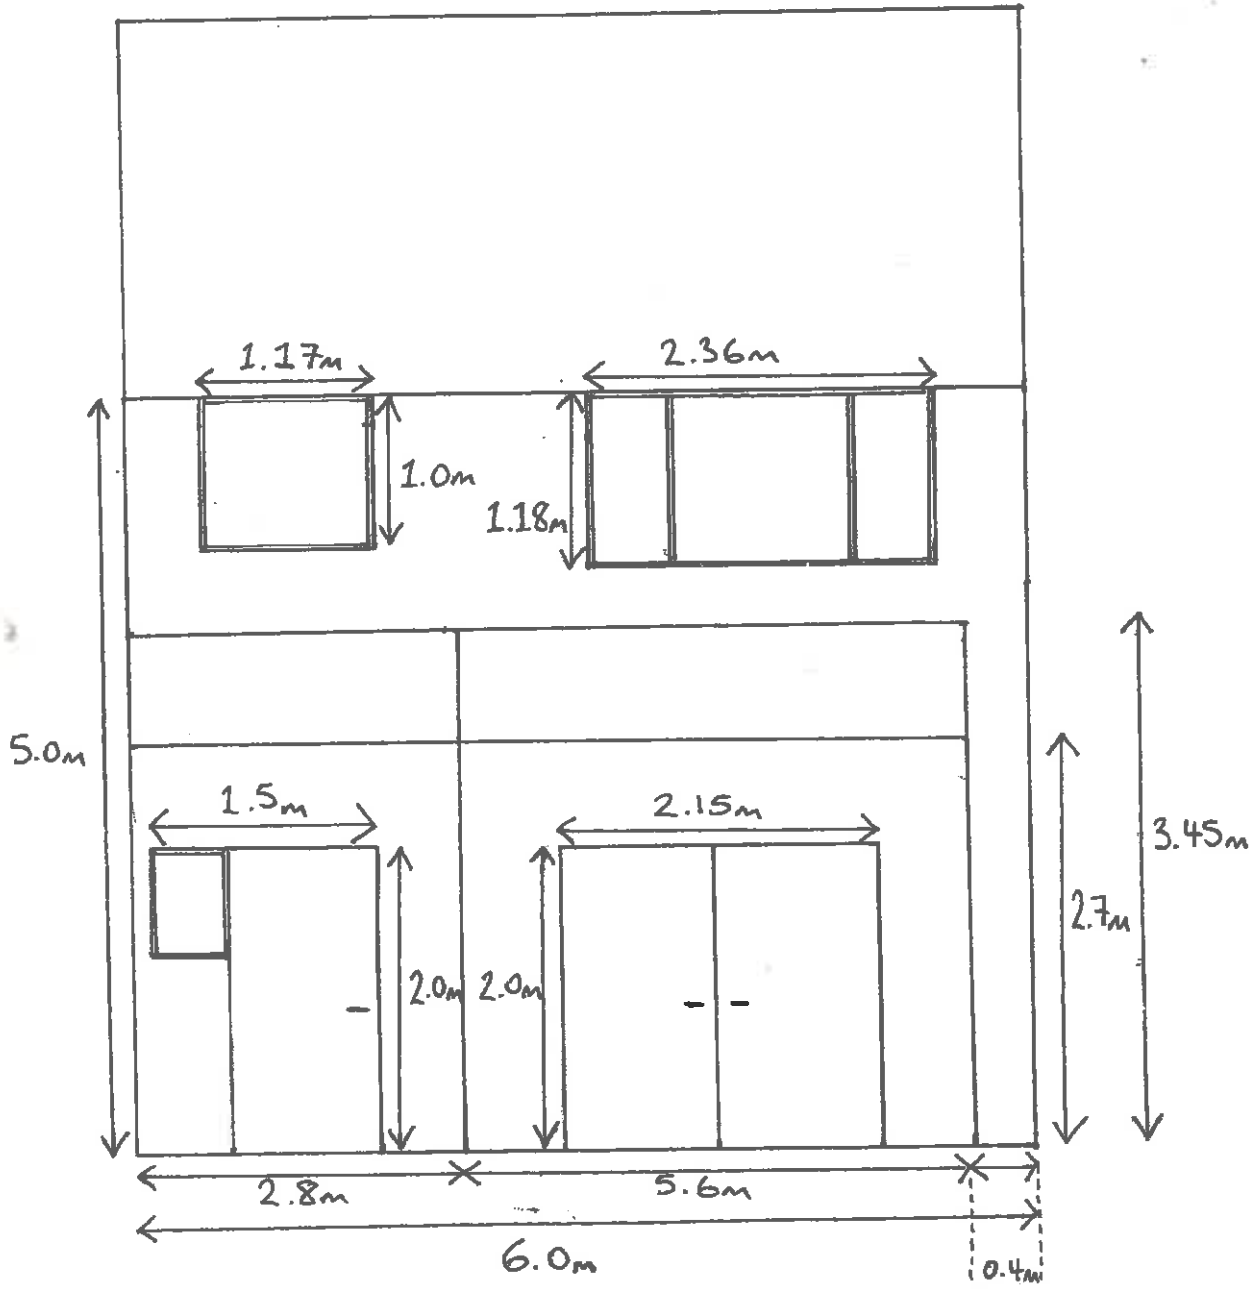




PROPOSED REAR ELEVATION - SCALE 1:50

18 NEW CHAPEL AVENUE BB6 6DG

Fig. 4

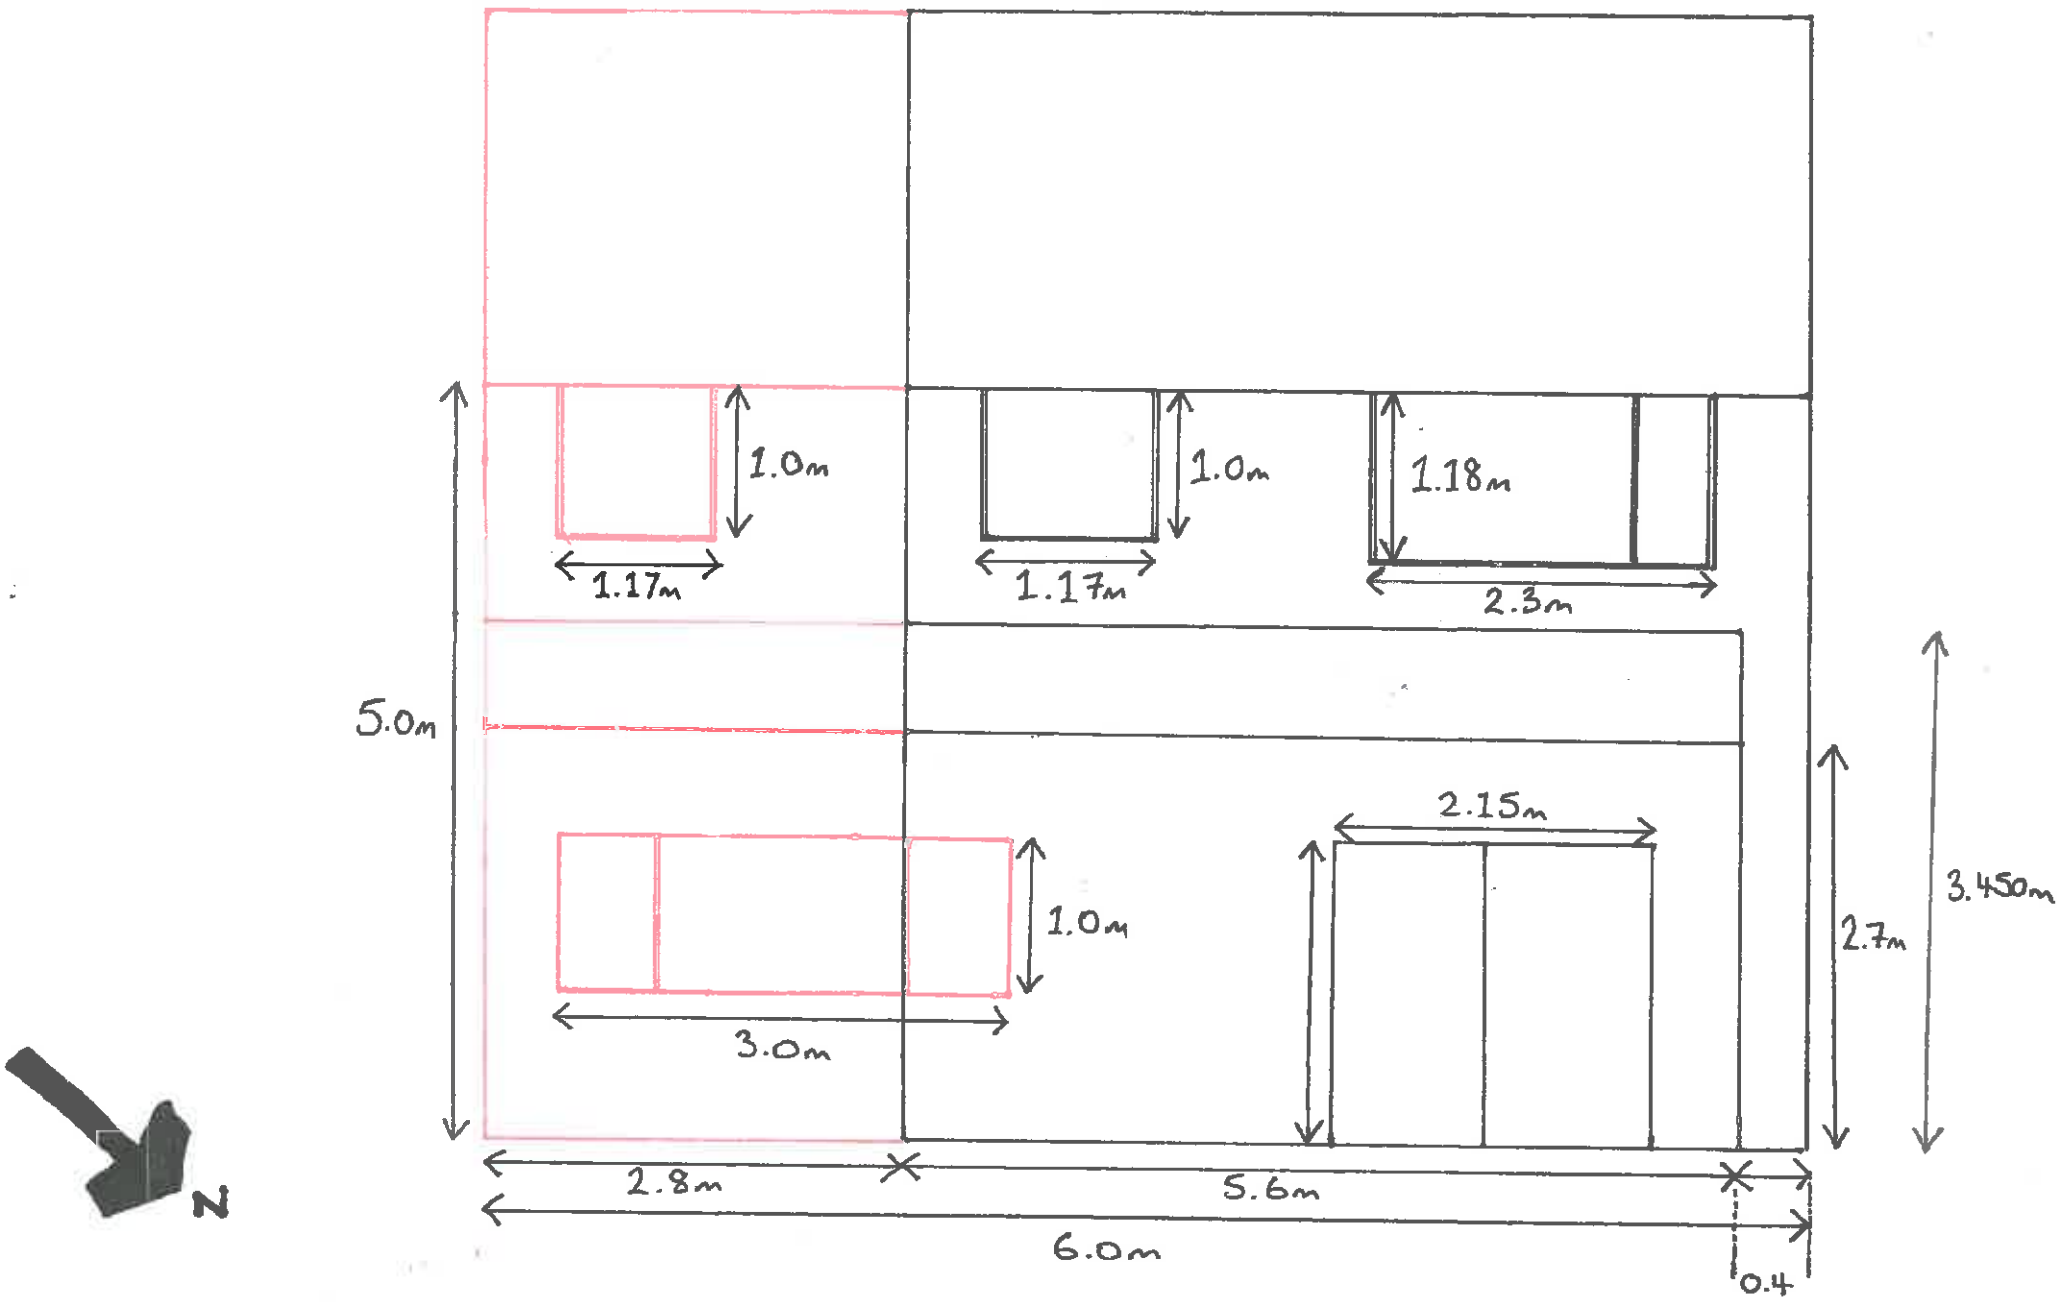

EXISTING OVERVIEW / SITE PLAN - SCALE 1:50

18 NEW CHAPEL AVENUE S36 6DG.

Fig. 5

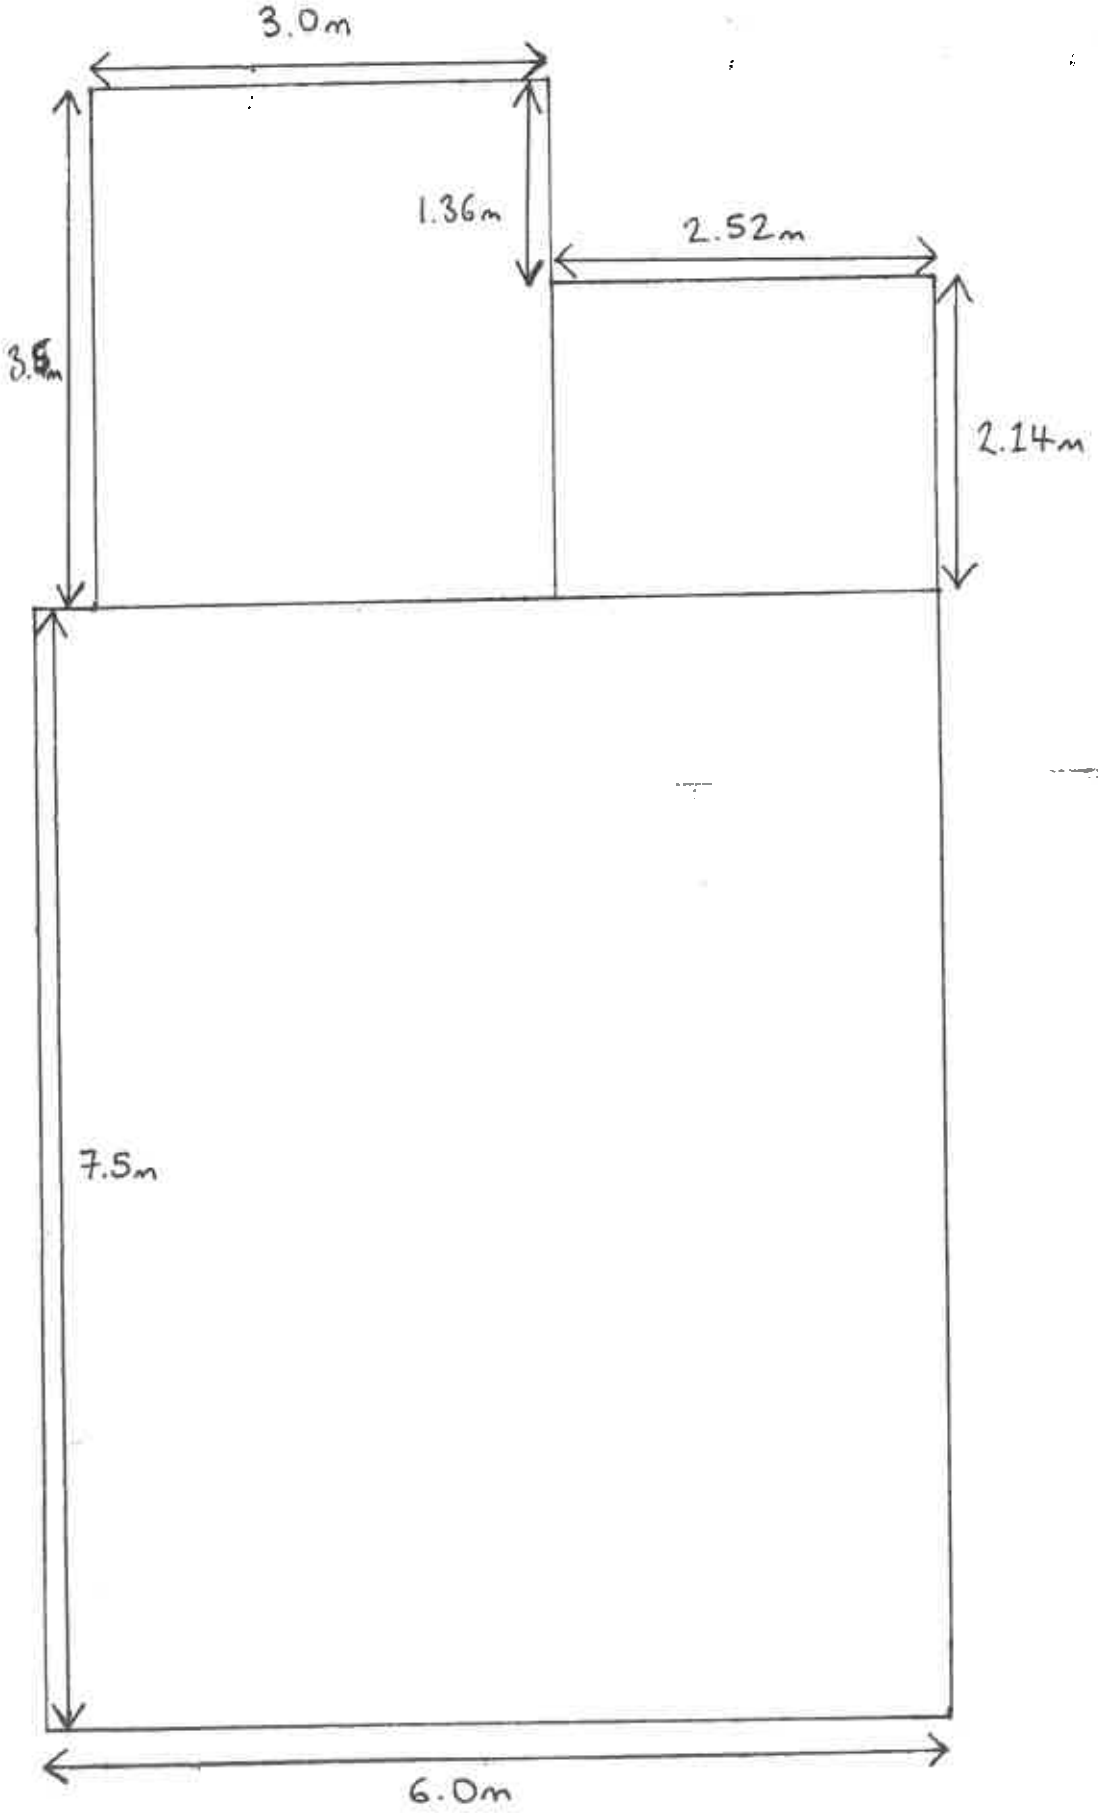




Fig. 5

PROPOSED OVERVIEW/SITE PLAN - SCALE 1:50

18 NEW CHAPEL AVENUE S36 6DG.

Fig. 6


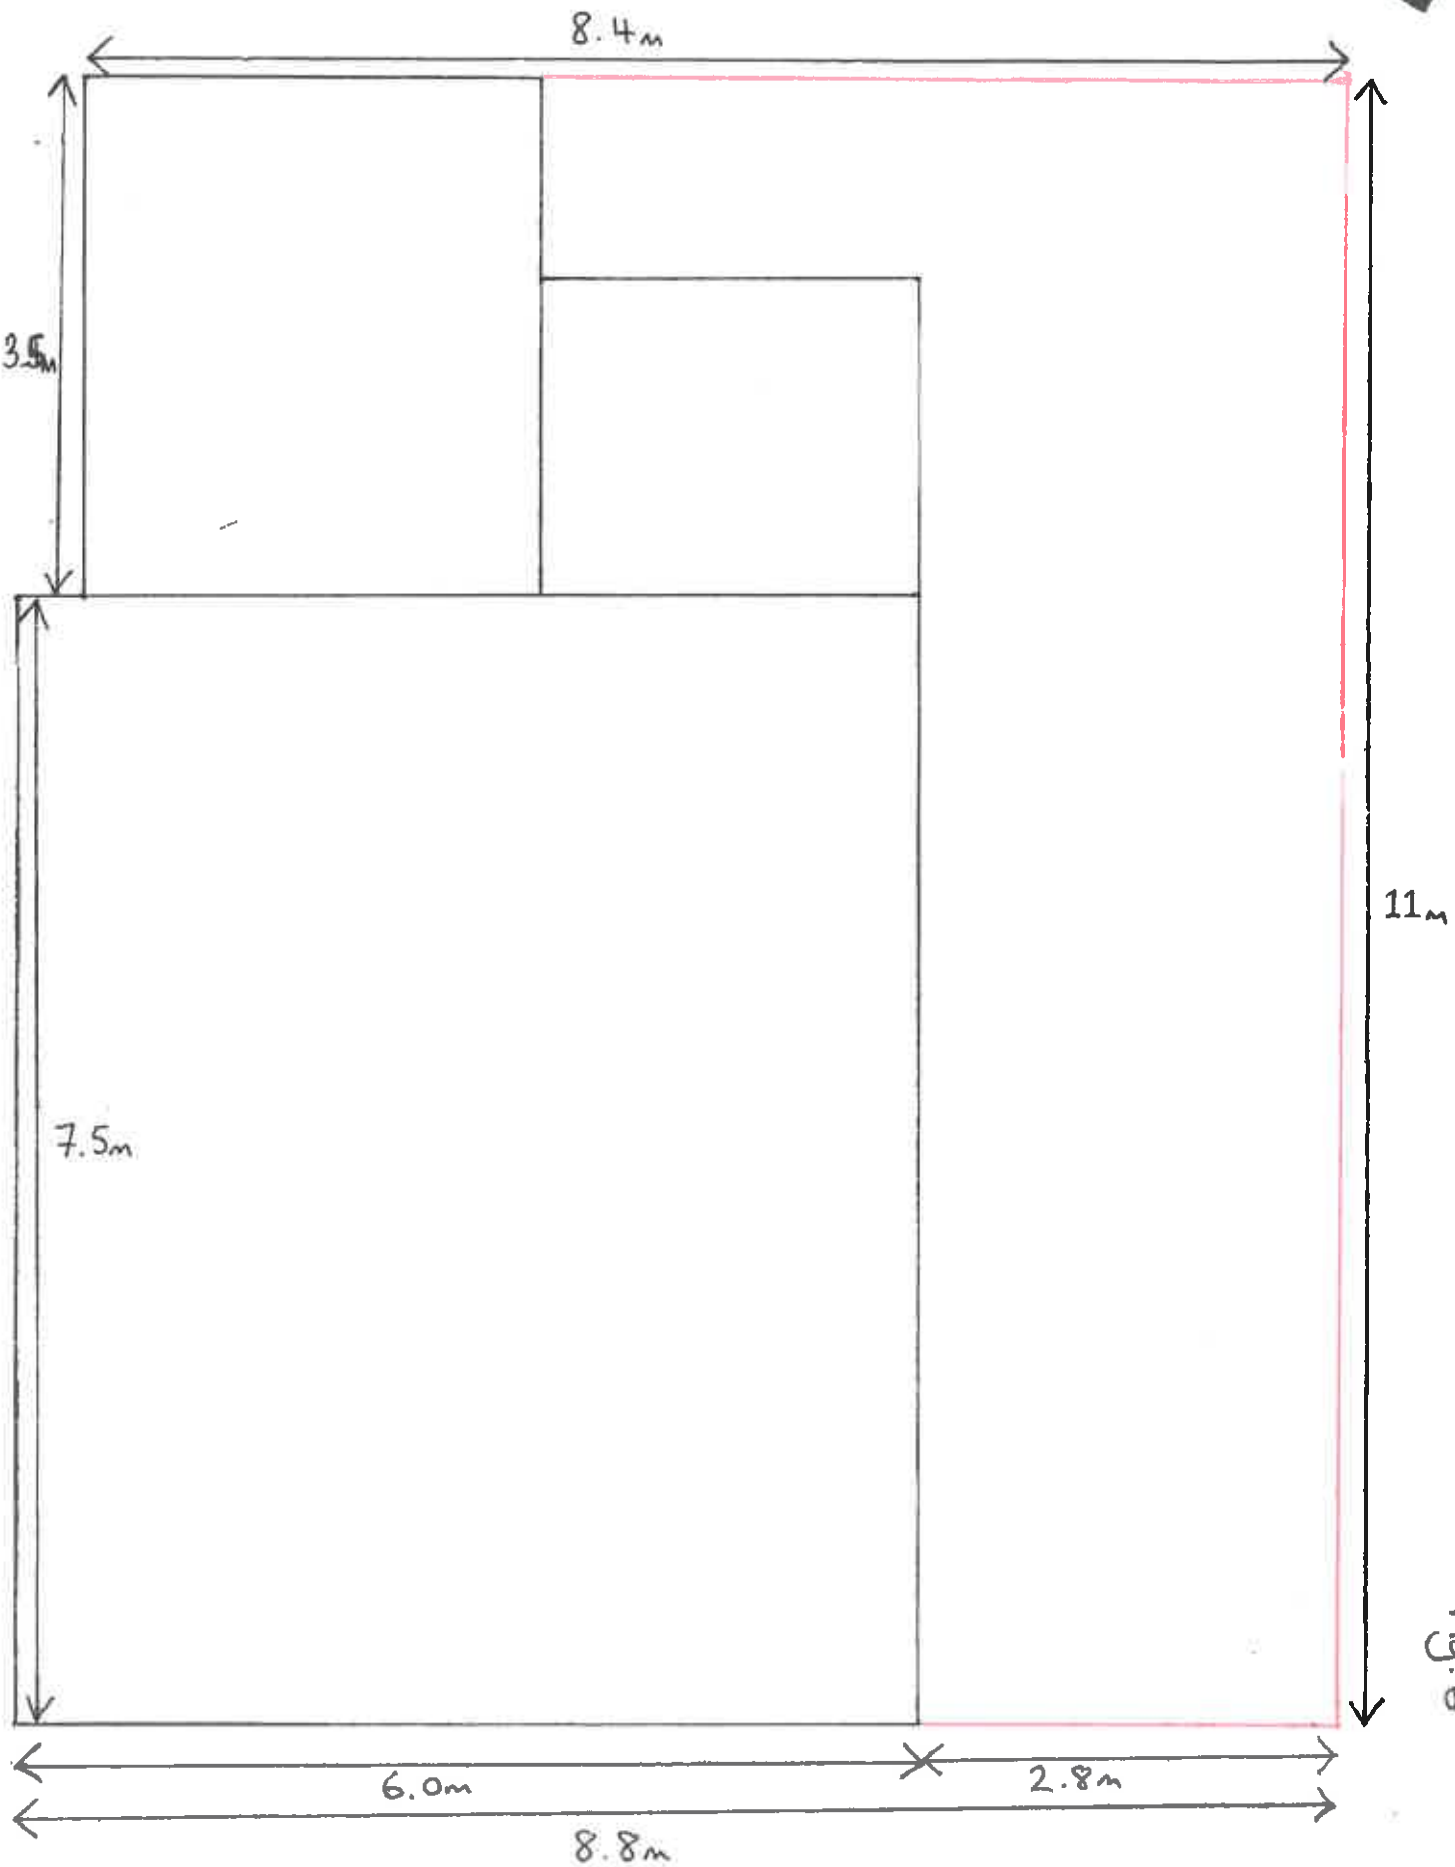


Fig. 6

EXISTING GABLE / SIDE ELEVATION - SCALE 1:50

18 NEW CHAPEL AVENUE S36 6DG.

Fig. 7

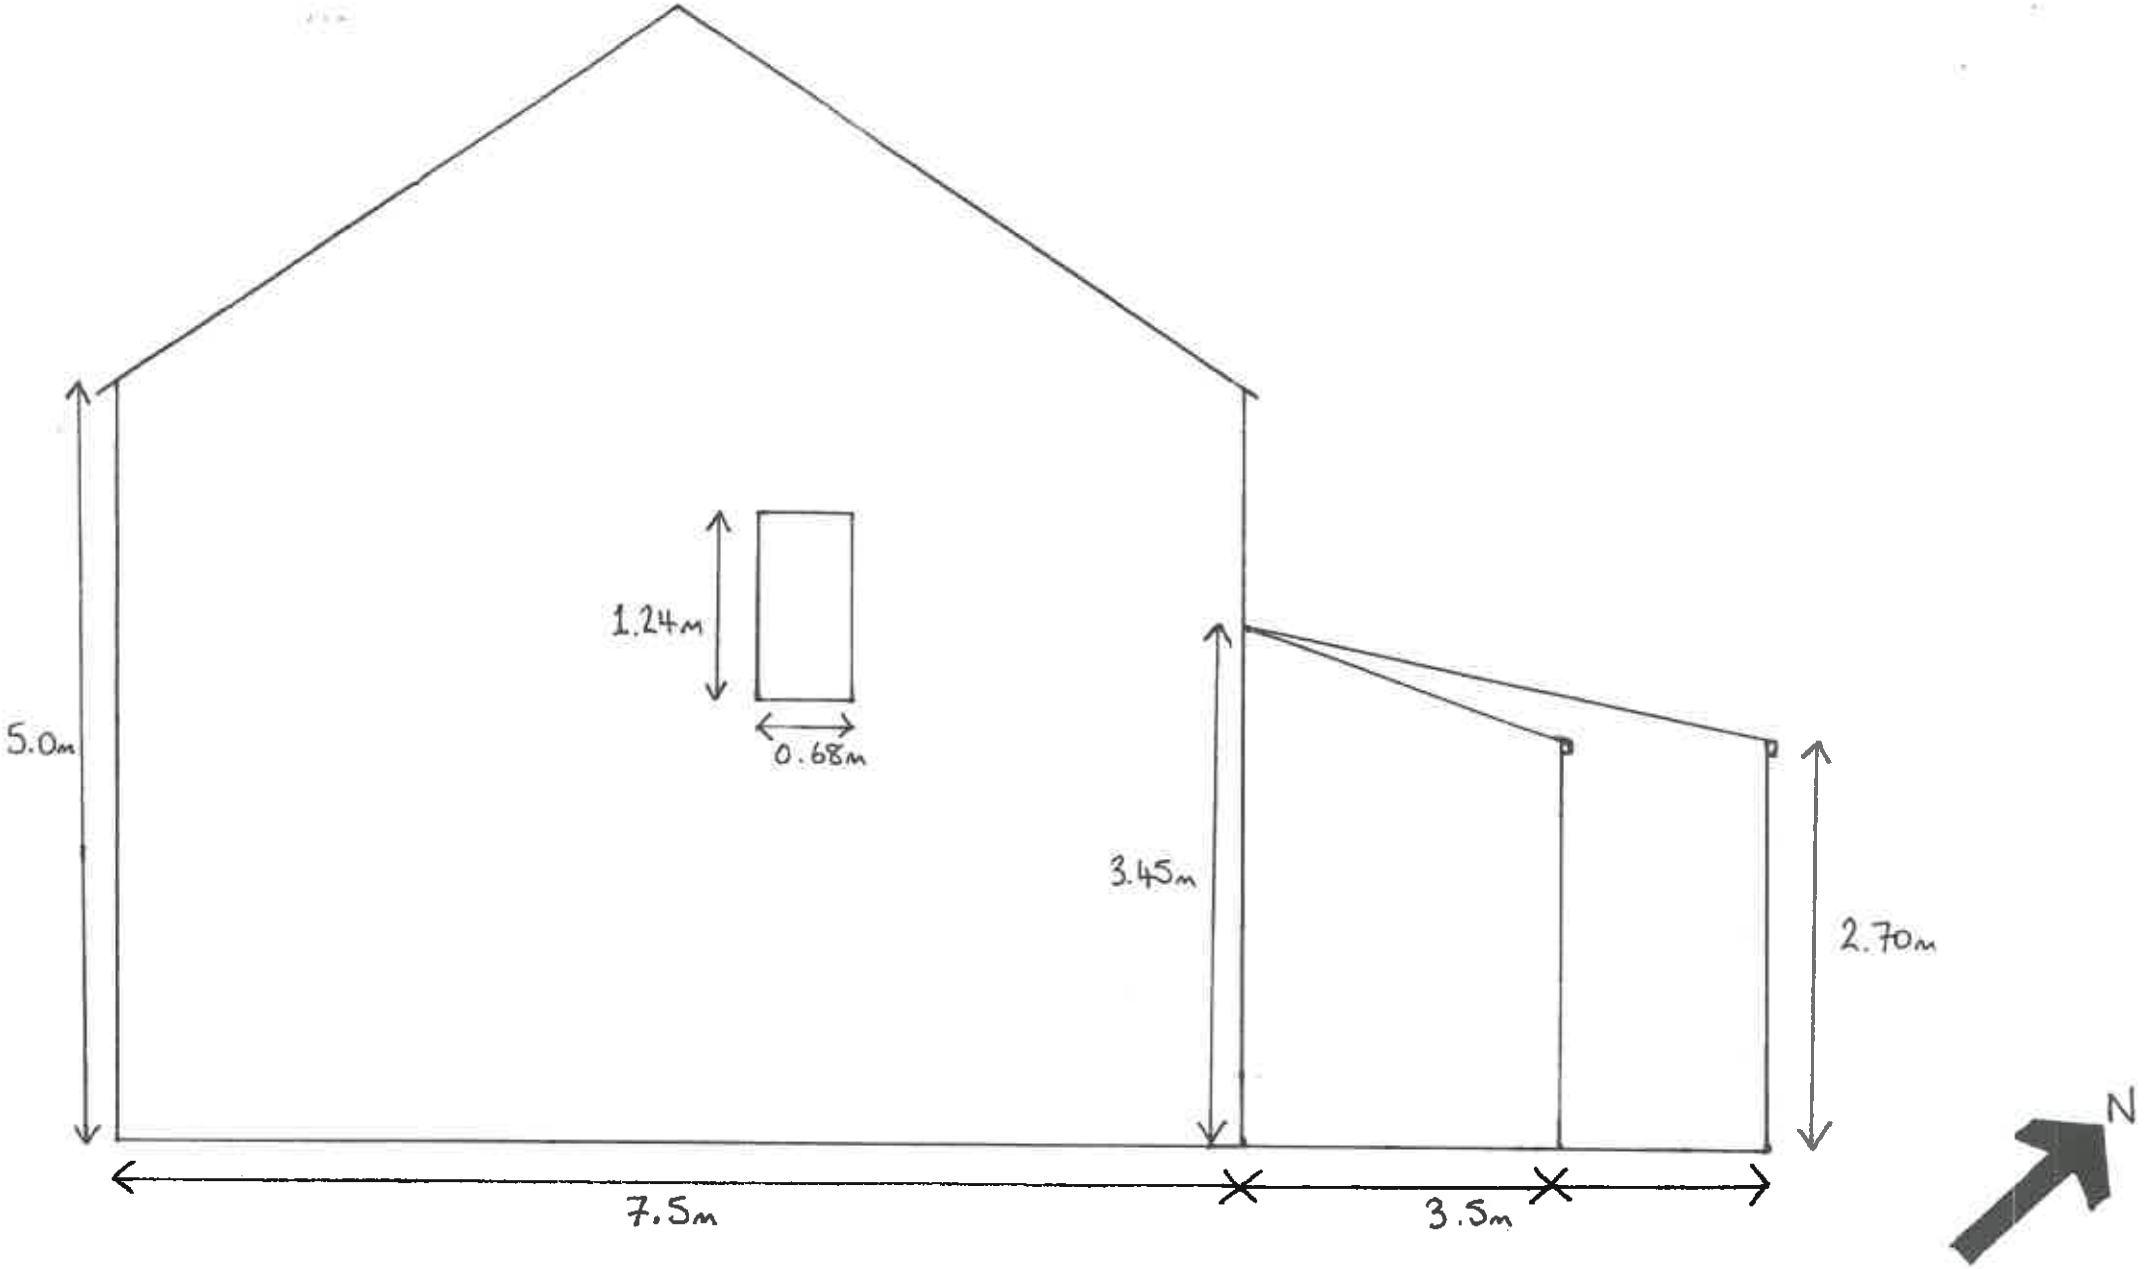

PROPOSED ELEVATION OF SIDE / GABLE - SCALE 1:50

18 NEW CHAPEL AVENUE S36 6DG.

Fig. 8.

