



LOCATION PLAN
1:500

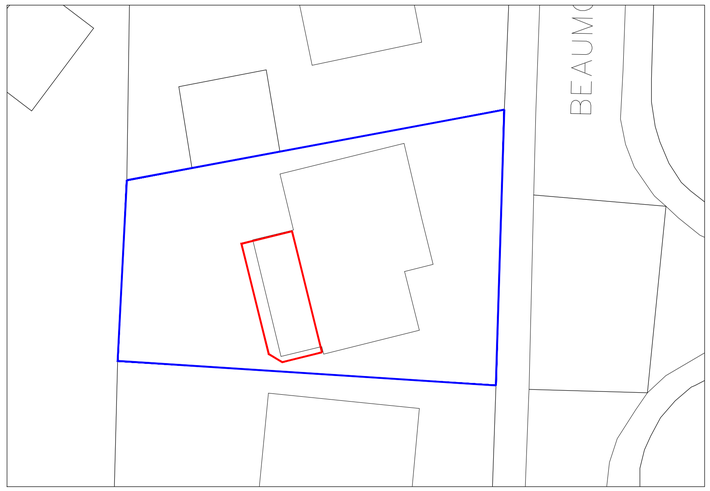

SITE PLAN
1:200

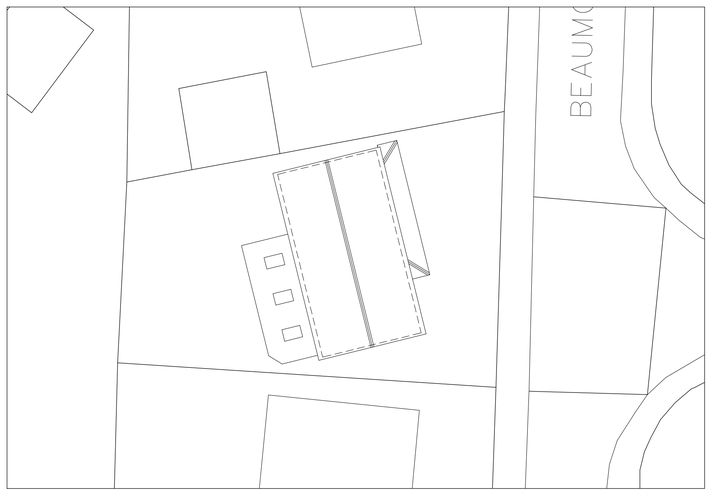

BLOCK PLAN
1:200

DO NOT SCALE : All Dimensions to be checked on site

NOTES

DRAWINGS ARE STAMPED AS TO THEIR ISSUE STATUS (BELOW) AND THEIR USE IS LIMITED AS SUCH:

LAWFUL DEVELOPMENT CERTIFICATE

0 1000 2000 3000 4000 5000mm
SCALE 1:100

Note:
Information is based on OS map and received information and is subject to full topographical survey (at Client discresion should Contractor request)

Surrounding contextual buildings and information are based on received ordinance survey drawings and are shown for illustrative purposes only. assumed site boundary is subject to confirmation to legal confirmation

All Legal easements and extent of existing underground services locations are subject to confirmation.

REV	DATE	AMENDMENTS	BY	APRD
/	09/07/20		DB	-

CLIENT :
Daniel Beedan
3 Beaumont Road, Darton
Barnsley, S75 5JL

PROJECT :
Proposed Single Storey
Rear Extension
3 Beaumont Road, Darton
Barnsley, S75 5JL

TITLE :
Location, Site &
Block Layout

DRAWN BY :	DB	APPROVED BY :	DB
DATE :	16/07/20	DATE :	16/07/20
SCALE :	As Shown	ORIGINAL DRAWING SIZE	841 x 594 - A1
DRAWING No :	P20-003 (P) 001	REV.	/

CAD FILE REF. DB\CAD