
NOTES
DO NOT SCALE FROM THIS DRAWING.
It is the Contractor's responsiblity to check all governing dimensions and verify all dimensions on site before commencing any work or making any shop drawings.
This drawing is to be read in conjunction with schedules of work, specifications, bills of quantities and other relevant information. Any discrepancies are to be reported to the Project Architect.
Work and materials are to be in accordance with the Building Regulations and to comply with the relevant British Standards.
This drawing is copyright of Mark Brotheron Ltd and should not be reproduced in whole or part without their written permission.

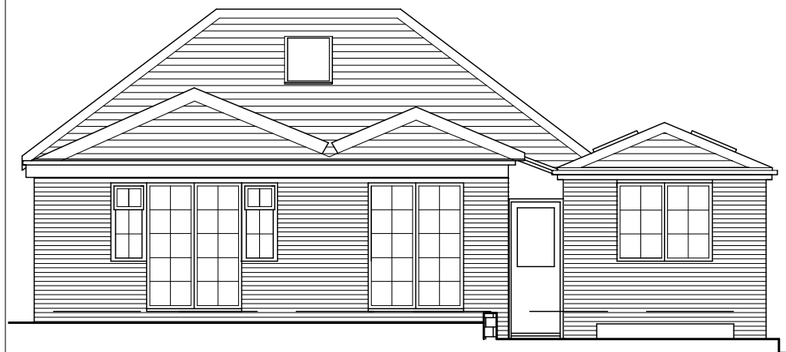

North Elevation



East Elevation



South Elevation



West Elevation

Construction

Walls – Brickwork to match existing
Roof – Concrete pantiles to match existing
Windows – White PVC/U to match existing
Drainage – modify existing foul & surface water, drainage to suit

Rev:	Date:	Notes:

FOX ARCHITECTURE & DESIGN
Fox Cottage, Whitley Road, Whitley
West Yorkshire, WF12 0LU
T 01924 459231
E info@foxarchitecture.co.uk
www.foxarchitecture.co.uk

Client: Mr Francos	
Project: 70 Paddock Road Staincross Barnsley S75 6LE	
Drawing: Proposed Elevations	
Date: Oct 2014	Scale: 1:100
Drawing No: 1433/111	Rev: