
| Drawing No. | Rev No. |
|---|---|
| MBS001 -001 | |

DO NOT SCALE: Contractor to check all dimensions and report any omissions or errors


NOTES

N
W E
S

INDICATIVE ONLY

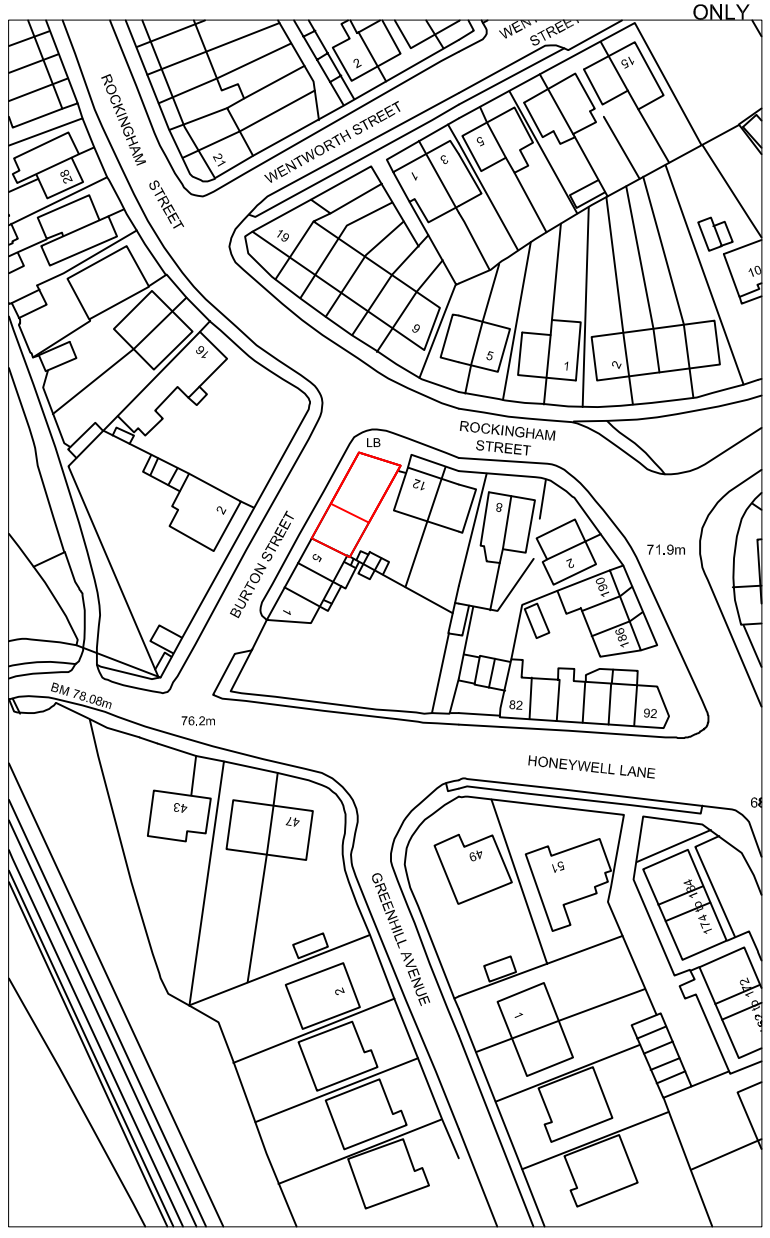


LOACATION PLAN
SCALE 1:1250 AT A3

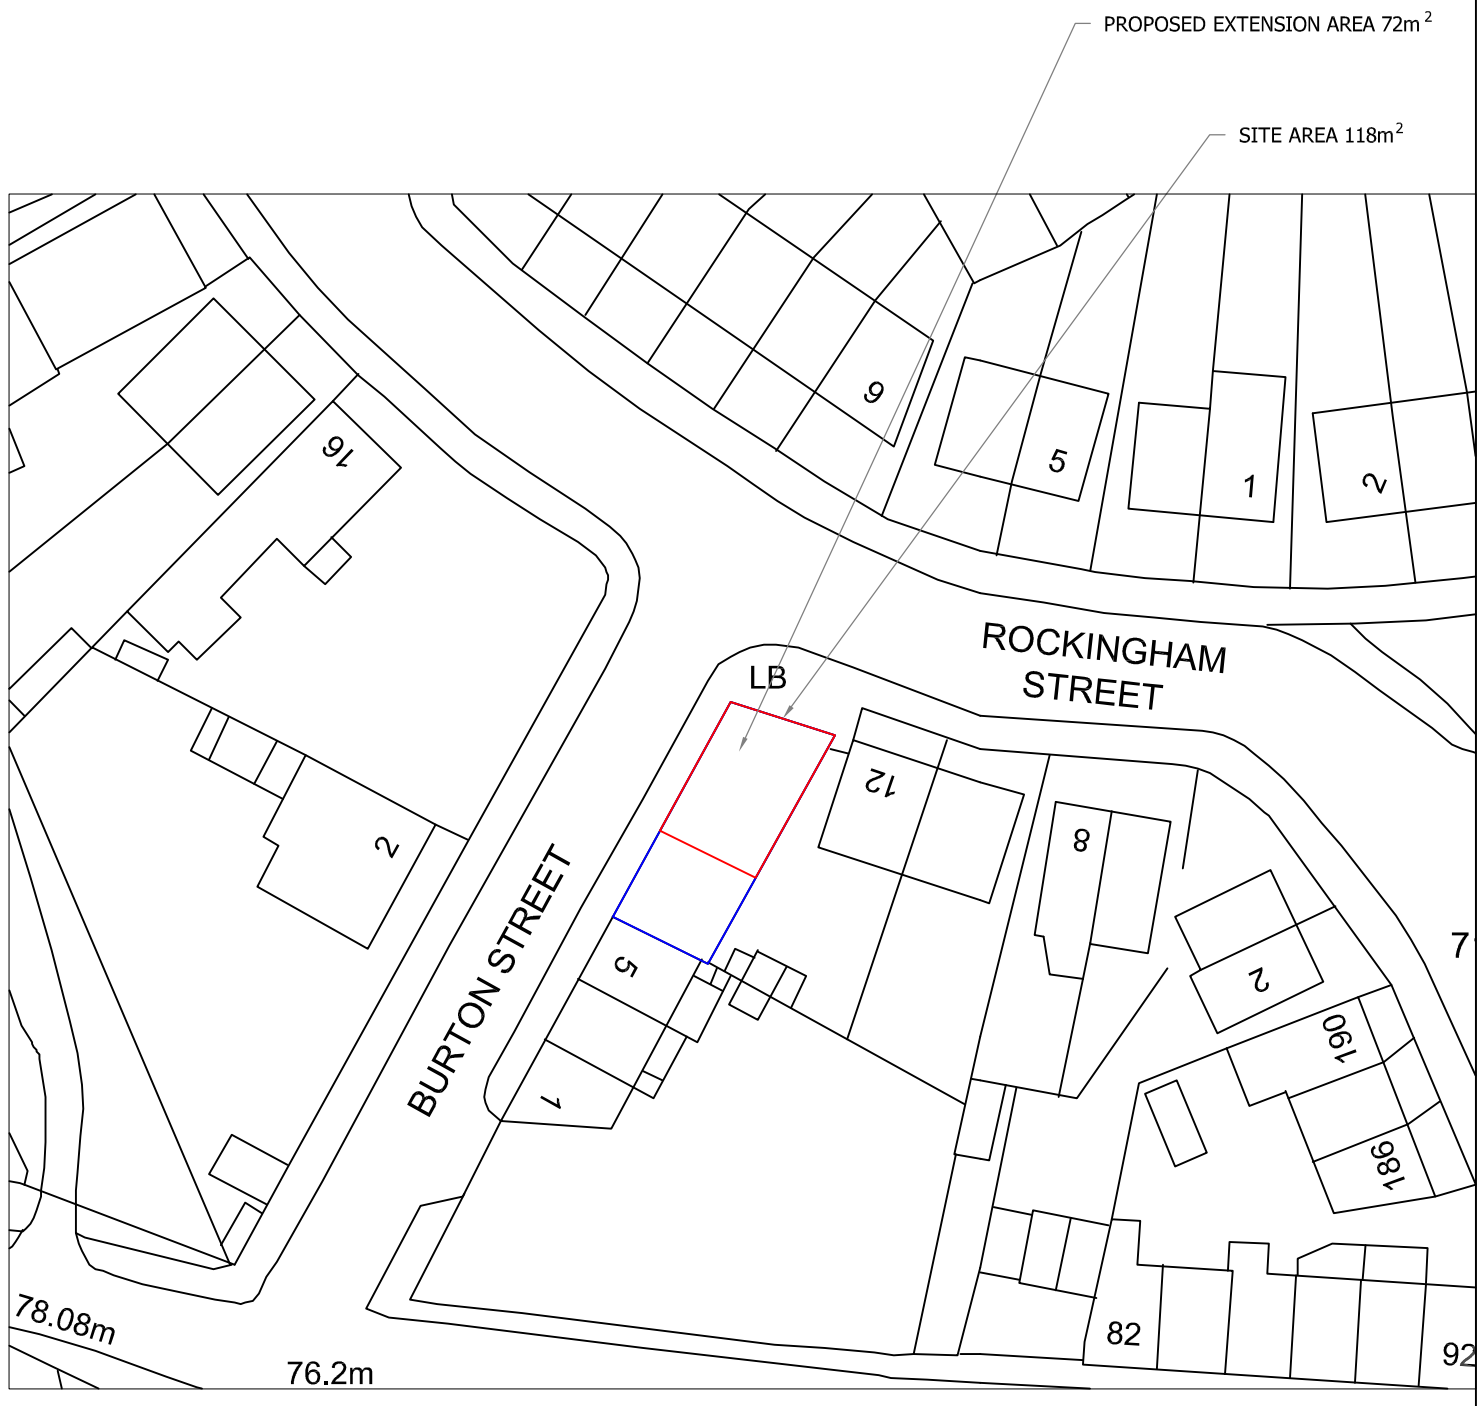


SITE PLAN
SCALE 1:500 AT A3

| Rev | Description | By | Chk | App | Date |
|---|---|---|---|---|---|


JRB DESIGNS Ltd
1 Saville Road
Cudworth
Barnsley
S72 8LT
Tel: 01226 383542
Fax: 01226 380078
Mob: 07970 541192
Email: john@jrbdesigns.co.uk


This drawing is copyright. © jrbdesigns Ltd.

Client
MR B SINGH

Drawing Title
SITE PLANS

Address
14 ROCKINGHAM STREET
HONEYWELL
BARNSLEY
S71 1JN

Project Title:
PROPOSED FIRST FLOOR FRONT EXTENSION

Purpose of Issue:
PLANNING

Drawing Status
FIRST ISSUE

| Scale at A3 | Drawn By | Date | |
|---|---|---|---|
| AS SHOWN | JRB | 26/07/2011 | |
| Checked By | Date | Approved By | Date |
| BS | 26/07/2011 | BS | 26/07/2011 |
| Project No. | | Drawing No. | Revision |
| MBS001 | | 001 | - |

APPROVAL [X] INFORMATION [ ] TENDER [ ] CONTRACT [ ] CONSTRUCTION [ ]