
Revision	Date
-	-

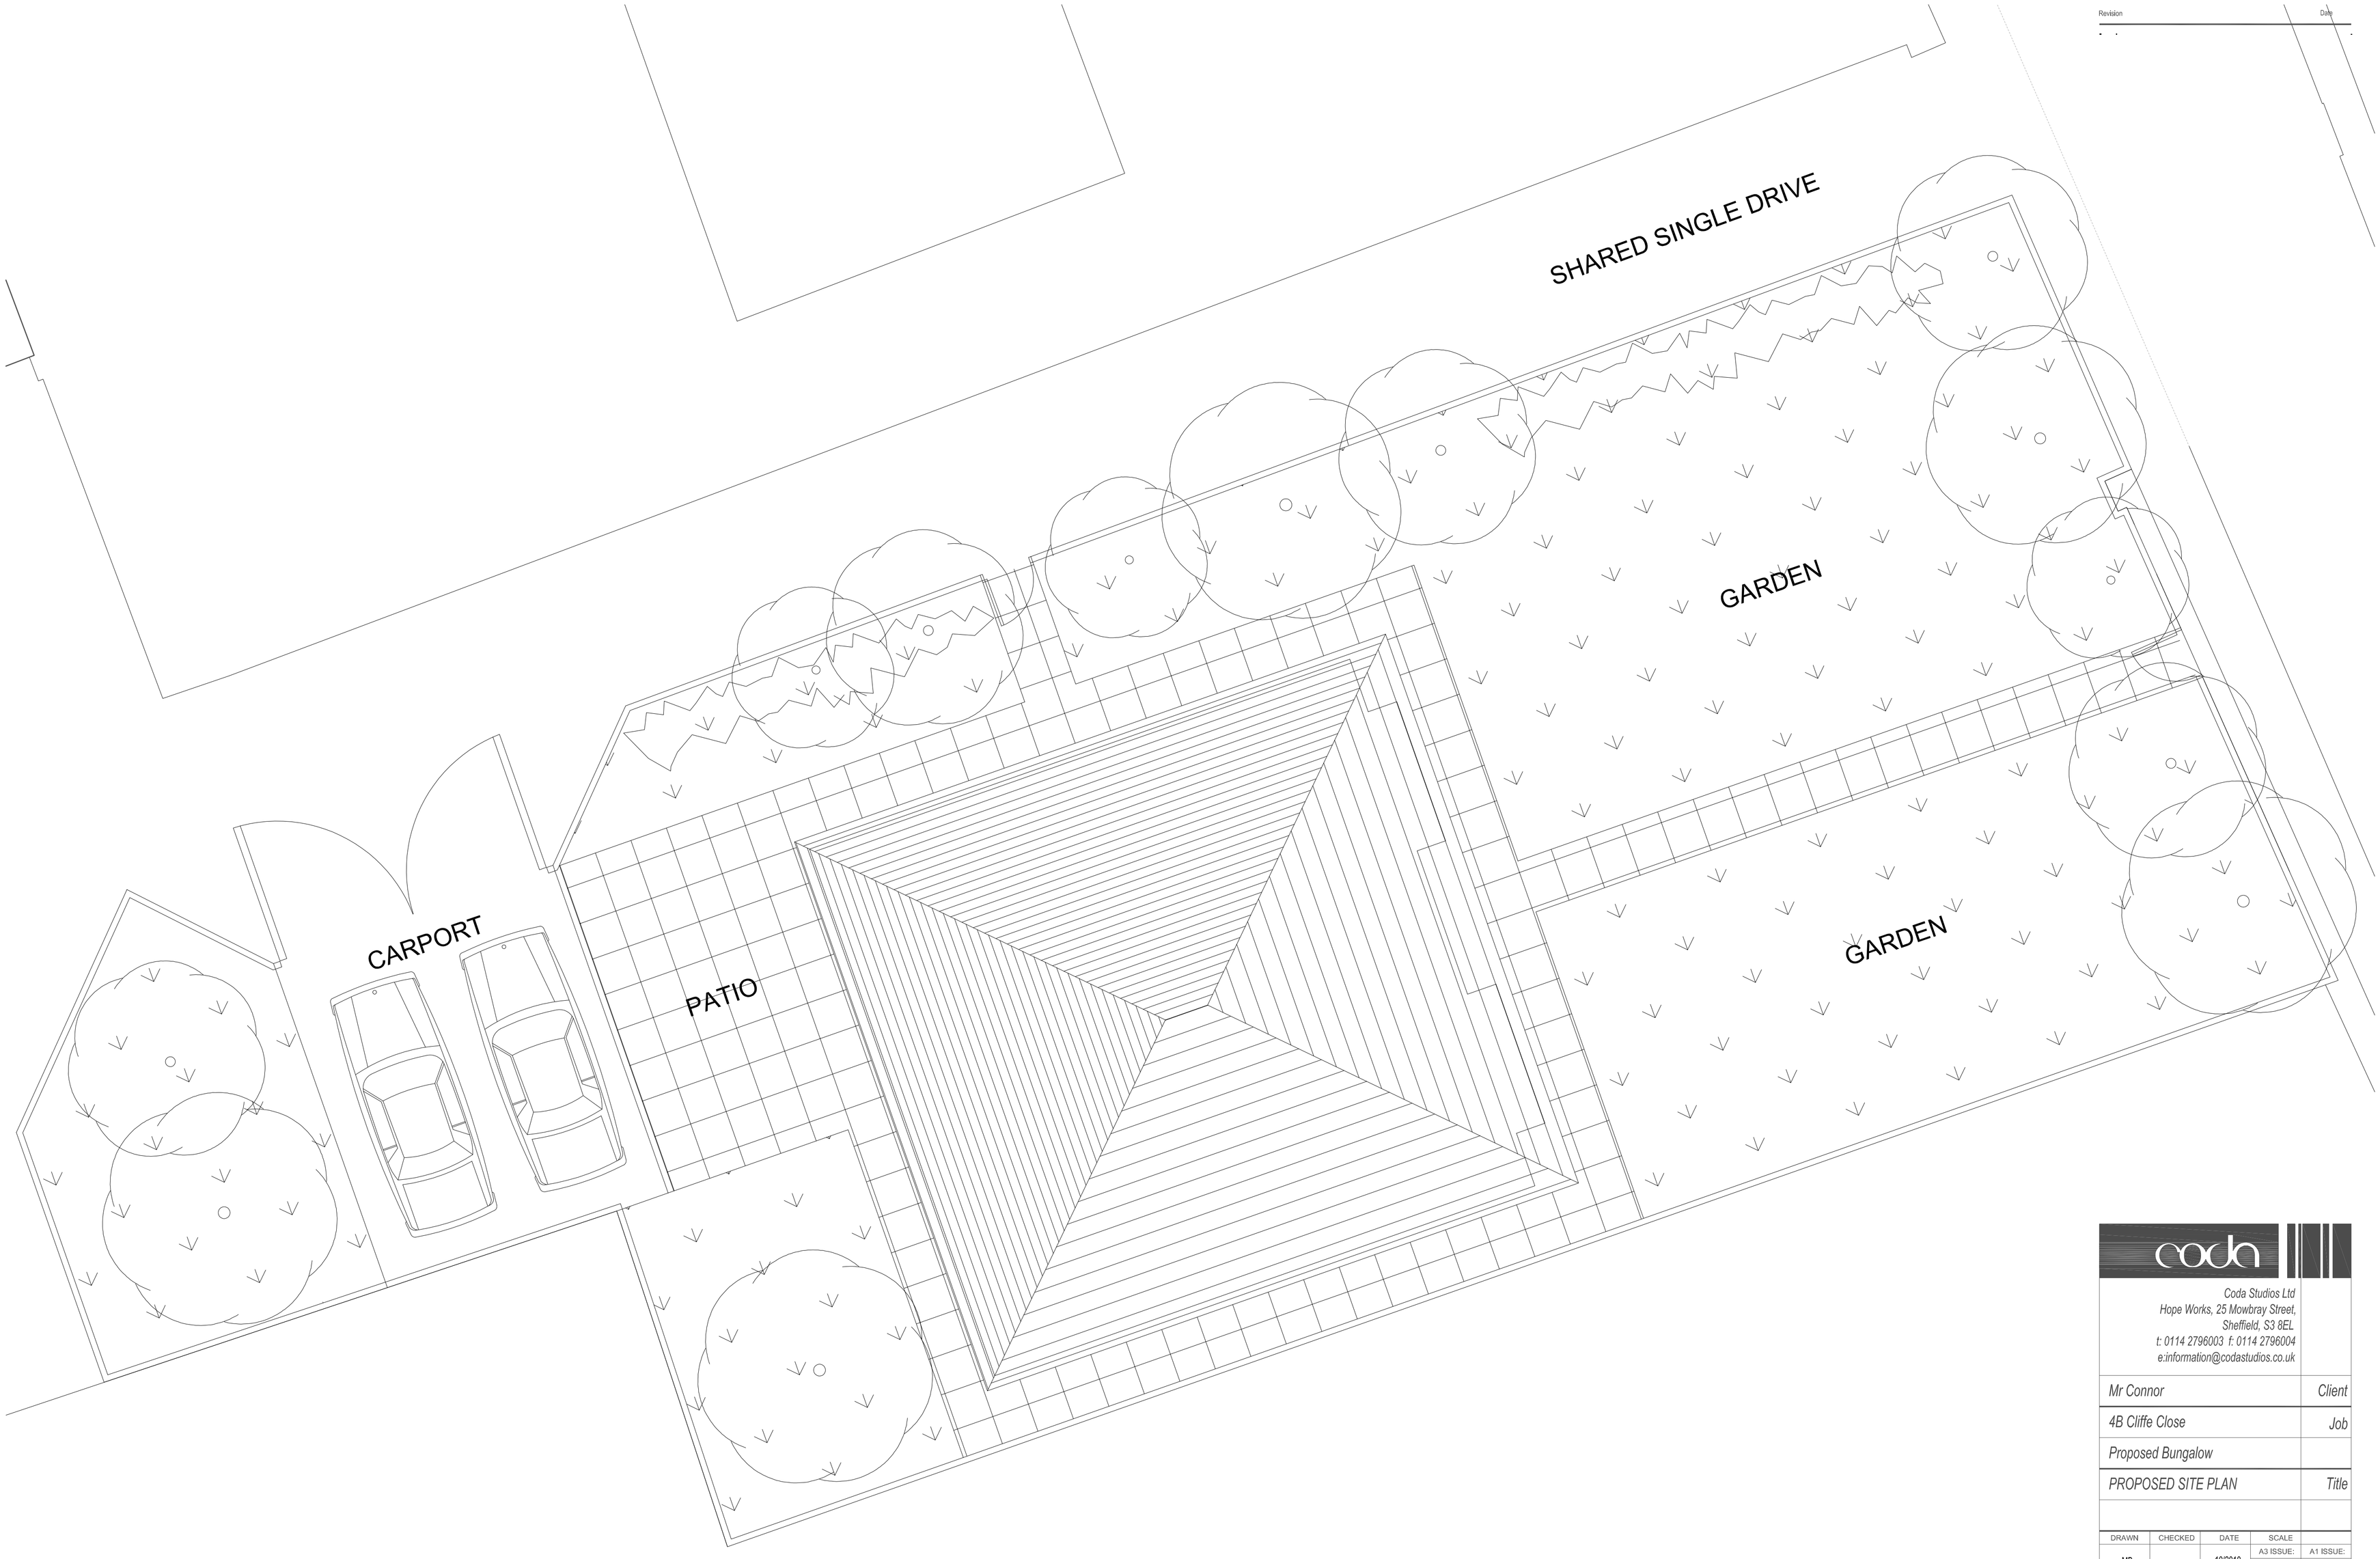

coda

Coda Studios Ltd
Hope Works, 25 Mowbray Street,
Sheffield, S3 8EL
t: 0114 2796003 f: 0114 2796004
e:information@codastudios.co.uk

Mr Connor	Client
4B Cliffe Close	Job
Proposed Bungalow	
PROPOSED SITE PLAN	Title

DRAWN	CHECKED	DATE	SCALE	
			A3 ISSUE:	A1 ISSUE:
MB		10/2010	1.100	1.50

REVISION	DRAWING STATUS	DRAWING NUMBER
-	Planning	1782 - 003

© COPYRIGHT EXISTS ON THE DESIGNS AND INFORMATION SHOWN ON THIS DRAWING
The Contractor must verify all dimensions on site before making shop drawings or commencing work of any kind. No dimensions to be scaled from this drawing. Architect to be notified of any discrepancies in dimensions immediately.