

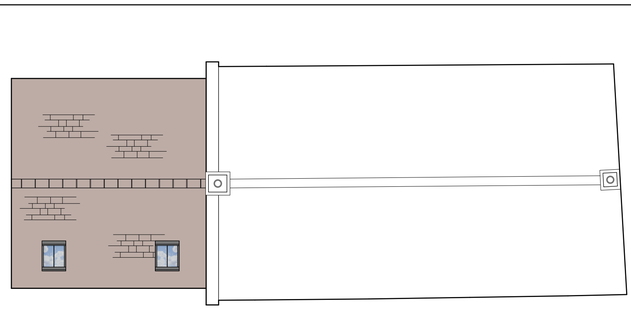


roof plan
scale - 1:100

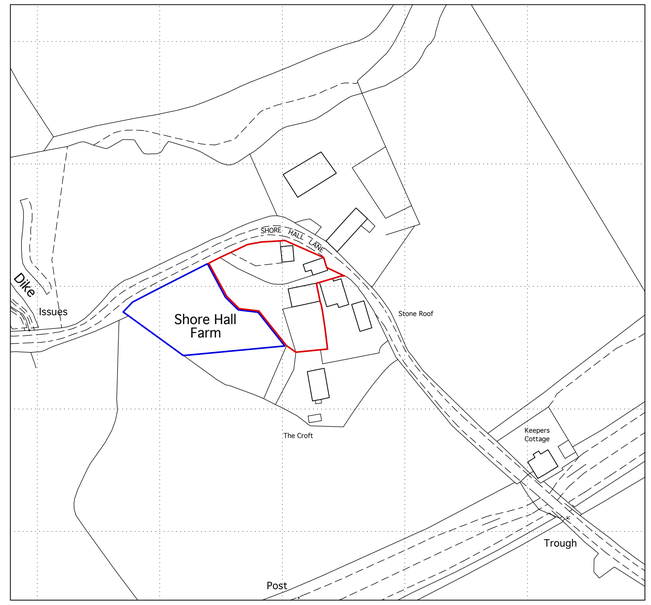

location plan
scale - 1:1250

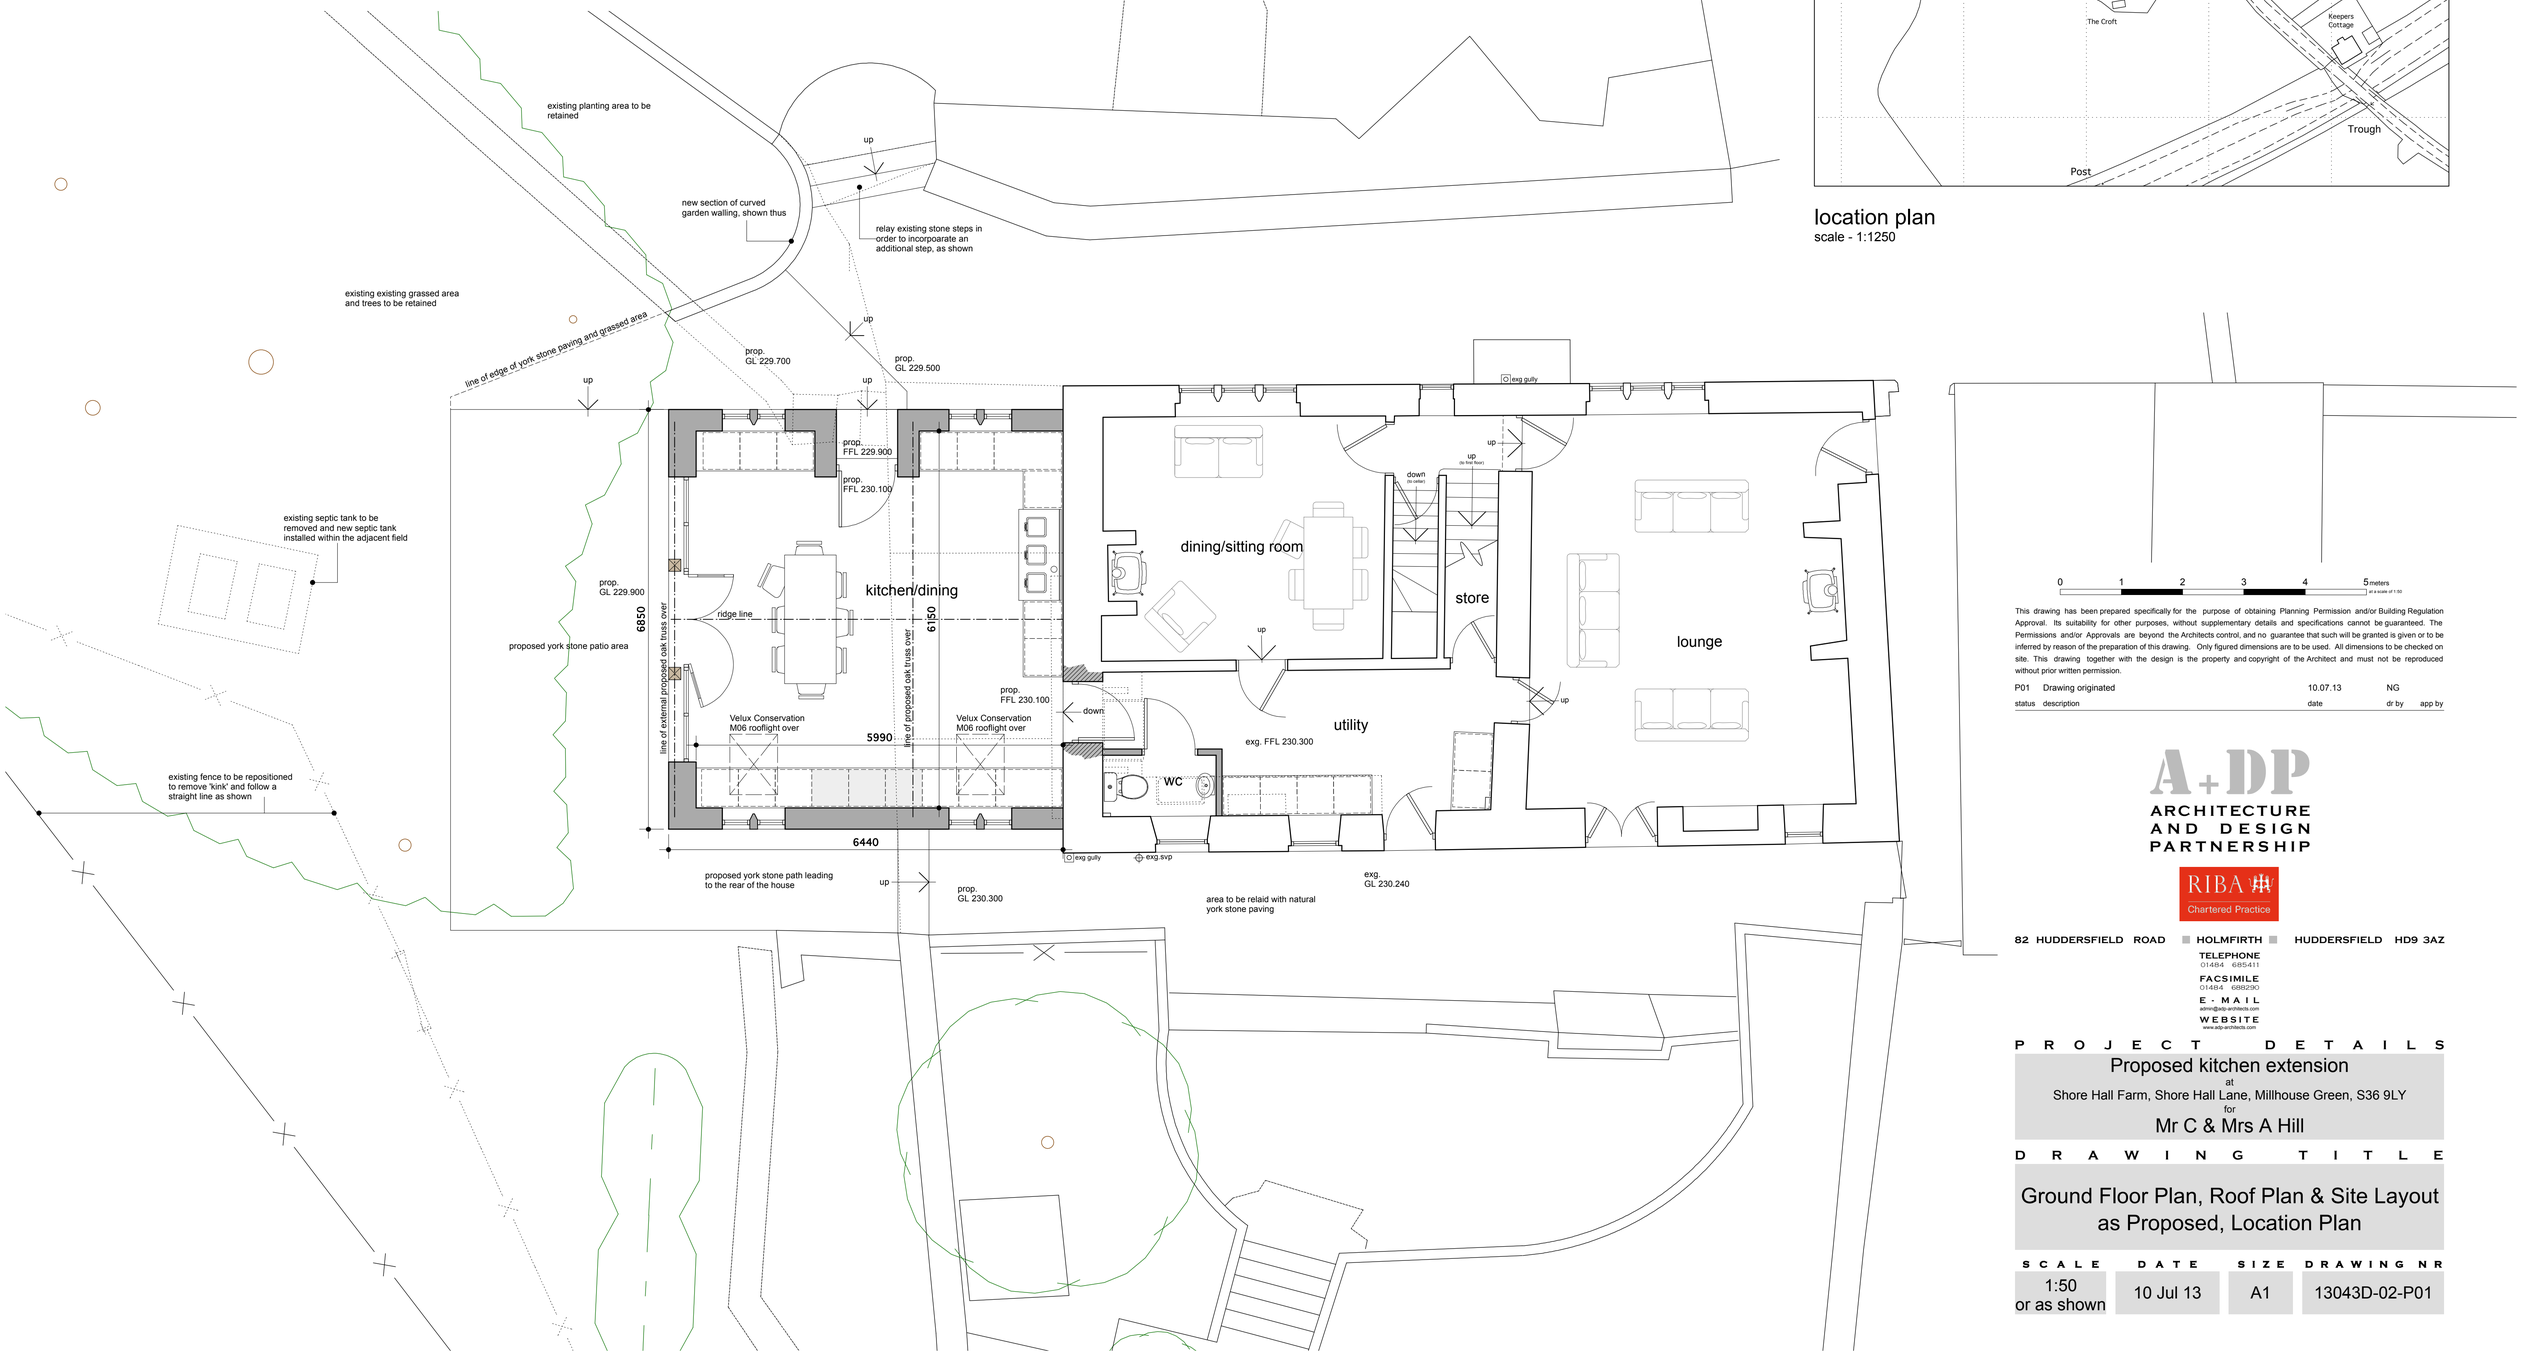

0 1 2 3 4 5 meters
at a scale of 1:50

This drawing has been prepared specifically for the purpose of obtaining Planning Permission and/or Building Regulation Approval. Its suitability for other purposes, without supplementary details and specifications cannot be guaranteed. The Permissions and/or Approvals are beyond the Architects control, and no guarantee that such will be granted is given or to be inferred by reason of the preparation of this drawing. Only figured dimensions are to be used. All dimensions to be checked on site. This drawing together with the design is the property and copyright of the Architect and must not be reproduced without prior written permission.

status	description	date	dr by	app by
P01	Drawing originated	10.07.13	NG	

A+DP
ARCHITECTURE AND DESIGN PARTNERSHIP
RIBA Chartered Practice
82 HUDDERSFIELD ROAD ■ HOLMFIRTH ■ HUDDERSFIELD HD9 3AZ
TELEPHONE 01484 685411
FACSIMILE 01484 686290
E-MAIL admin@adp-architects.com
WEBSITE www.adp-architects.com

PROJECT DETAILS

Proposed kitchen extension
at
Shore Hall Farm, Shore Hall Lane, Millhouse Green, S36 9LY
for
Mr C & Mrs A Hill

DRAWING TITLE

Ground Floor Plan, Roof Plan & Site Layout as Proposed, Location Plan

SCALE	DATE	SIZE	DRAWING NR
1:50 or as shown	10 Jul 13	A1	13043D-02-P01