


Drawing No.	Rev No.
MRH002 -001	

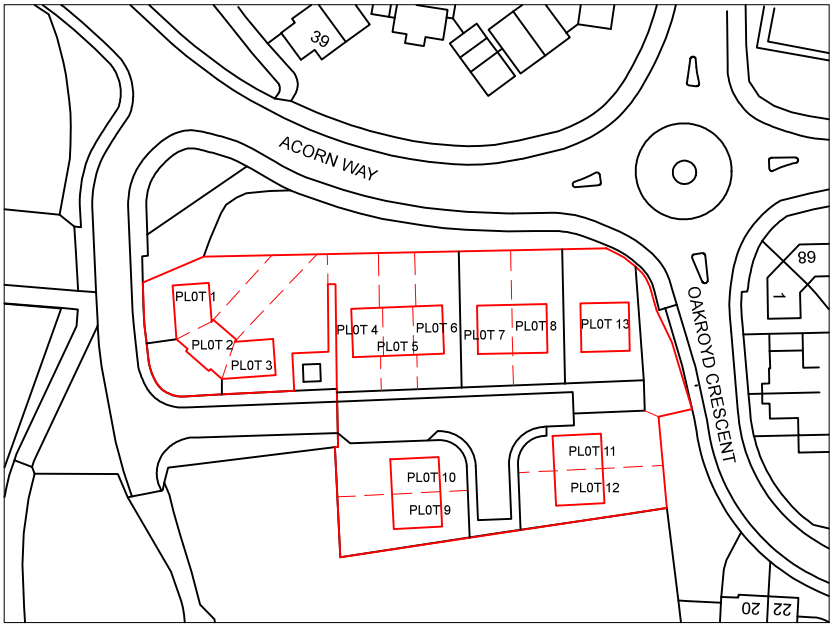

SITE PLAN
SCALE 1:1250 AT A3

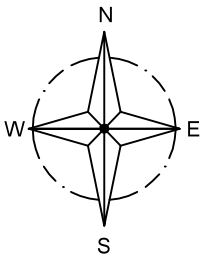

INDICATIVE
ONLY

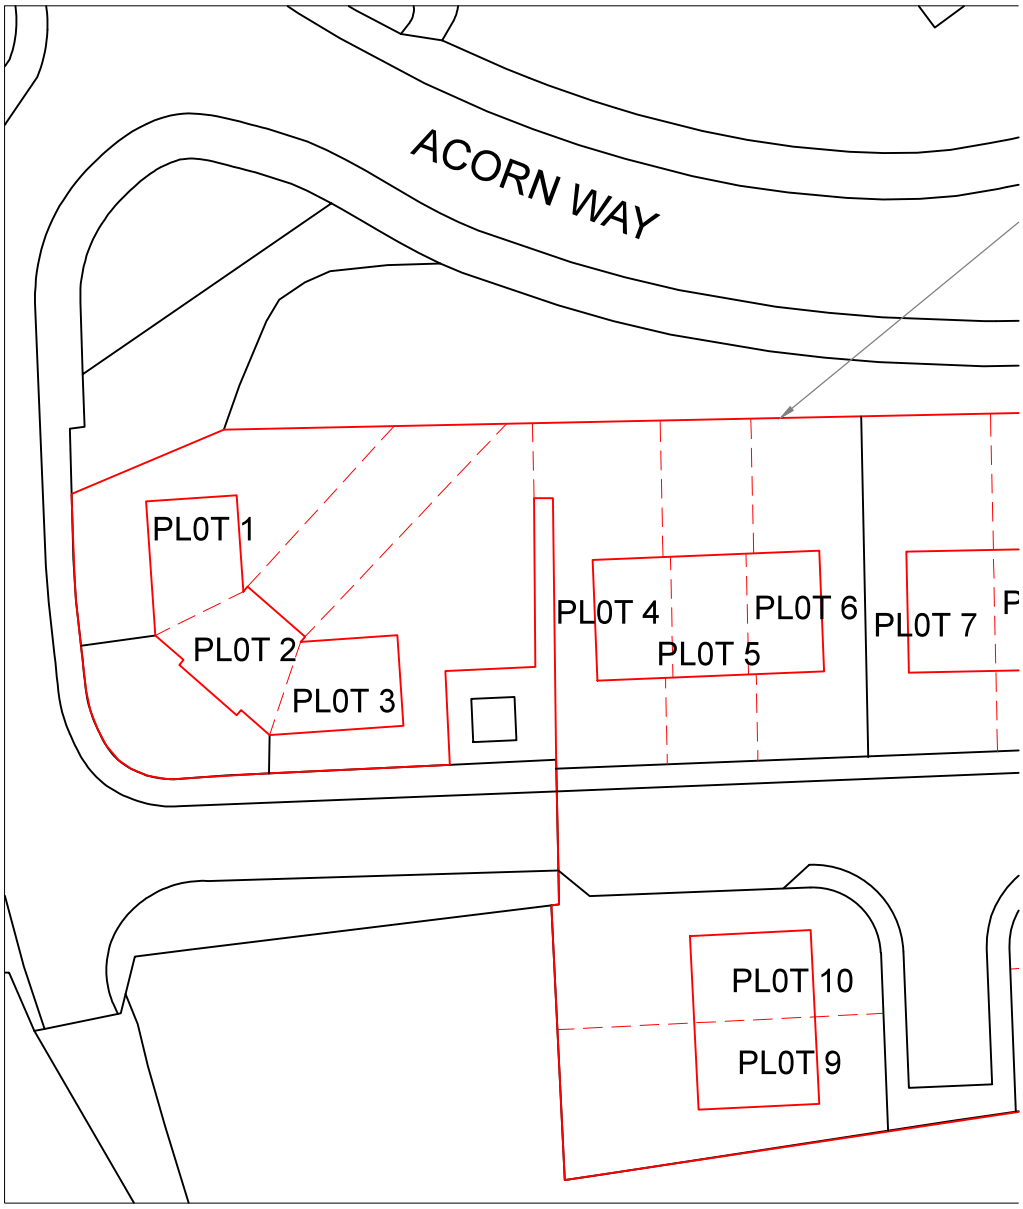

LOACATION PLAN
SCALE 1:500 AT A3