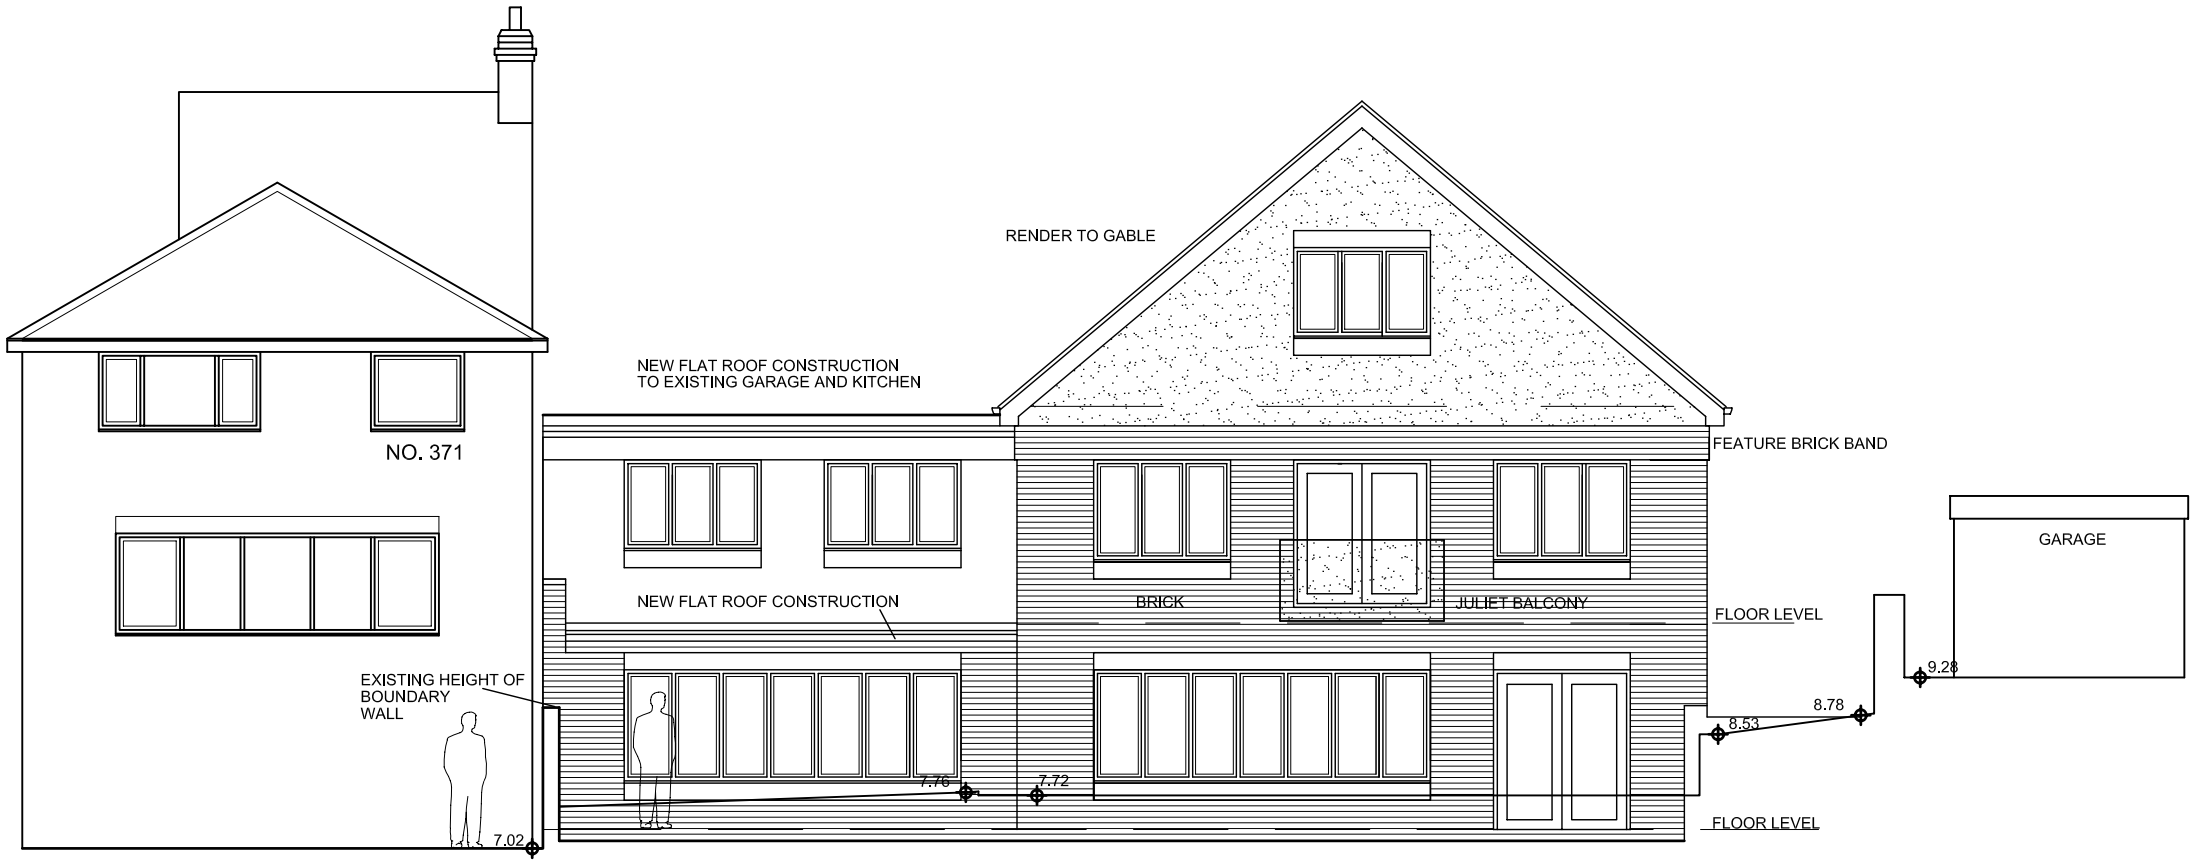


REAR ELEVATION

SCALE 1:100

1:100 METRES 0 1 2 3 4 5

NOTE: LEVELS SHOWN ARE AS EXISTING AND DO NOT RELATE TO O.S.B.M
DRAWING TO BE READ IN CONNECTION WITH 43/34/306

1. THIS DRAWING AND THE COPYRIGHTS AND PATENTS THEREIN ARE THE PROPERTY OF NUTTALL YARWOOD & PARTNERS LIMITED REGISTERED IN ENGLAND AND WALES No. 4631338 AND MAY BE USED OR REPRODUCED ONLY UNDER CONTRACT.

2. CONTRACTORS AND SUB-CONTRACTORS MUST CHECK AND AGREE ALL DIMENSIONS BEFORE PREPARING SHOP DRAWINGS OR COMMENCING WORK ON SITE

3. CONTRACTORS ARE RESPONSIBLE FOR INFORMING THE ARCHITECT OF ANY DISCREPANCY DISCOVERED ON THIS DRAWING OR BETWEEN THIS DRAWING AND ANY OTHER RELATED DOCUMENT ISSUED UNDER THE STANDARD FORM OF CONTRACT IN RESPECT OF THE WORK.

4. WRITTEN DIMENSIONS ONLY ARE TO BE USED FROM THIS DRAWING. IF IN ANY DOUBT ASK FOR CLARIFICATION.

NUTTALL YARWOOD & PARTNERS LIMITED
CHARTERED ARCHITECTS
THE GROVE, HIGH STREET, DODWORTH, BARNSLEY, S75 3RQ. Tel: 01226 206771 Fax: 01226 200989 e-mail: nyp.barnsley@btconnect.com

Project. 369 NEW ROAD STAINCROSS, BARNSLEY

Client.

Drawing Title. REAR ELEVATION AS PROPOSED

Date. FEB. 2012

Scale. 1:100 @ A3

Ref. 43/34

Dwg. No. 307

Rev.

ARCHITECTS
LEEDS BARNSLEY BRADFORD