


THIS DRAWING IS THE COPYRIGHT OF HYLO DESIGN

DO NOT SCALE

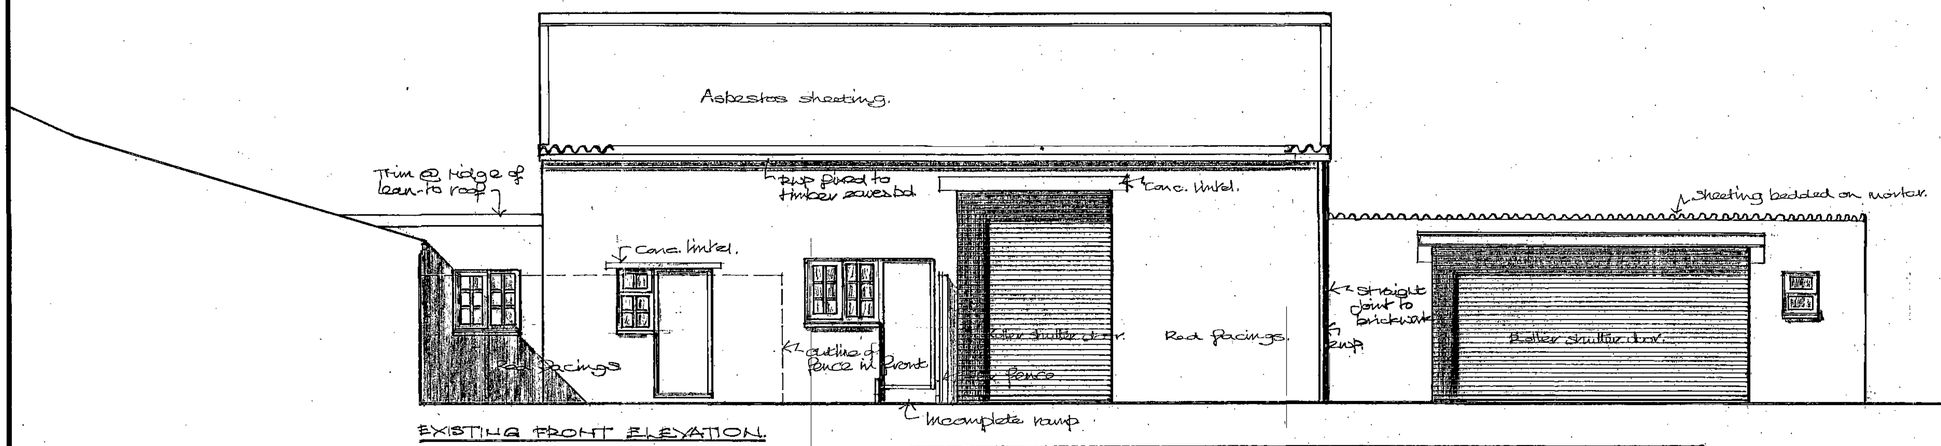


EXISTING FRONT ELEVATION.

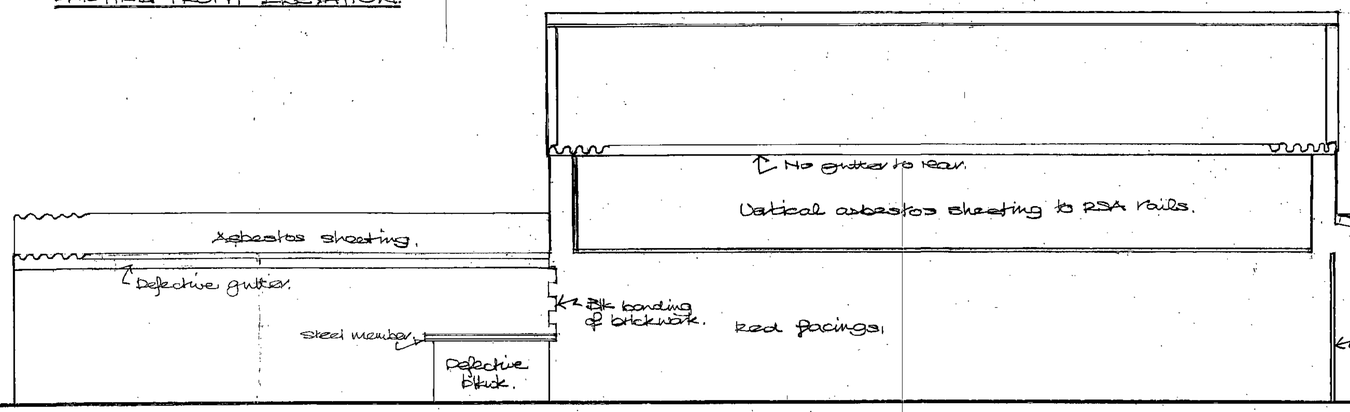

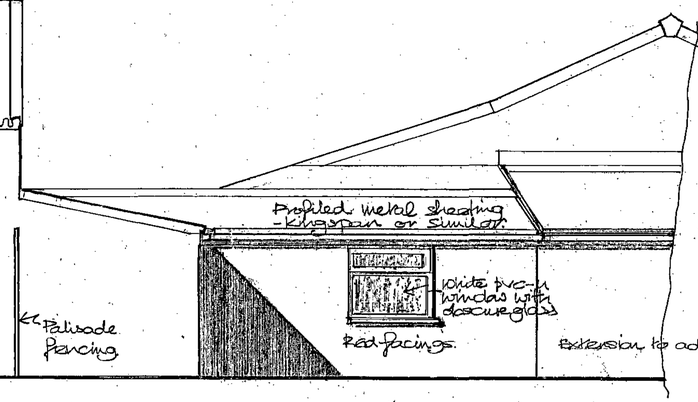


EXISTING REAR ELEVATION.

EXISTING SIDE ELEVATION:

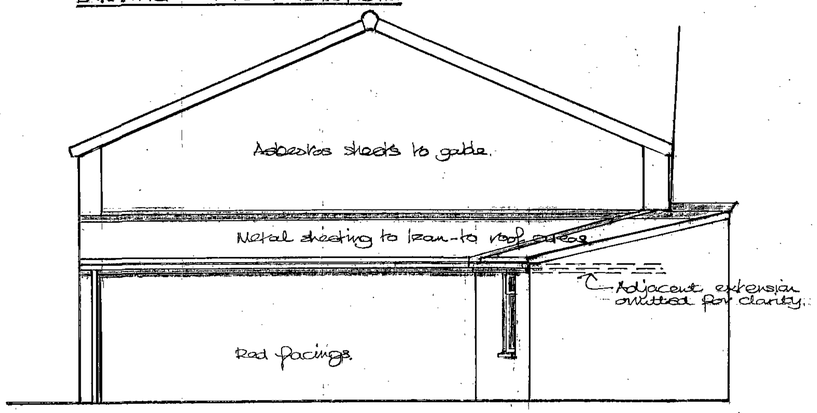

EXISTING END ELEVATION:

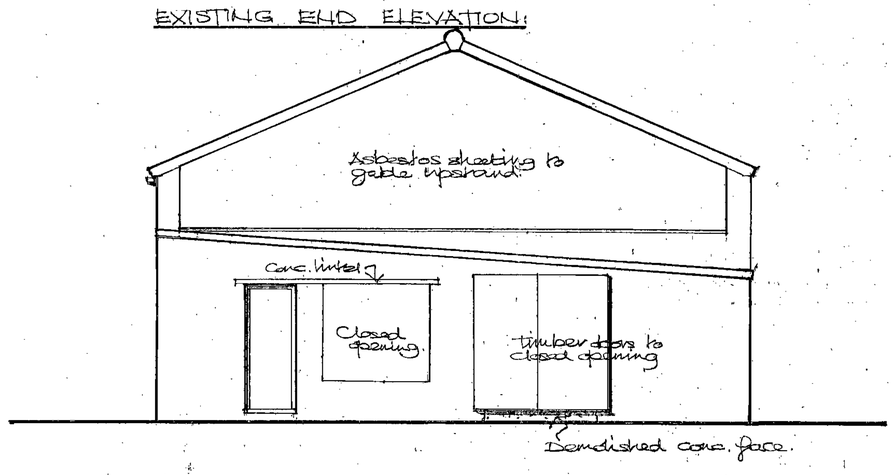

hylo Design: architect / designer
50, Church Street, Brierley, Nr. Barnsley, South Yorkshire. S72 9HT
Fax / Telephone No: 01226 713427

REVISIONS

Ref:	Description	Date	Ref:	Description	Date

Client: MR. A. WHITTAKER.


Project: EXTENSION/REFURBISHMENT AT No 95A, HIGH ST., GRIMETHORPE, S72 7ED.

Title: EXISTING ELEVATIONS.

Drawn	Date
JGT.	OCT '11.
Checked	Scale
	1:50,
Project Ref.	
AW/G.	
Drawing No.	
2.	

THIS DRAWING IS THE COPYRIGHT OF HYLO DESIGN

DO NOT SCALE

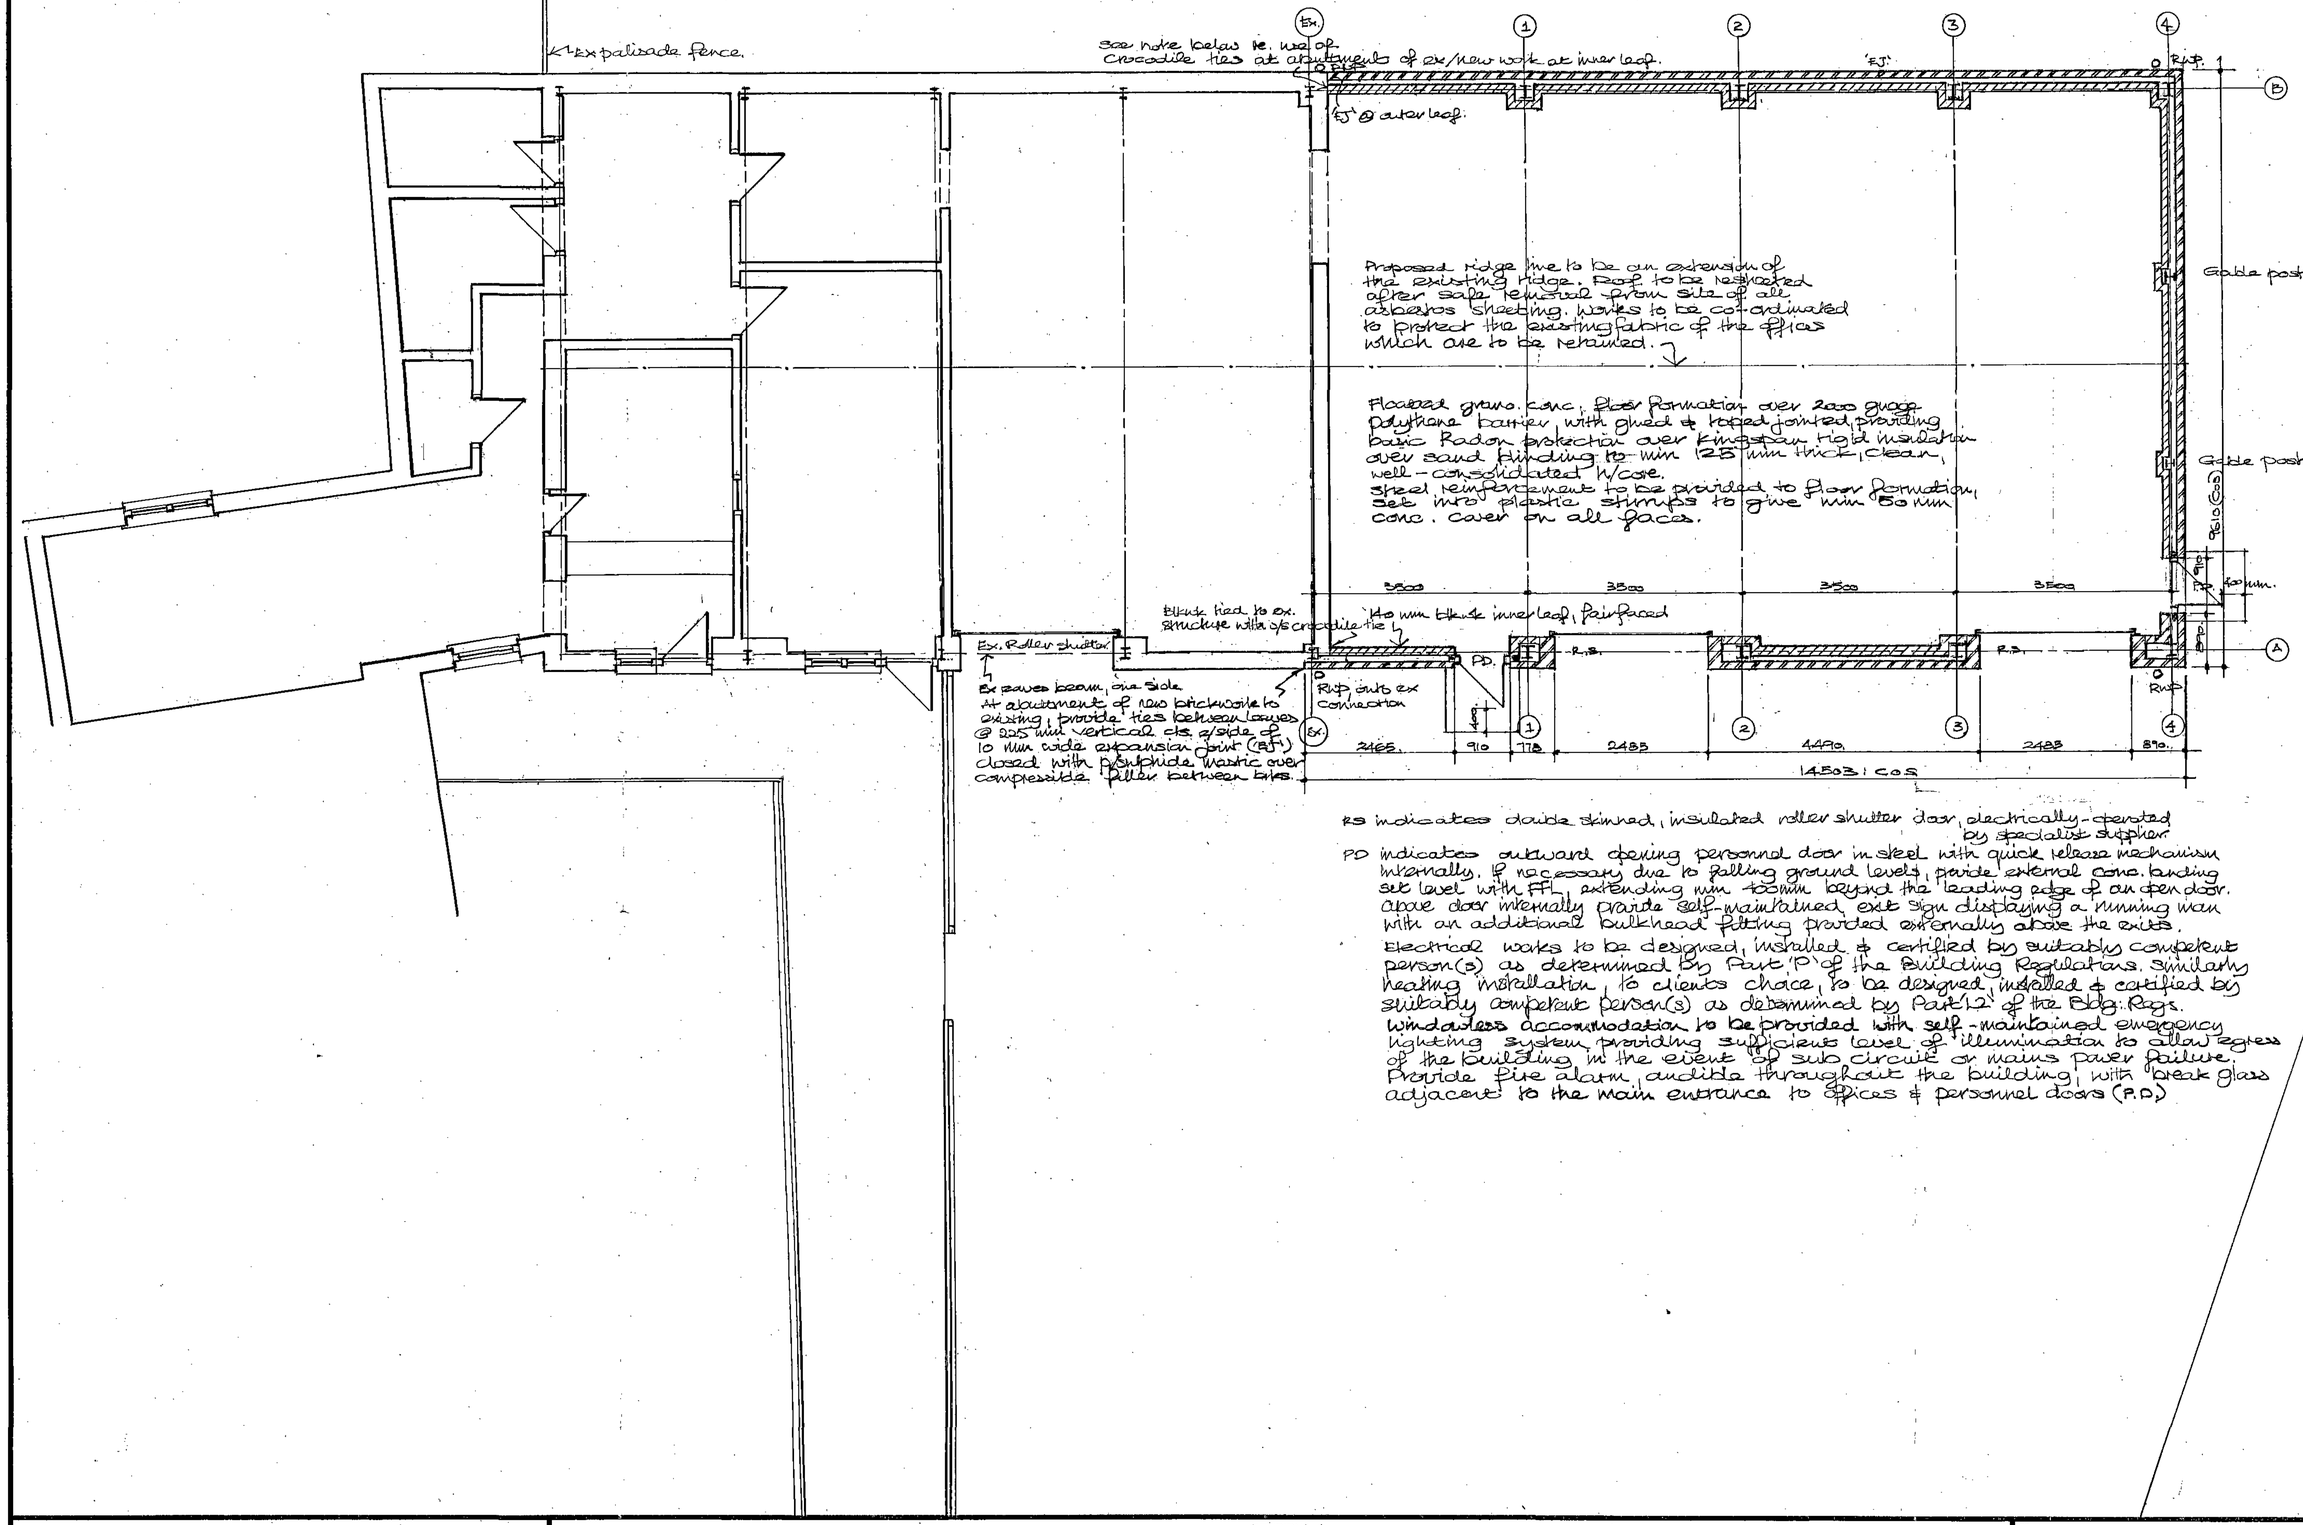

※ Steelwork supplier is to be responsible for the design of the new portals & associated steelwork, etc, including the confirmation of footings requirements for portal bases, bracing required, etc. In addition all calculations to be submitted to Bldg Control min. 21 days before the start of the works. Said supplier to undertake, as may be necessary, all on-site measurements to enable continuity of new cladding of the existing unit & the new extension c.o.s - check on site.

Hylo Design: architect / designer
50, Church Street, Brierley, Nr. Barnsley, South Yorkshire. S72 9HT
Fax / Telephone No: 01226 713427

REVISIONS


Ref:	Description	Date	Ref:	Description	Date


Client	MR. A. WHITTAKER.
Project	EXTENSION / REFURBISHMENT AT No. 95A, HIGH ST, GRIMETHORPE, S72 7BD
Title	PROPOSED PLAN.
Drawn	JST.
Date	OCT '11.
Checked	
Scale	1-50.
Project Ref.	AW/G.
Drawing No.	3.


THIS DRAWING IS THE COPYRIGHT OF HYLO DESIGN

DO NOT SCALE

PROPOSED FRONT ELEVATION:

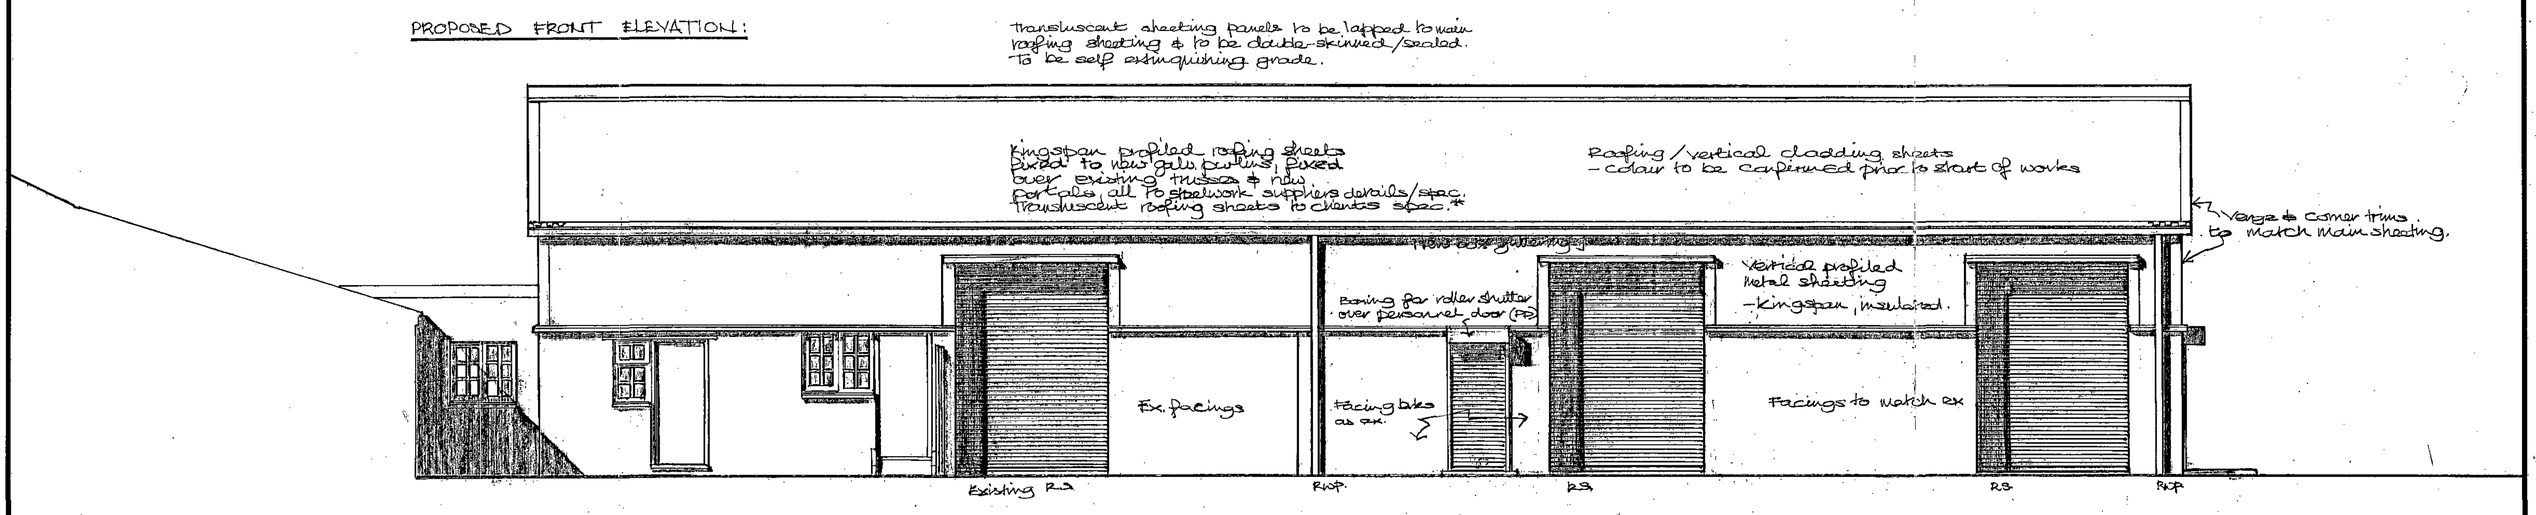


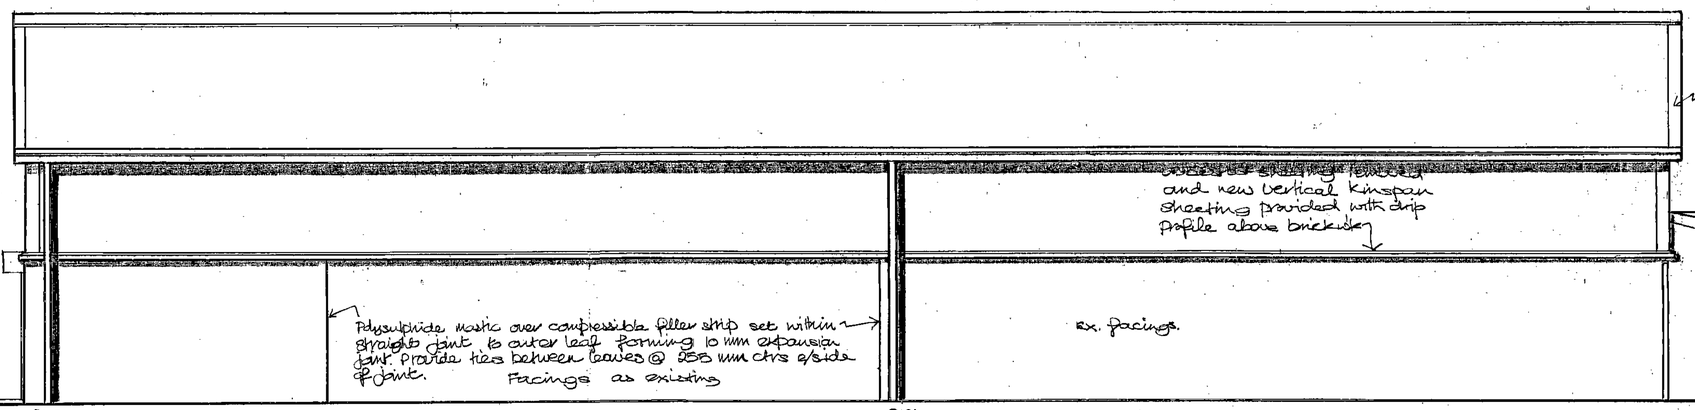

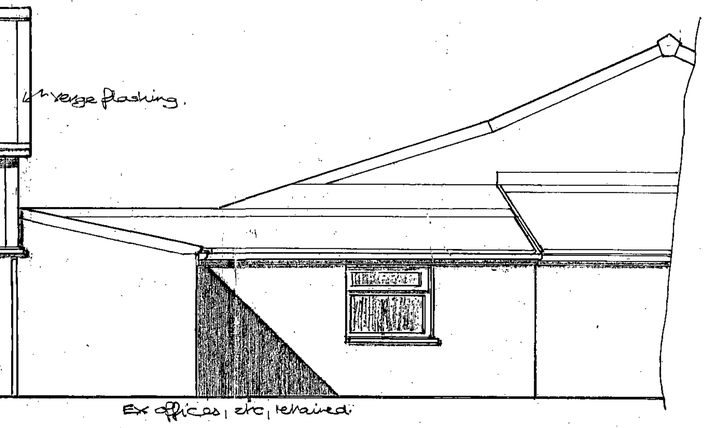


PROPOSED REAR ELEVATION.


PROPOSED SIDE ELEVATION.

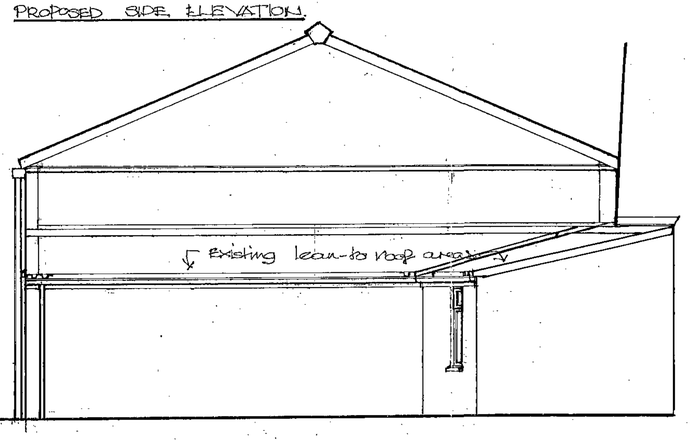

OUTLINE SECTION thro. EXTENSION.

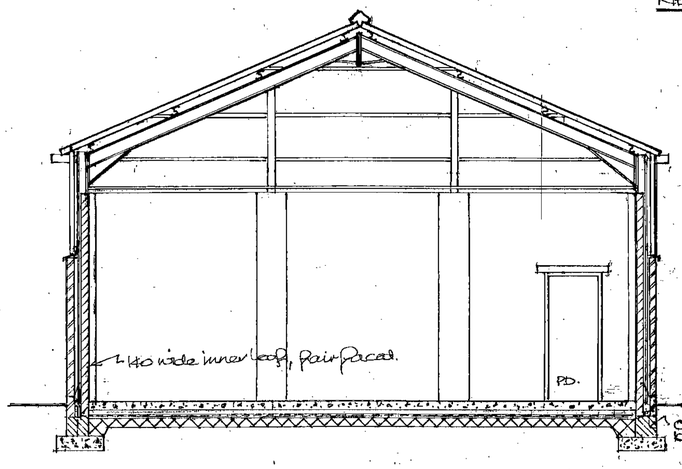

NEW PROPOSED GABLE ELEVATION:

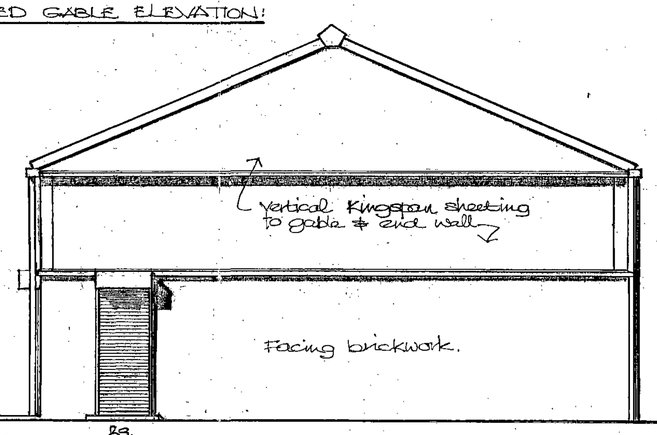

hylo Design: architect / designer

50, Church Street, Brierley, Nr. Barnsley, South Yorkshire. S72 9HT

Fax / Telephone No: 01226 713427

REVISIONS


Ref:	Description	Date	Ref:	Description	Date

Client	MR. A. WHITTAKER.
Project	EXTENSION/REFURBISHMENT AT No. 95A, HIGH ST, GRIMETHORPE, S72 7BD
Title	PROPOSED ELEVATIONS/ SECTION
Drawn	JOT.
Date	OCT' 11.
Checked	
Scale	1:50.
Project Ref.	AW/G.
Drawing No.	4.

HEATHERBANK H02BB

THIS DRAWING IS THE COPYRIGHT OF HYLO DESIGN

DO NOT SCALE

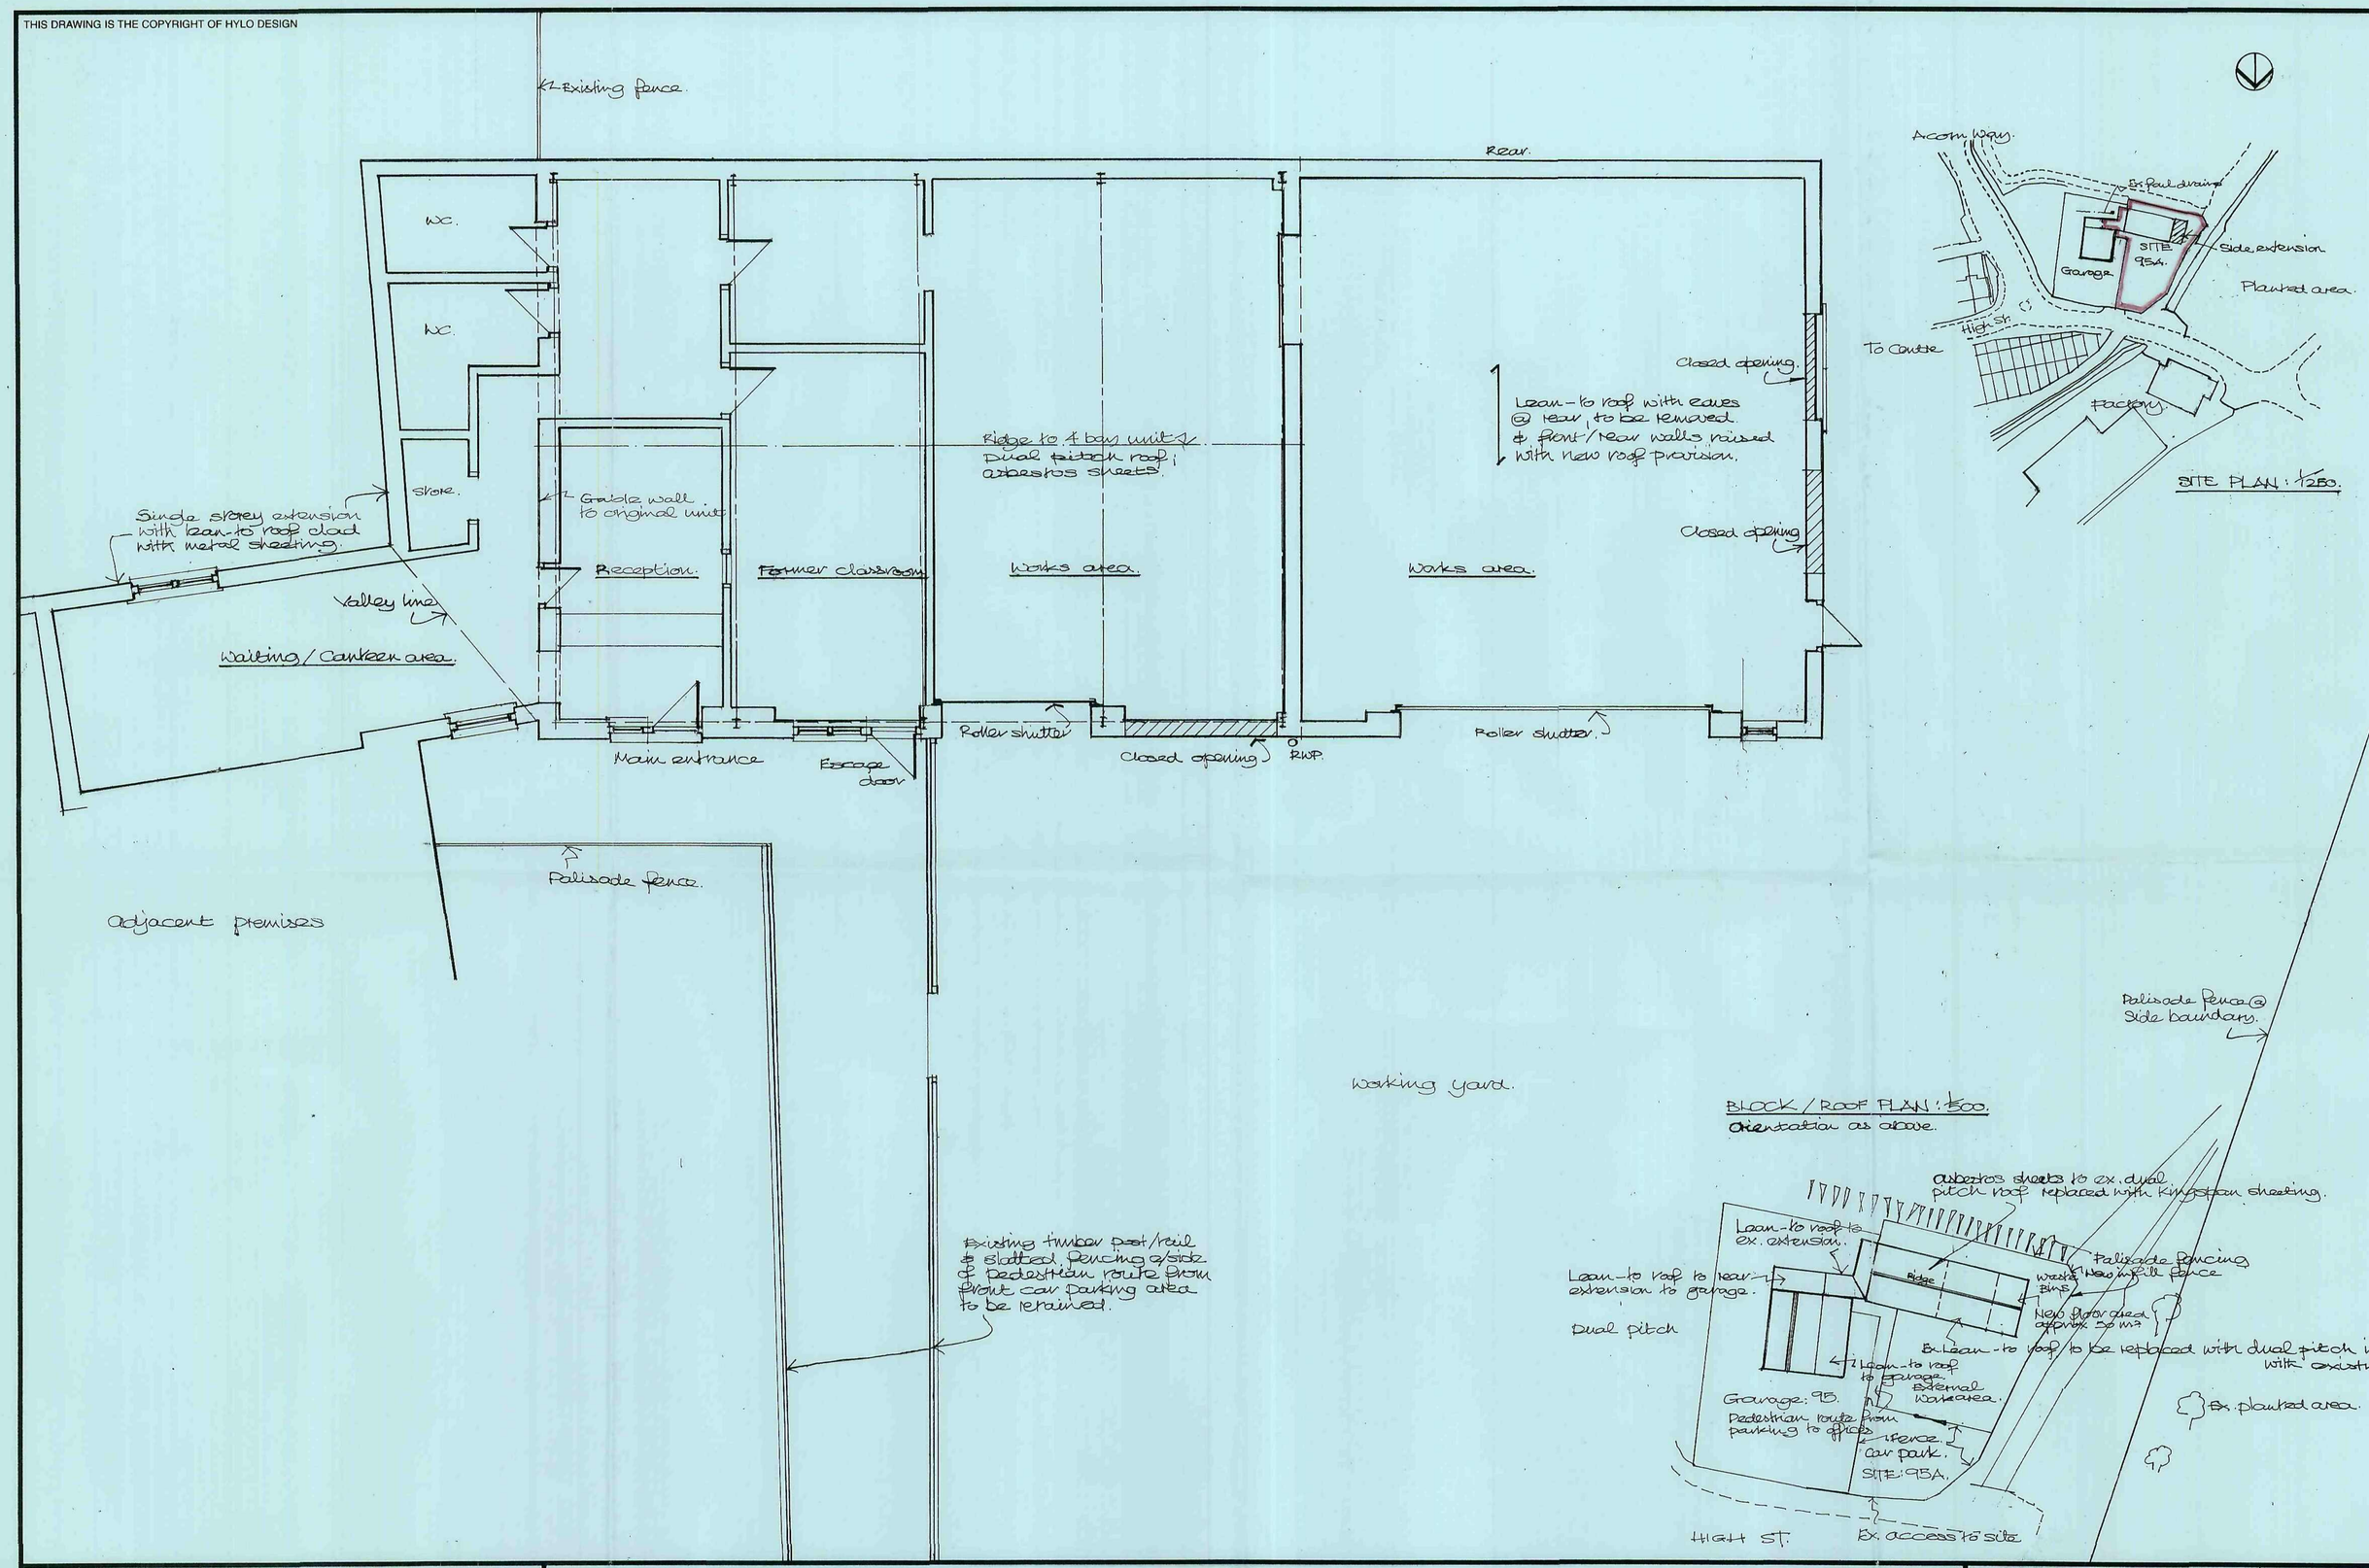

hylo Design: architect / designer

50, Church Street, Brierley, Nr. Barnsley, South Yorkshire. S72 9HT

Fax / Telephone No: 01226 713427

REVISIONS

Ref:	Description	Date	Ref:	Description	Date

Client	MR. A. WHITTAKER.
Project	EXTENSION / REFURBISHMENT AT No. 95A, HIGH ST., GRIMETHORPE, S72 7BD.
Title	EXISTING PLAN.
Drawn	JST.
Date	OCT '11.
Checked	
Scale	1-50.
Project Ref.	AW/G.
Drawing No.	1.