WB Property Consultants Ltd
Cromwell House - 1 Church View - Walgrave - Northants - NN6 9PQ
Tel: 01604 781938 Fax: 01604 780017 - Mobile 07789 375991
E.Mail: warren@wbproperty.co.uk / www.wbproperty.co.uk
Registered in England No. 5680448

Client: Pentagon


Building: Proposed Elevations

Location: Claycliffe Road, Baragh Green, Barnsley, S75 1LR


| Drawn By: | Drawing No: |
|---|---|
| WAB | Pen / Bar 4A |
| Scale: 1:50 at A1 | Date: 14th Oct 09 |

| Rev. | Date | Revision |
|---|---|---|
| A | 18.12.09 | Windows changed / signs added |


New 4M high Kingspan MR Micro Rib Cladding – Colour silver RAL 9004 fixed to existing front and both gable elevations

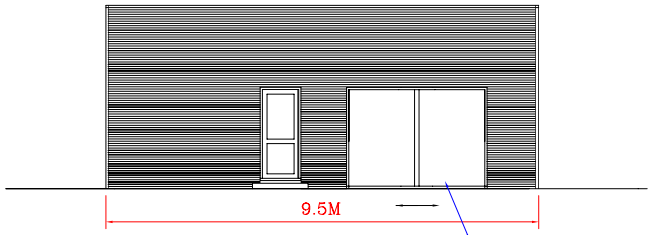


Side Elevation

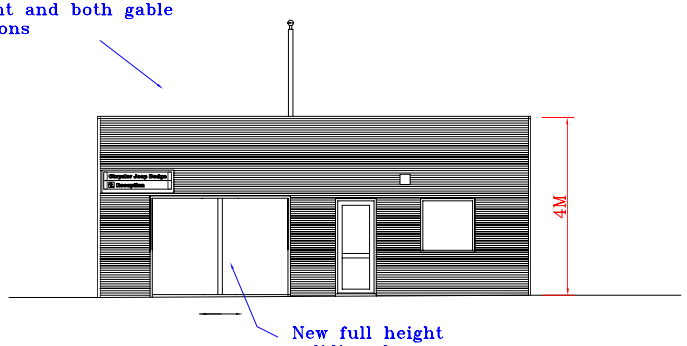


Side Elevation

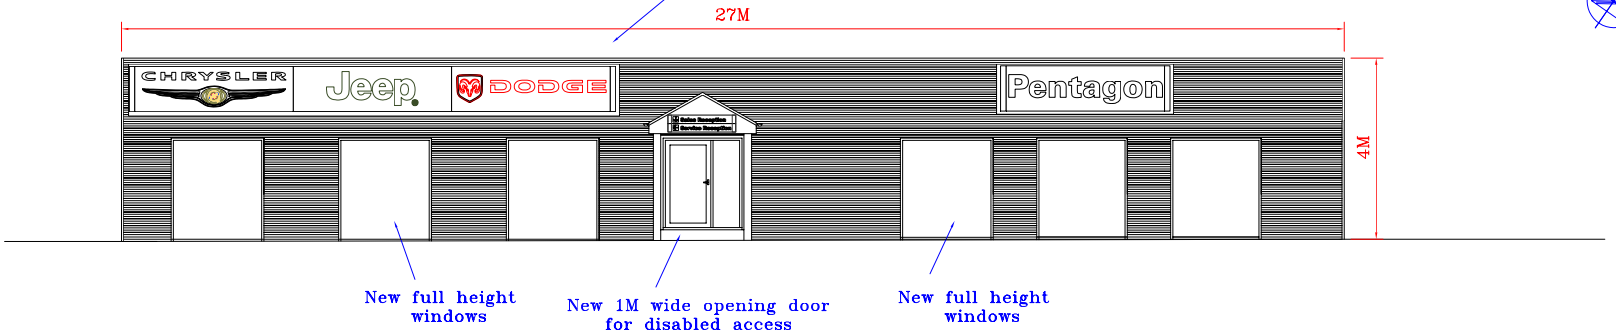


Front Elevation

This drawing is the copyright of WB Property Consultants Ltd and may not be reproduced or amended except by written permission. No liability will be accepted for alterations made by other persons.

The Contractor is to check / verify all drawing information inc. dimensions etc and any discrepancies to be notified to WBPC Ltd ASAP. DO NOT SCALE FROM DRAWING