
Copyright ©2009 by Vincent Loyd Jones

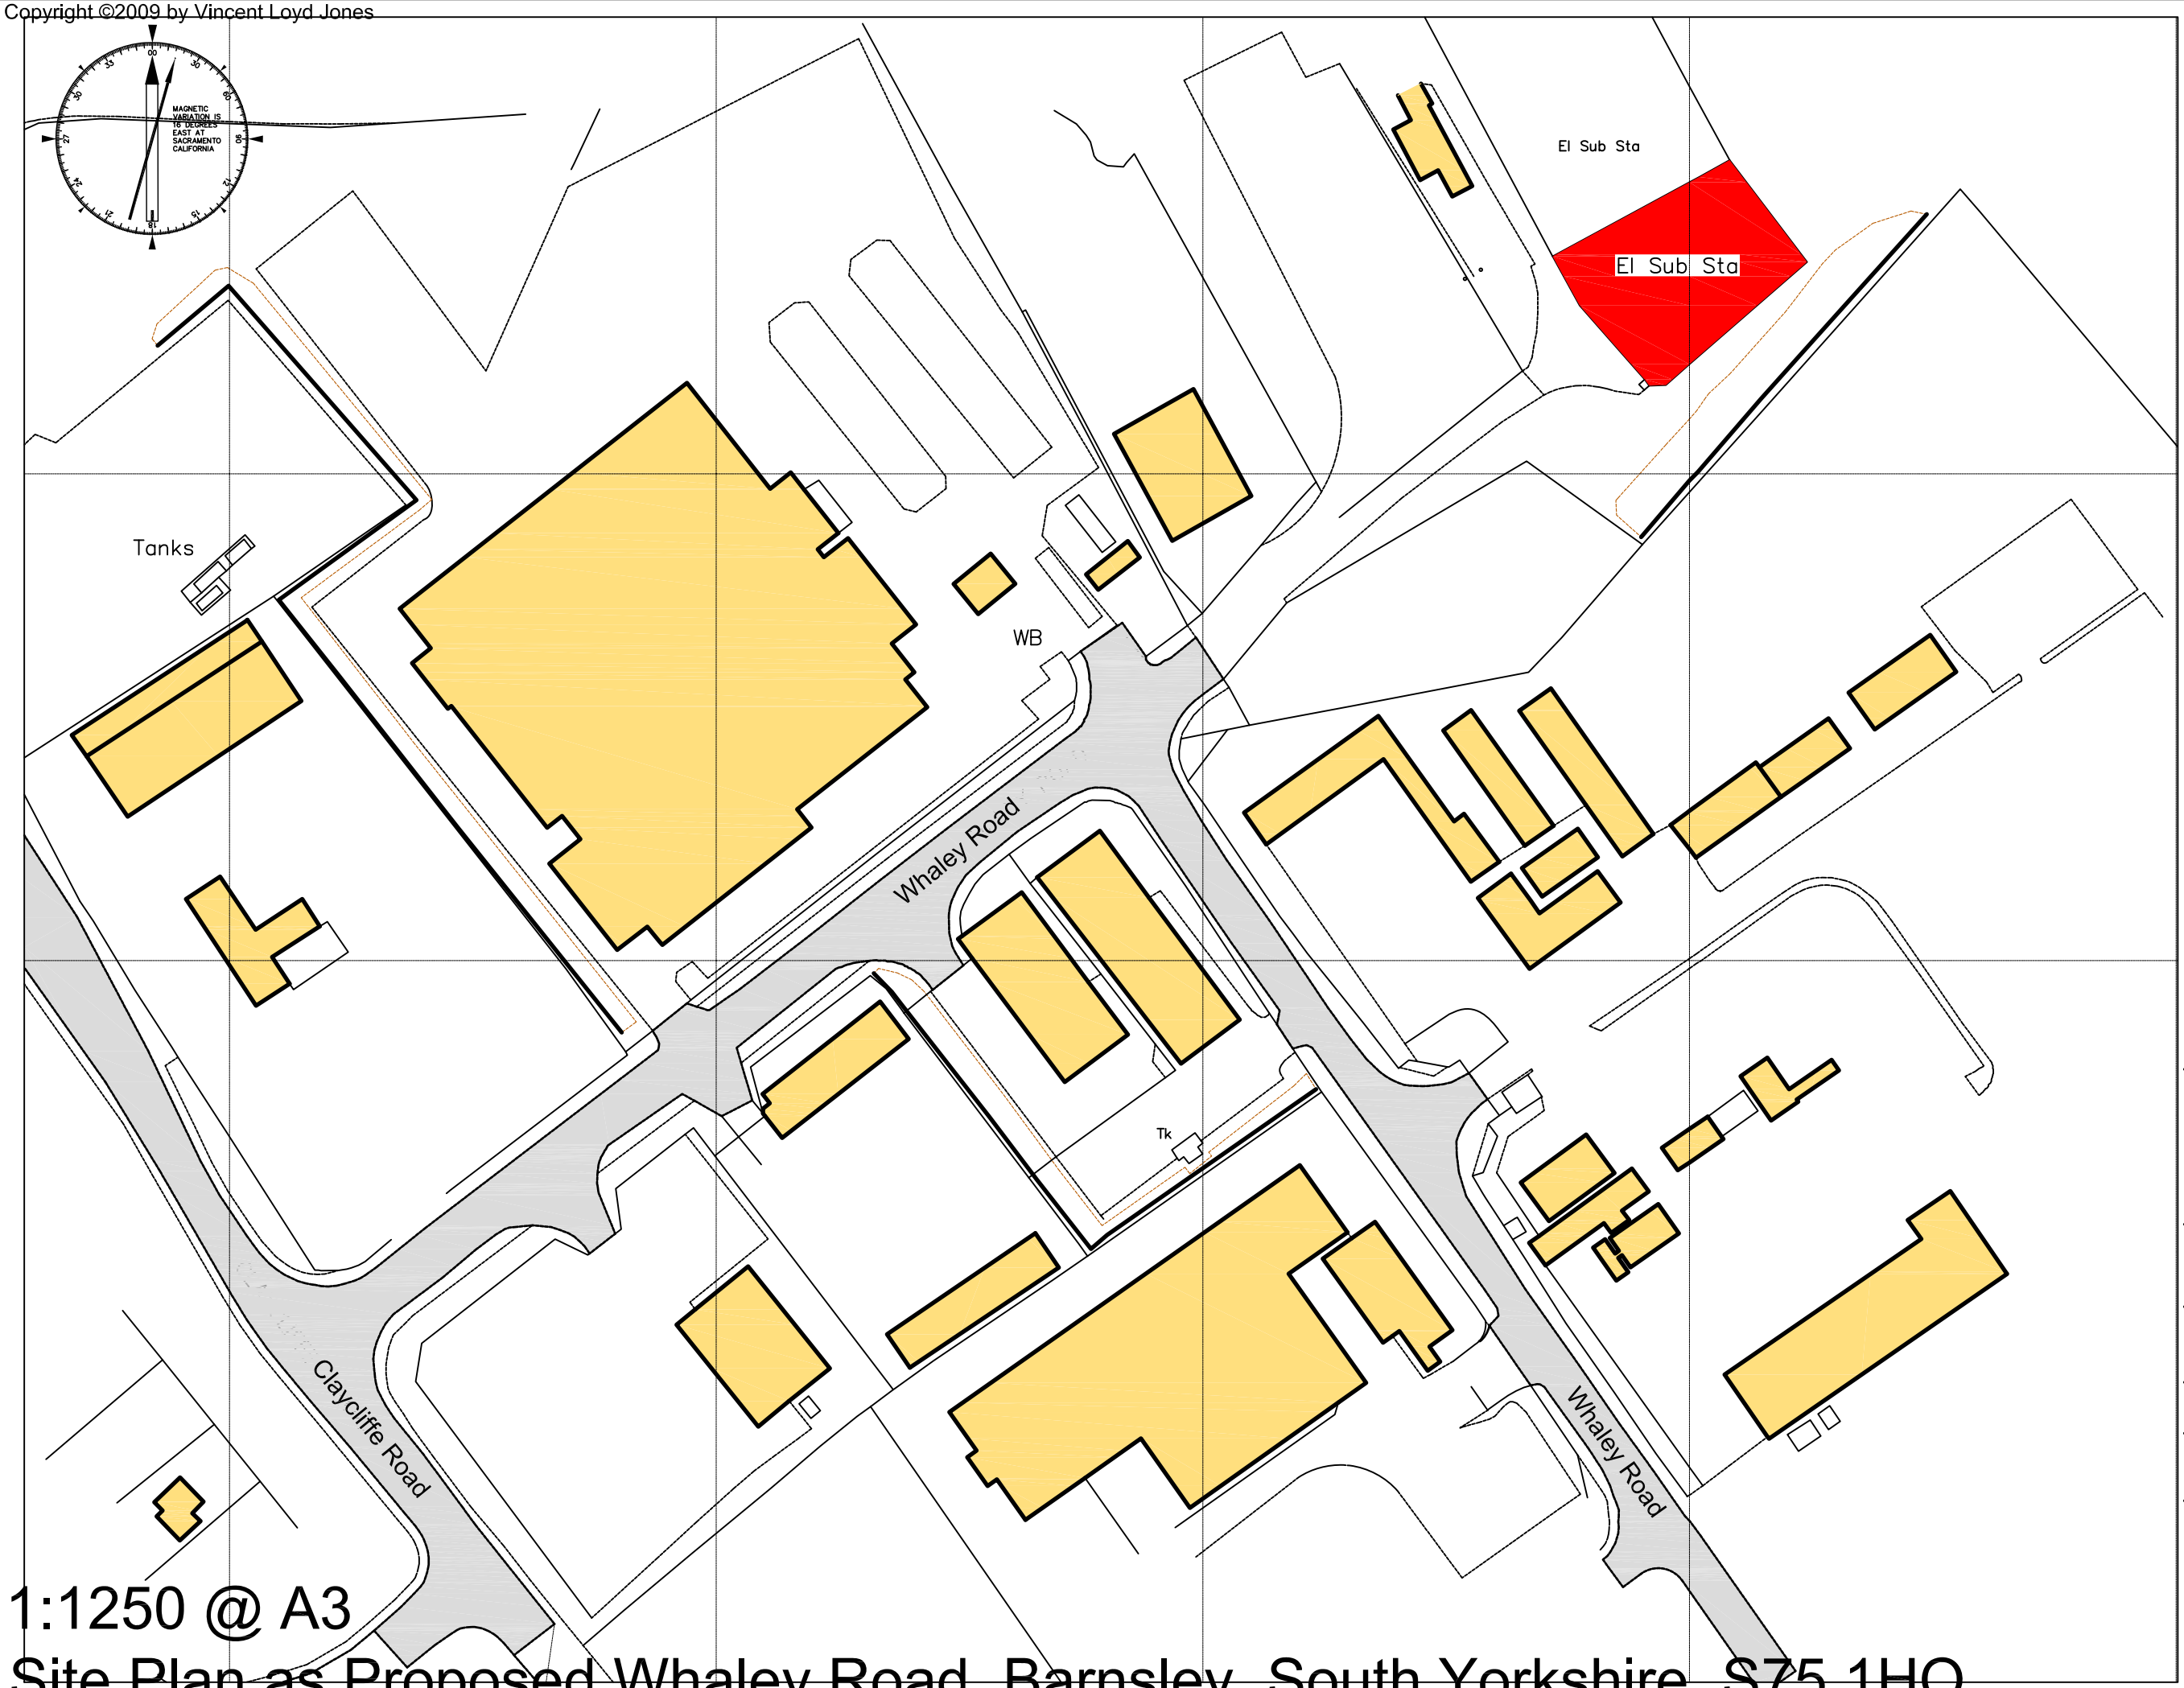

GEMINI STEEL BUILDINGS LTD

Client

Rocpower

PROJECT NUMBER / DRAWING NUMBER	1st Publication.
BAR / 001 / P	

DRAWING TITLE

1:1250 Locatlon Plan

FIRST PUBLICATION DATE	DRAWN BY
22/05/2009	VIN JONES

SCALE :-

Use Dimensions Only
Do Not Scale 1:1250

PROJECT

Proposed New Housings and associated civil engineering works for BIOMASS generators.
Whaley Road, Barnsley,
South Yorkshire.
S75 1HQ.

1:1250 @ A3

Site Plan as Proposed Whaley Road, Barnsley, South Yorkshire. S75 1HQ.