
The drawing is copyright © Eight One Two Architects ltd. If in doubt... ASK.
Drawing measurements shall not be obtained from scaling from the drawing. All dimensions are to be site verified prior to construction. Any discrepancies are to be reported to Eight One Two Architects ltd immediately. This drawing is to be read in conjunction with all associated drawings and specifications including all relevant sub-consultants information.

Notes_

PLANNING

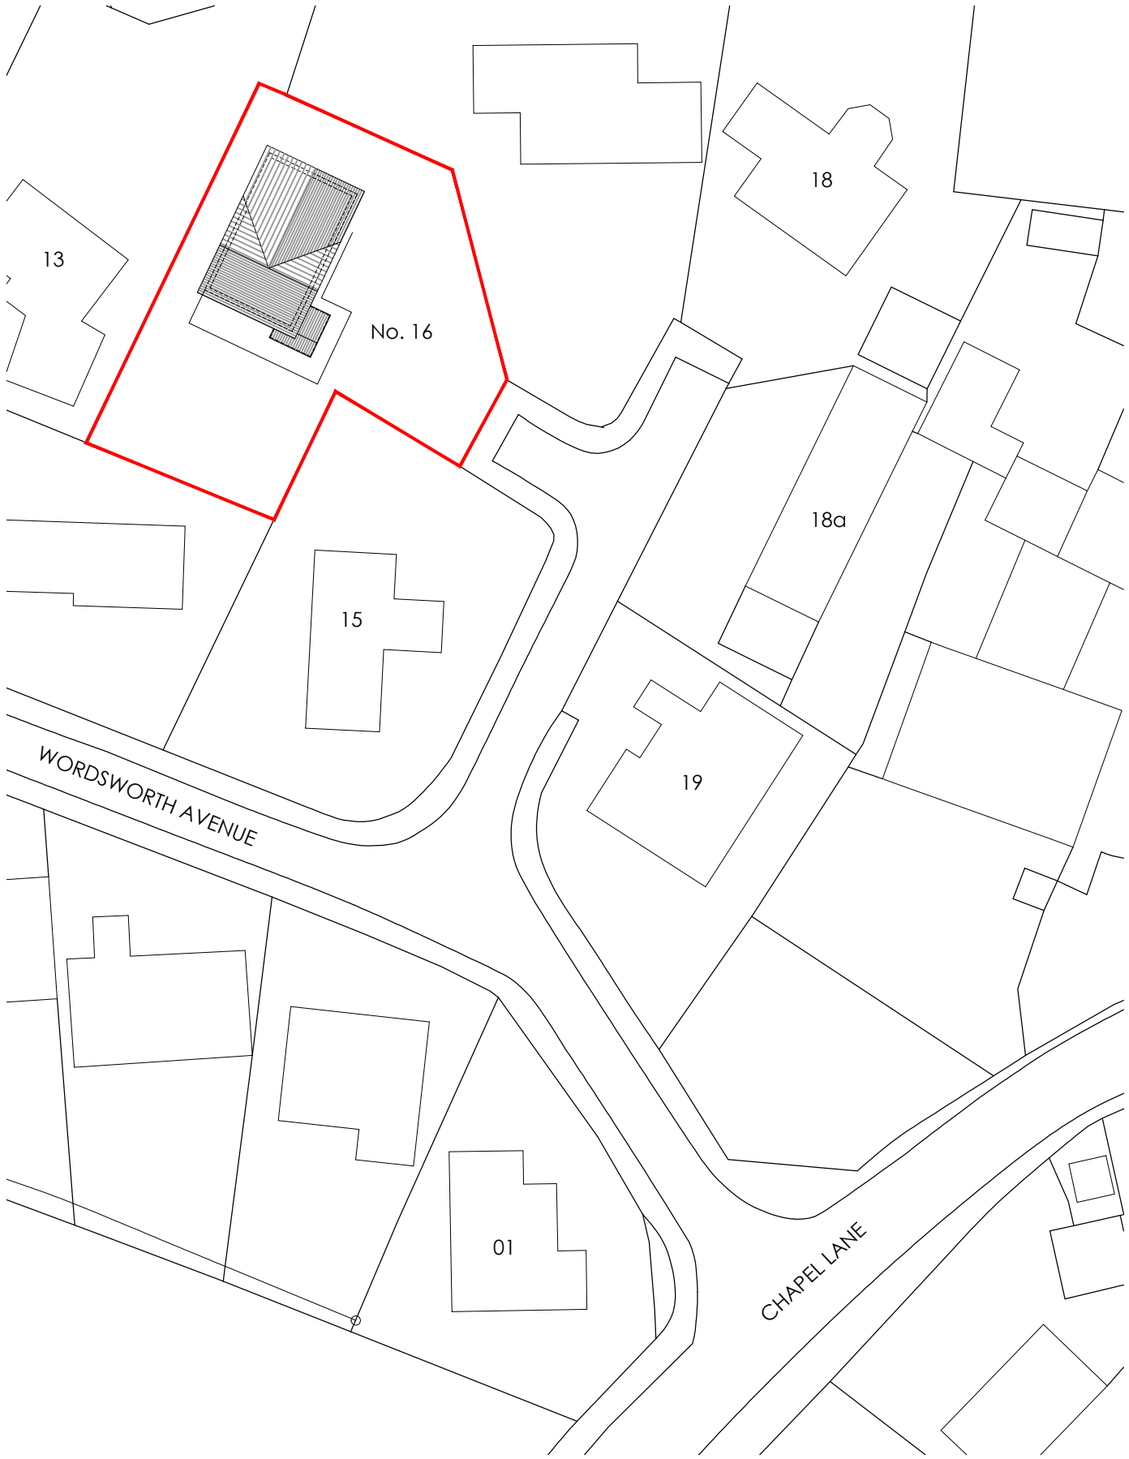

SITE PLAN AS PROPOSED

0 5 10 15 20 25m

SCALE 1:500



LOCATION PLAN AS PROPOSED

0 12.5 25 37.5 50 62.5 m

SCALE 1:1250

N

Note:
Surrounding contextual buildings and information are based on received ordinance survey drawings and are shown for illustrative purposes only. assumed site boundary is subject to legal confirmation

Note:
Information is based on OS map and received information and is subject to full topographical survey.
Assumed site boundary and site constraints subject to legal confirmation.
All Legal easements and extent of existing underground services locations are subject to confirmation.

Rev_	Date_	Amendments_	By_	Apr'd_

Eight_OneTwo
Architects

Tel_ +44 [0]7761 570735
Email_ mail@eightonetwo.co.uk
www.eightonetwo.co.uk
Studio A5_Brooke's Mill_Armitage Bridge_Huddersfield_HD4 7NR

Drawing Status_
PLANNING

Client_
MR + MRS PARR

Project_
16 WORDSWORTH AVENUE_PENISTONE_SHEFFIELD

Drawing Title_
EXISTING SITE + LOCATION PLAN

Drawing Scale_	Drawn By_	Checked By_
1:1250, 1:500	JaL	JaL
Paper Size_	**Drawn Date_**	**Checked Date_**
A3	13/07/2019	30/09/2019

Drawing Number_
19 819 102