
NORTH




LOCATION PLAN SCALE 1:1250

SCALE 1:100

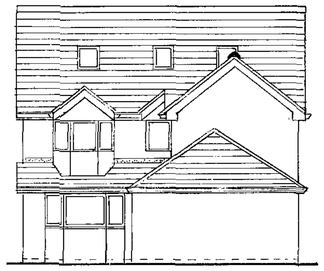


EXISTING FRONT ELEVATION

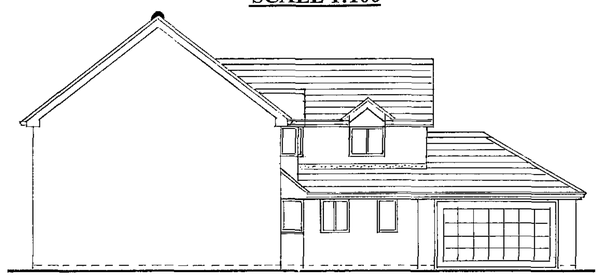


EXISTING SIDE ELEVATION A


SCALE 1:100

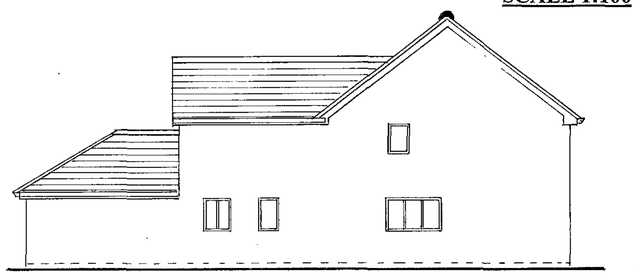


EXISTING SIDE ELEVATION B

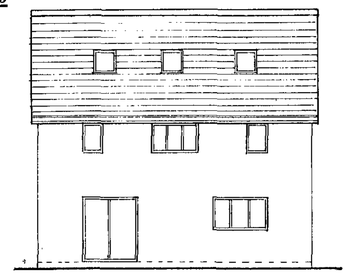

EXISTING REAR ELEVATION

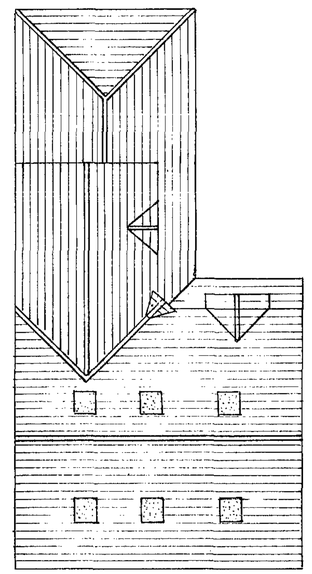


EXISTING ROOF LAYOUT SCALE 1:100

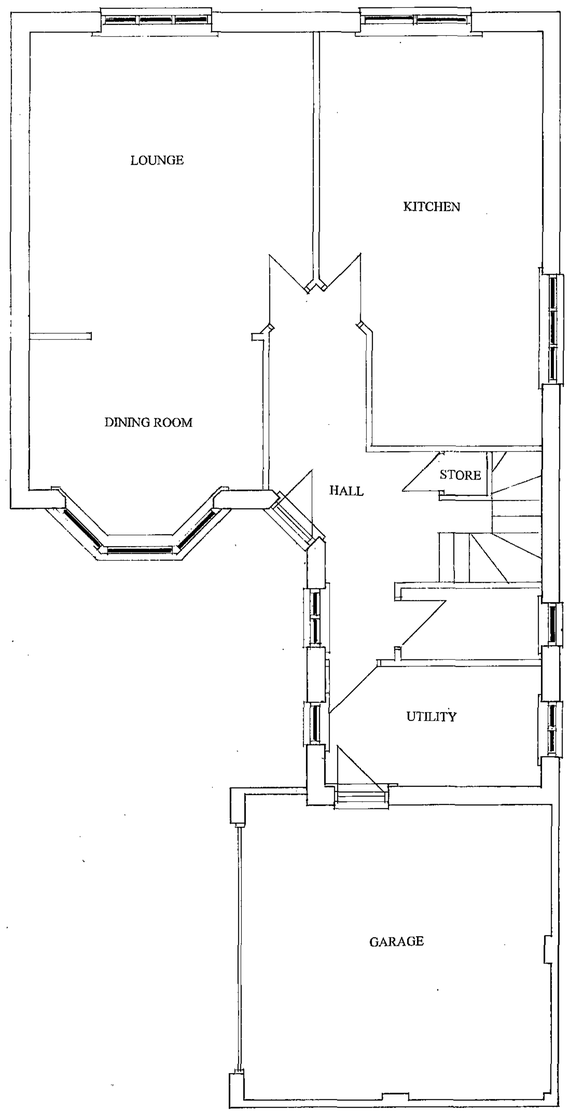


SCALE 1:50

EXISTING GROUND FLOOR LAYOUT

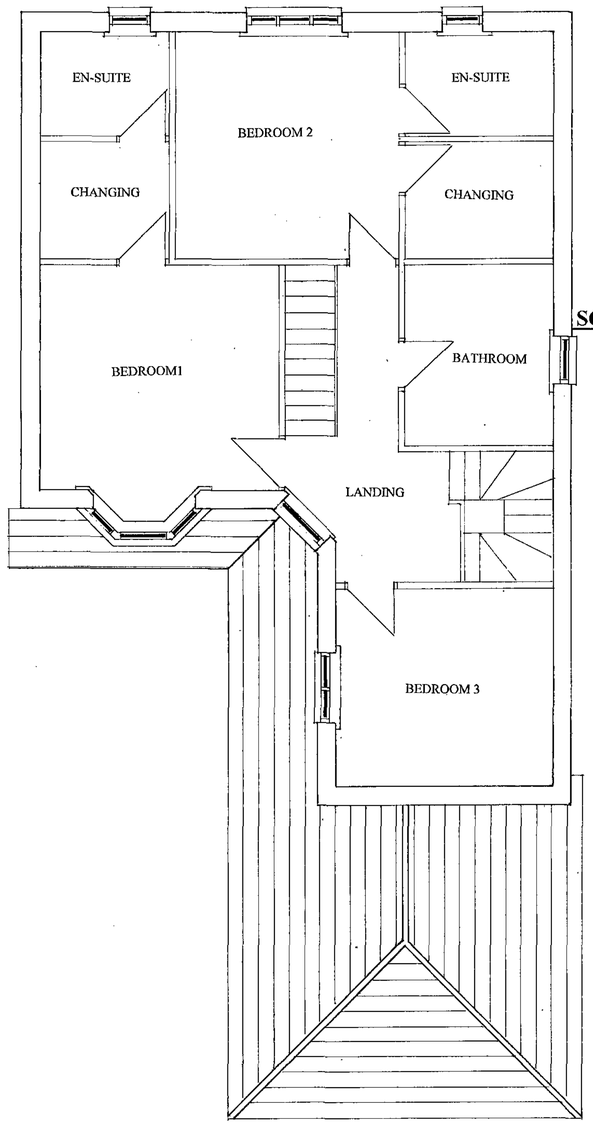

SCALE 1:50

EXISTING FIRST FLOOR LAYOUT

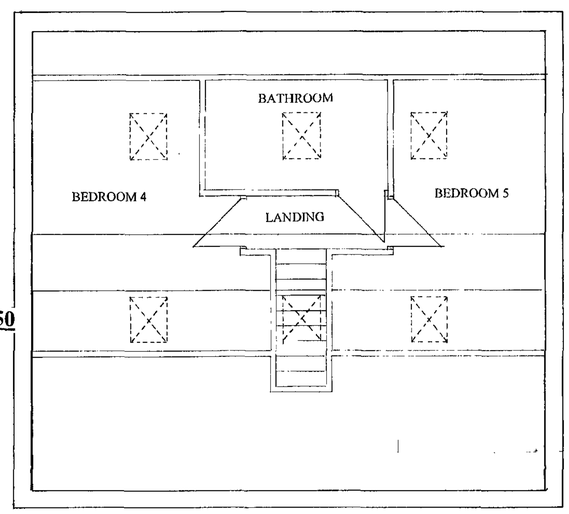


EXISTING SECONDFLOOR LAYOUT

RECEIVED
19 1
CORPORATE MAIL ROOM


PROPOSED FIRST FLOOR BEDROOM 3 EXTENSION INCLUDING ATTACHED GARAGE EXTENSION AND CONVERSION OF EXISTING GARAGE INTO PLAYROOM.

RECEIVED
20 ...
CORPORATE
...AILROY...

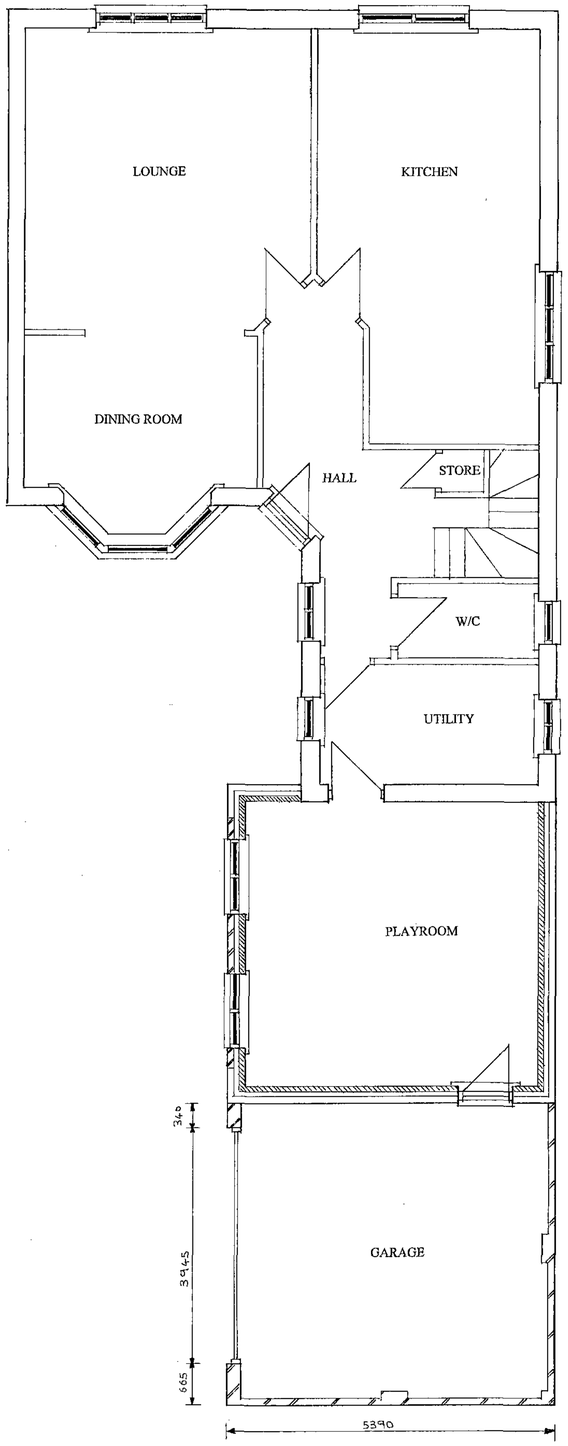


PROPOSED GROUND FLOOR LAYOUT

SCALE 1:50

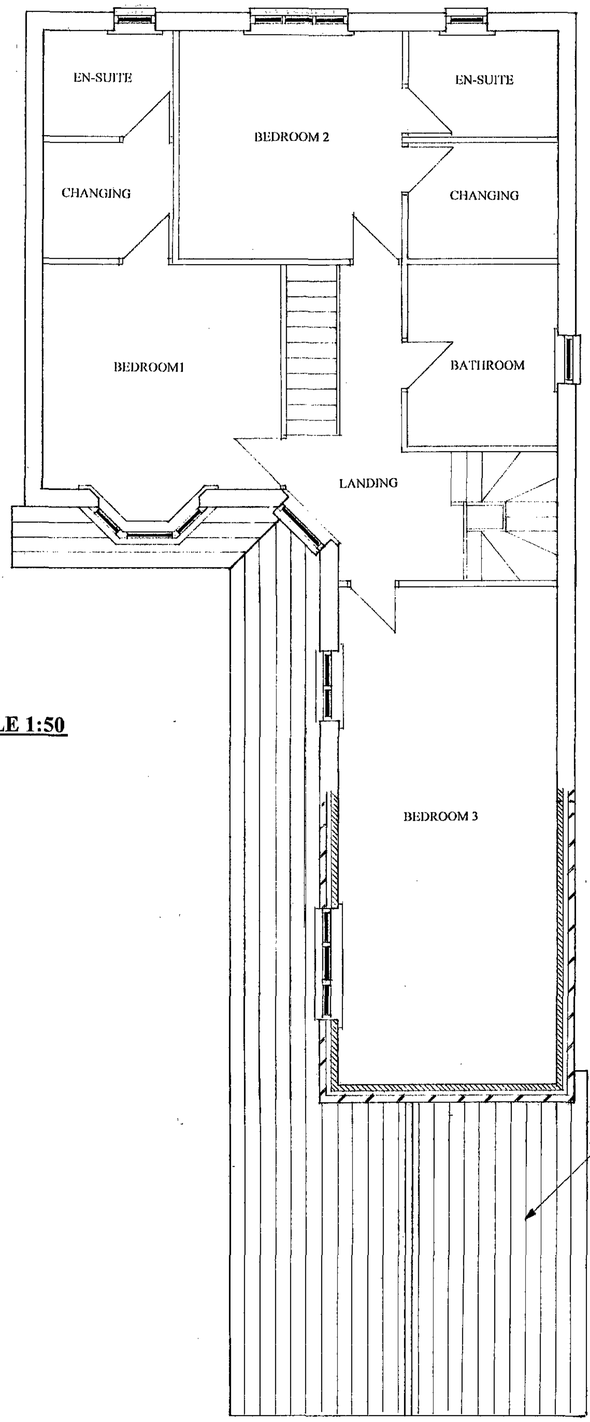


PROPOSED 1ST FLOOR LAYOUT

SCALE 1:50

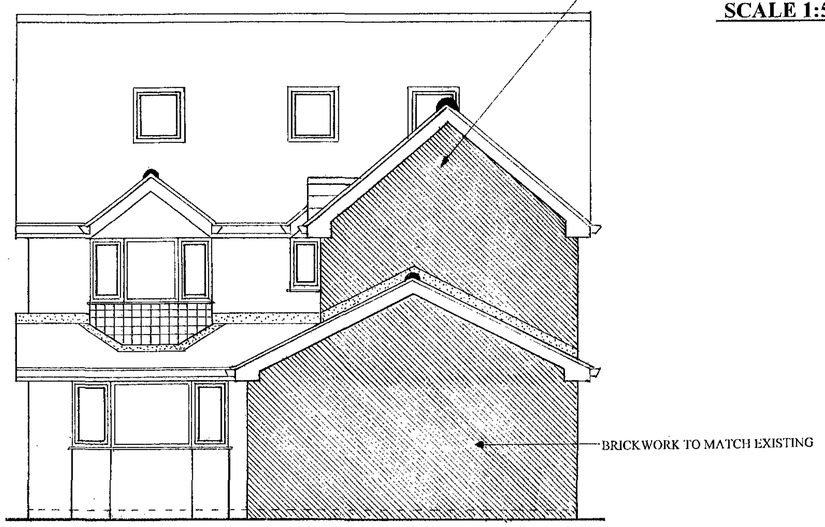

PROPOSED FRONT ELEVATION

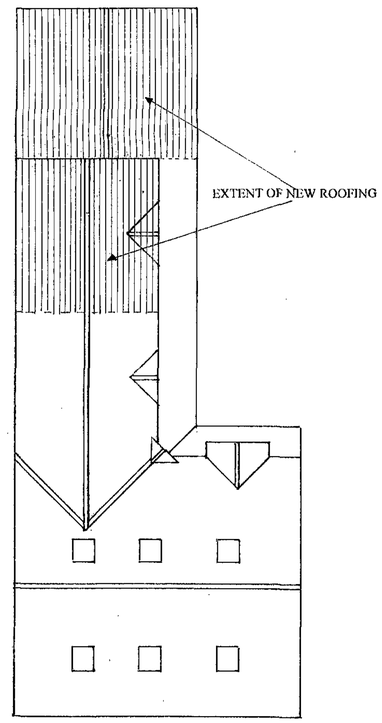


PROPOSED ROOF LAYOUT SCALE 1:100

SCALE 1:50



PROPOSED SIDE ELEVATION A

SCALE 1:50

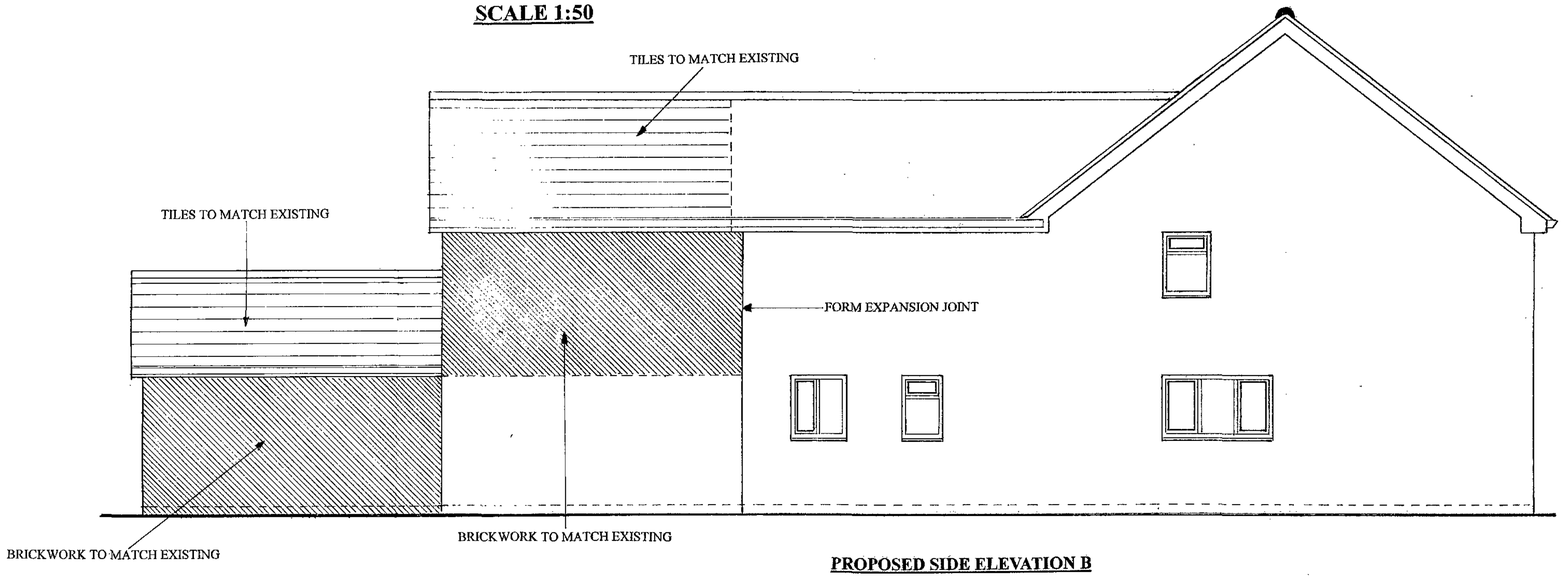

PROPOSED SIDE ELEVATION B

RECEIVED
CORPORATE MAIL ROOM