

NOTES

1) Roof covering to be interlocking concrete tiles to match existing.
2) External walls to extension are to be facing brickwork to match existing
3) All doors, windows, soffits and barge boards are to match the existing

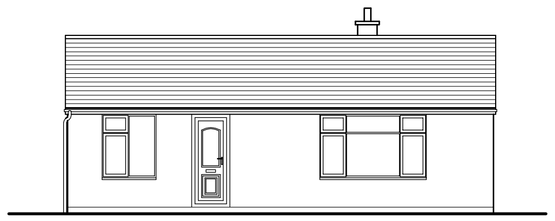


EXISTING EAST FACING ELEVATION

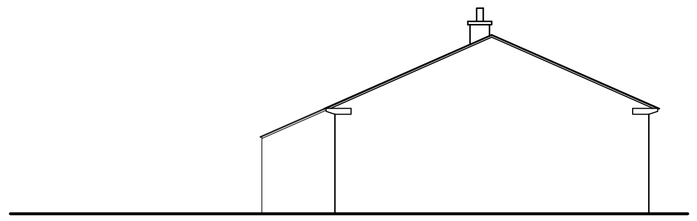


EXISTING NORTH FACING ELEVATION




EXISTING WEST FACING ELEVATION

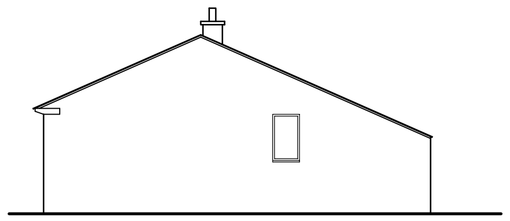

EXISTING SOUTH FACING ELEVATION

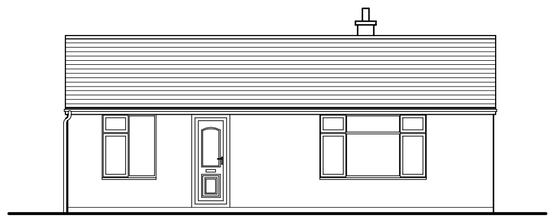


PROPOSED EAST FACING ELEVATION

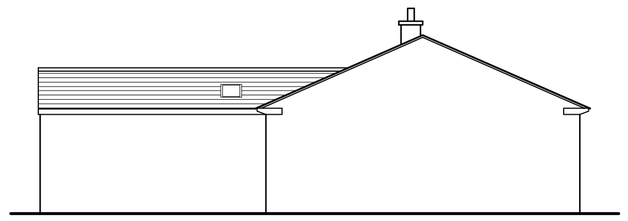


PROPOSED NORTH FACING ELEVATION




PROPOSED WEST FACING ELEVATION

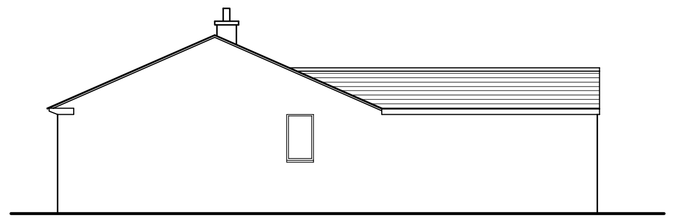


EXISTING SOUTH FACING ELEVATION

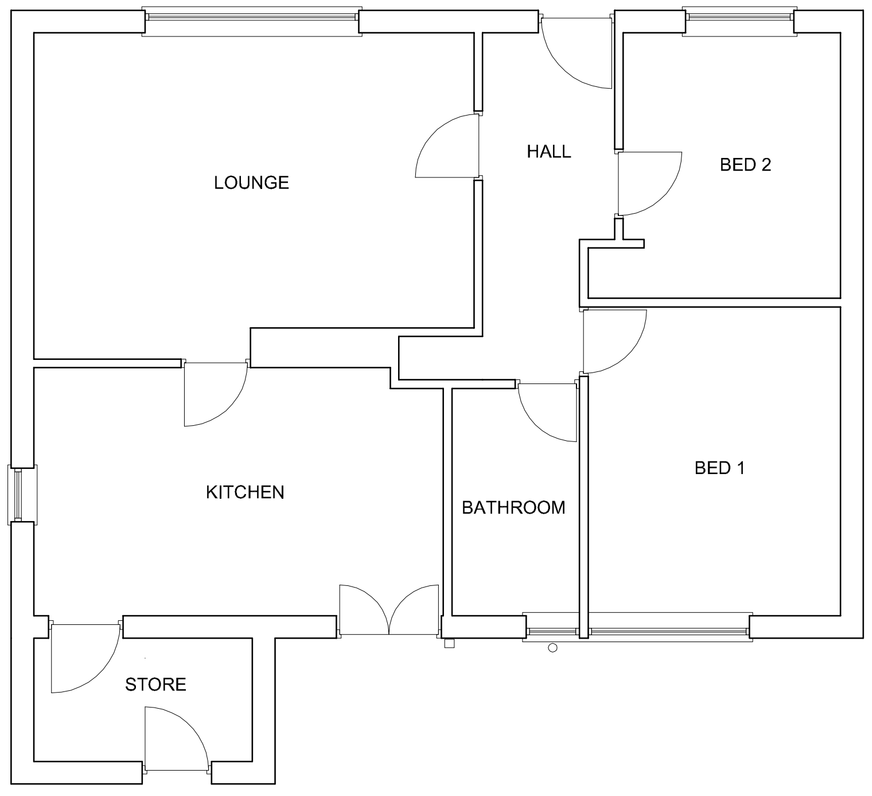


EXISTING GROUND FLOOR PLAN

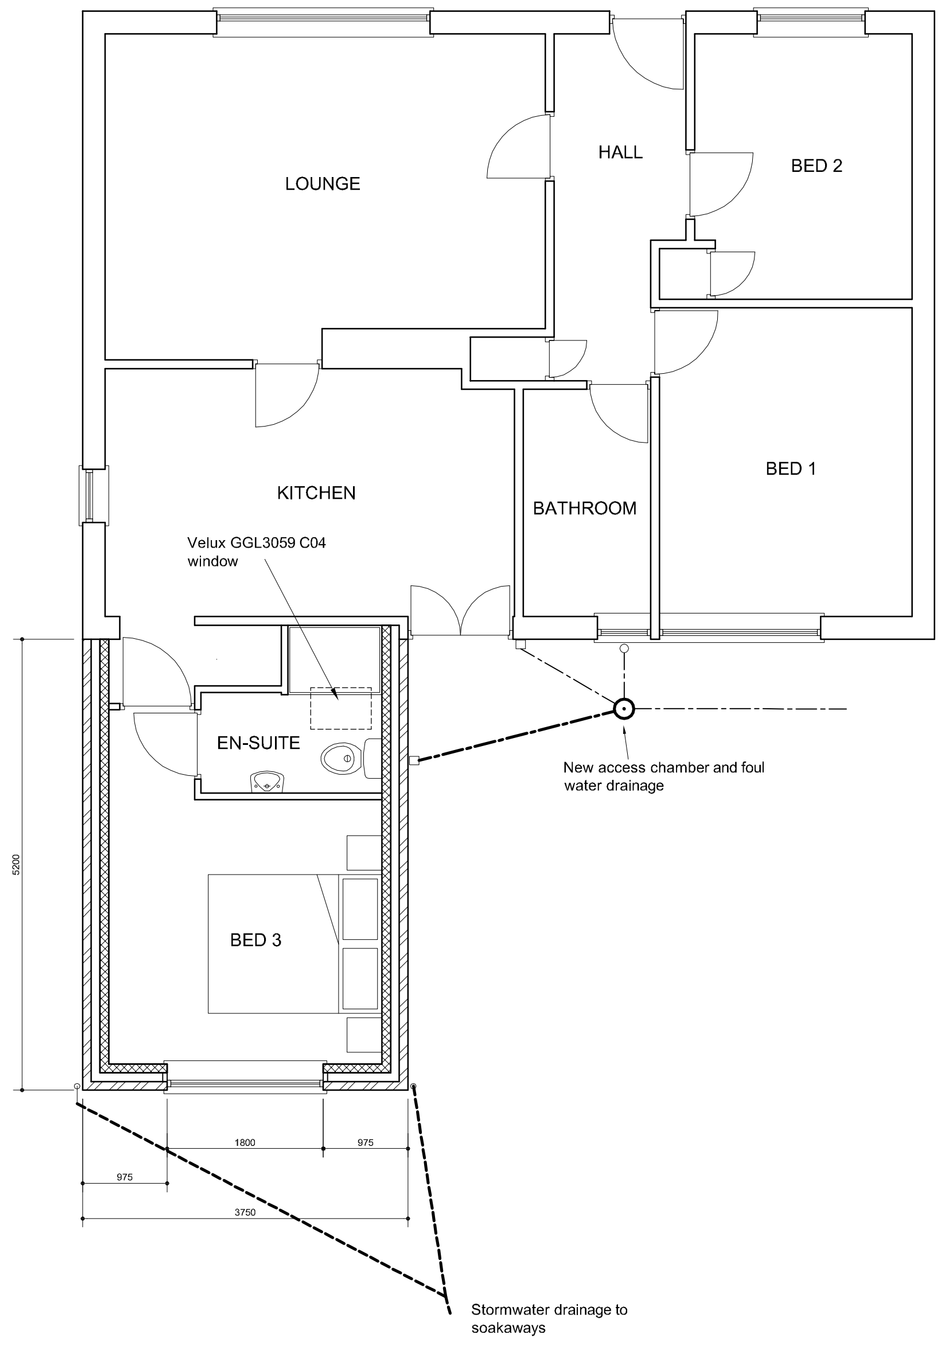

PROPOSED GROUND FLOOR PLAN

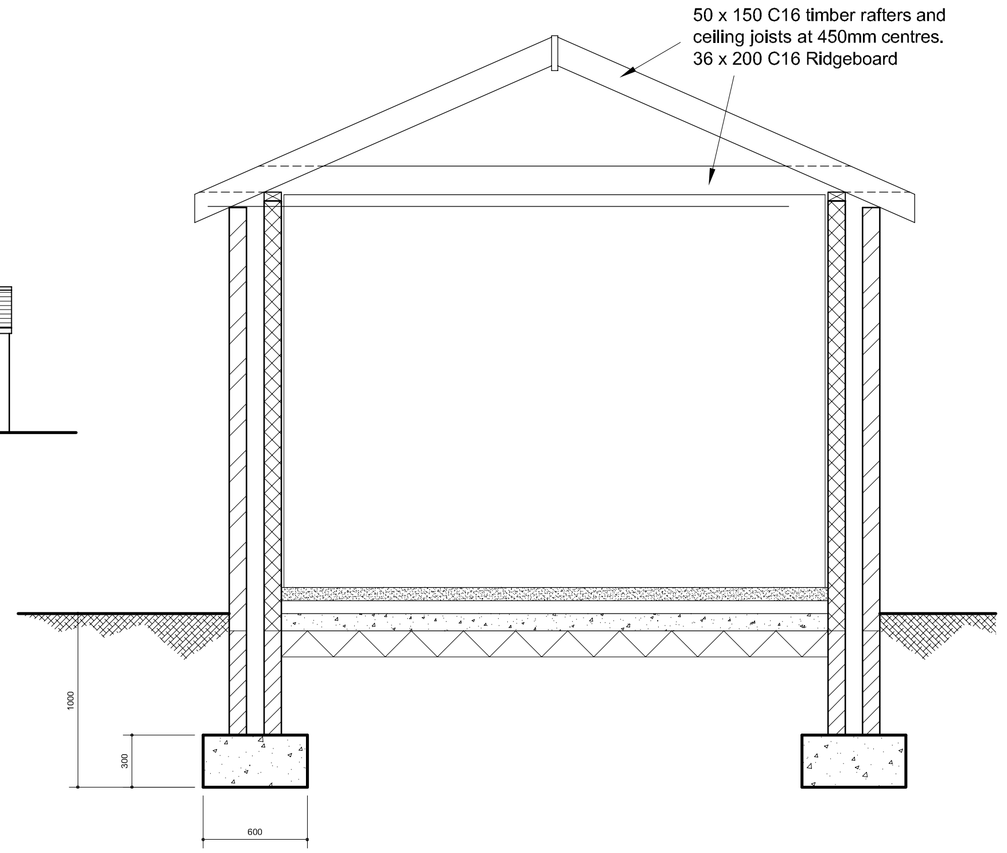

TYPICAL SECTION

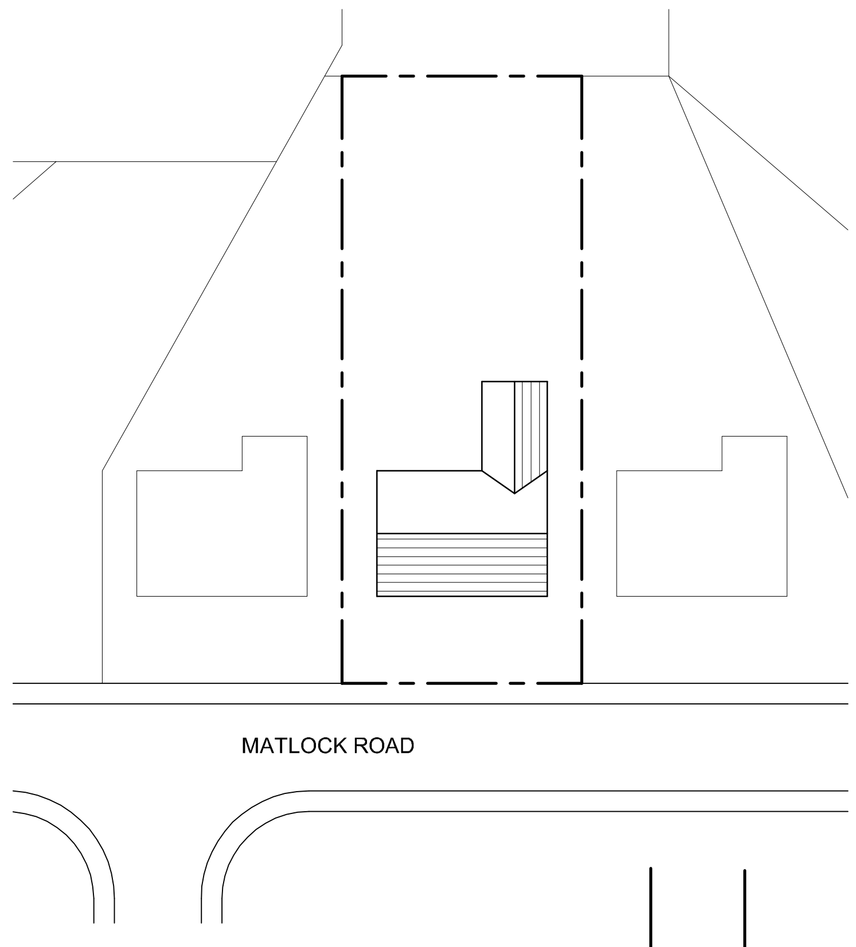

SITE PLAN

DATE	REVISIONS	INIT.

Title Proposed Single storey rear extension
5 Matlock Road
Existing and Proposed Elevations and Plans

Client Caroline Wilson
5 Matlock Road, Barnsley

Drawn by

Date Dec 2011

Scale 1:50 1:100 1:250

Drg. No. LDC11/102/01