




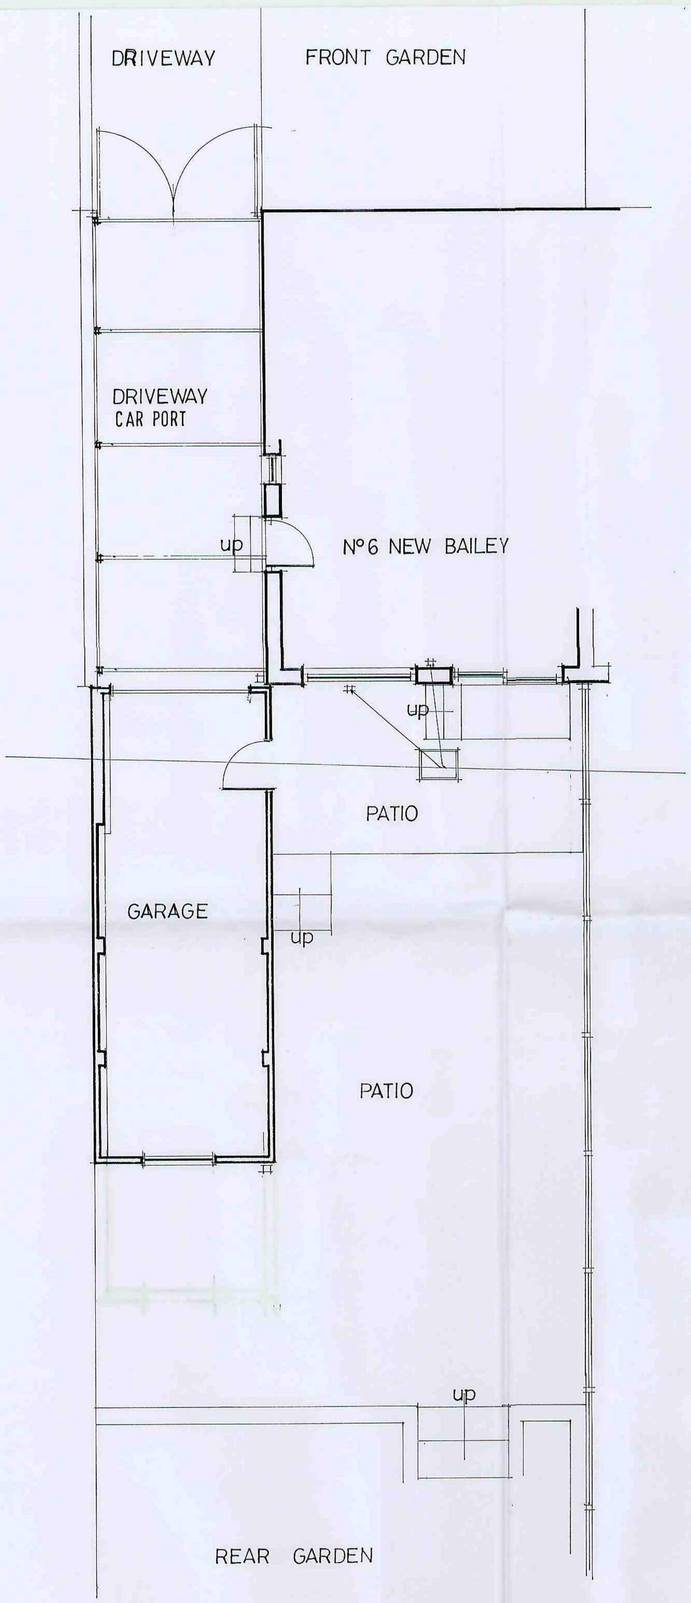


REAR ELEVATION EXISTING

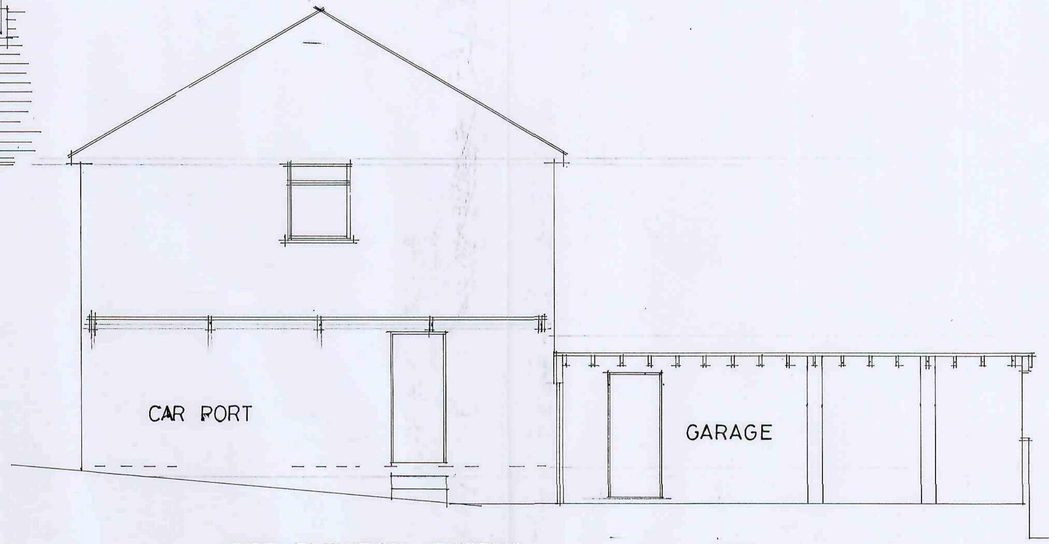

SIDE ELEVATION EXISTING

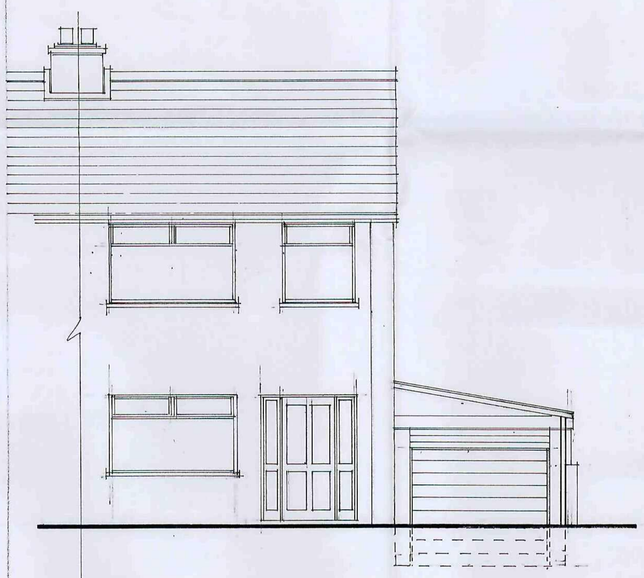

FRONT ELEVATION EXISTING

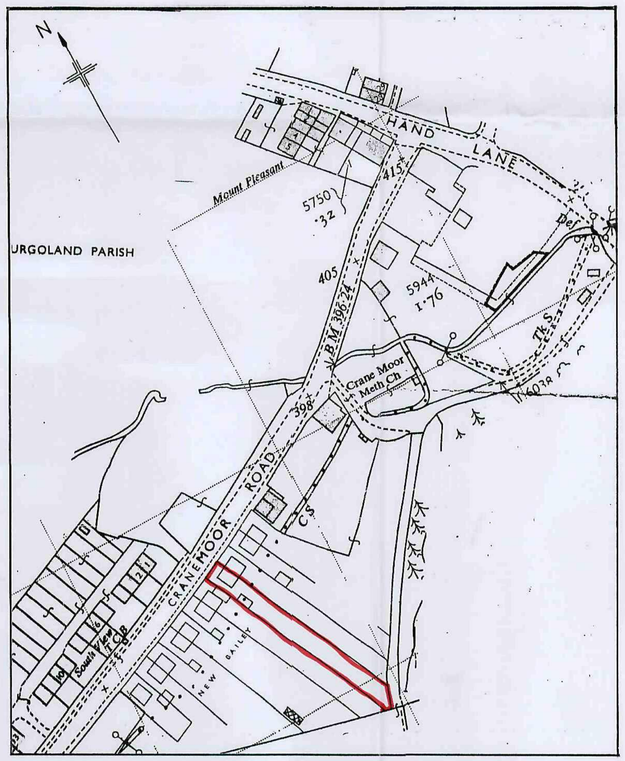

LOCATION PLAN 1:1250

Barnsley Metropolitan Borough Council
09 DEC 2008
Corporate Mail Room

N°6 NEW BAILEY
CRANEMOOR
NR SHEFFIELD
S 35 7ET

MR AND MRS H ROE

SCALE 1:50
DATE NOV 08 2008 : 51
DRAWN R HARRIS

Millé design
R. Harris F.C.S.D.
M. E. Harris B.A.hons
design & construction
Architectural planning,
building & interiors
tel: & fax:
0114 2886929