




Side

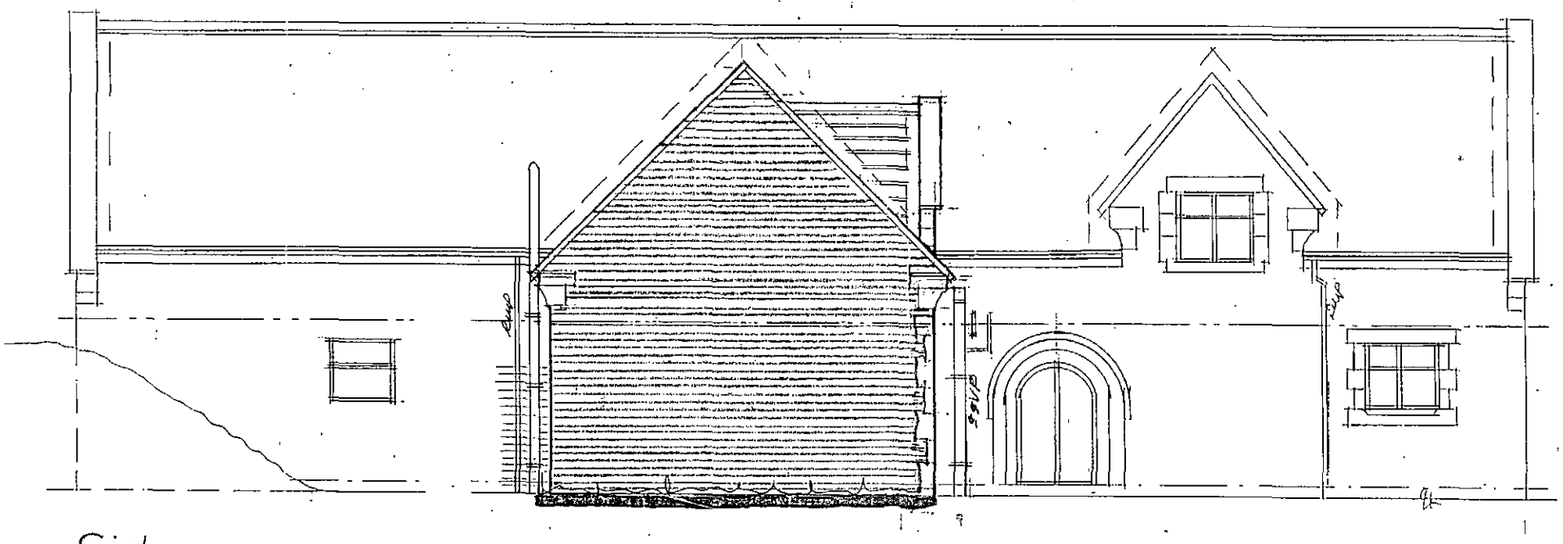

Side

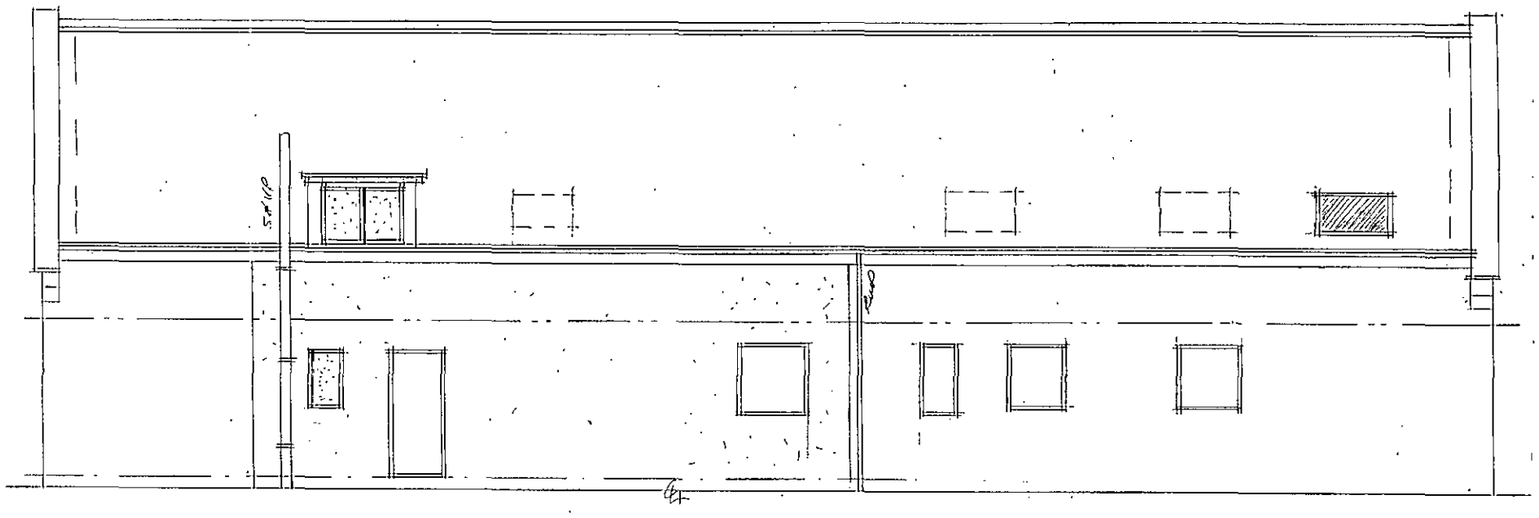

Front

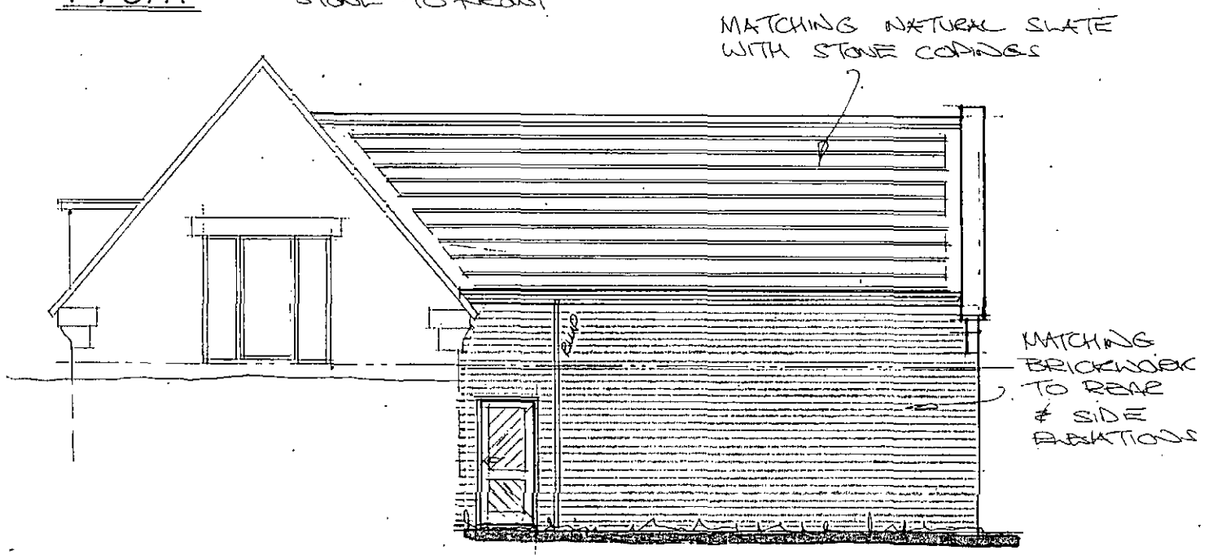


Rear

Rev	Notes	Date


Garry Greetham Associates
Residential Design Consultant
Westwood House
18 Carr Lane
Tankersley
Barnsley S75 3BE
Tel(01226)746573

PROJECT	2 Storey Extension
CLIENT	Mr. & Mrs. P. Hanson
TITLE	Elevations as Proposed
ADDRESS	"Gable End", Keresforth Rd. Dodworth, Barnsley. S75 3NX
DRAWN BY	999
SCALE	1:100
DATE	June16
DRAWING No	834-05
REV	

Member of the Chartered Institute of Architectural Technologists

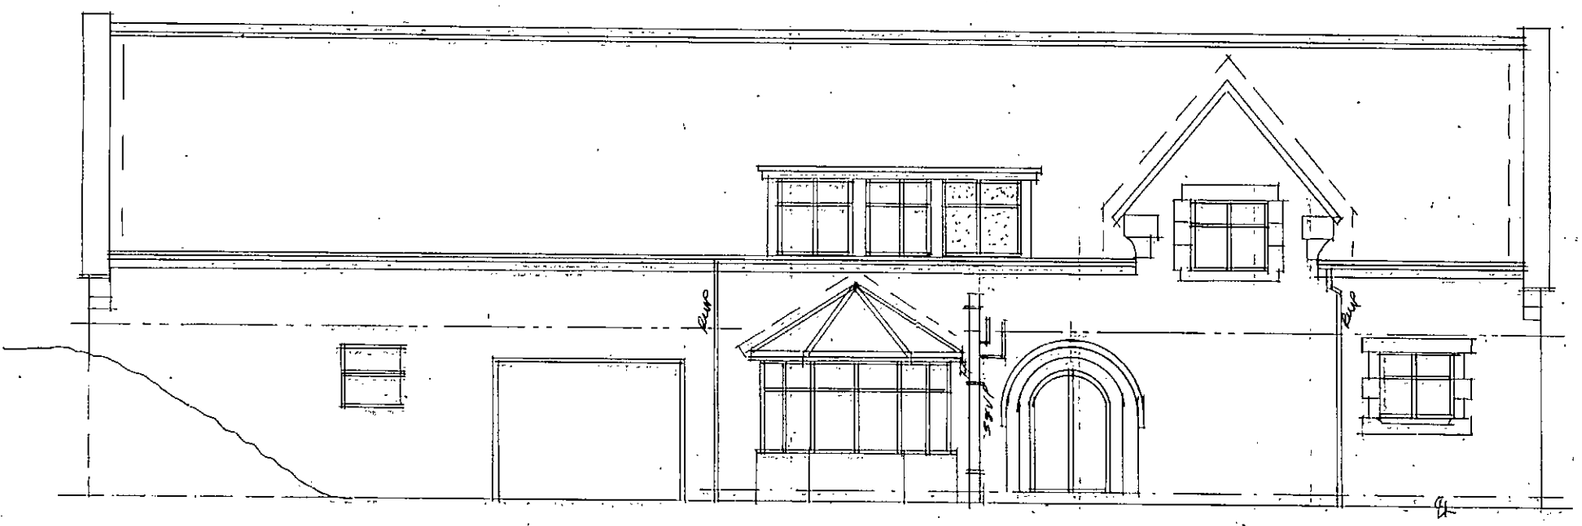


Side

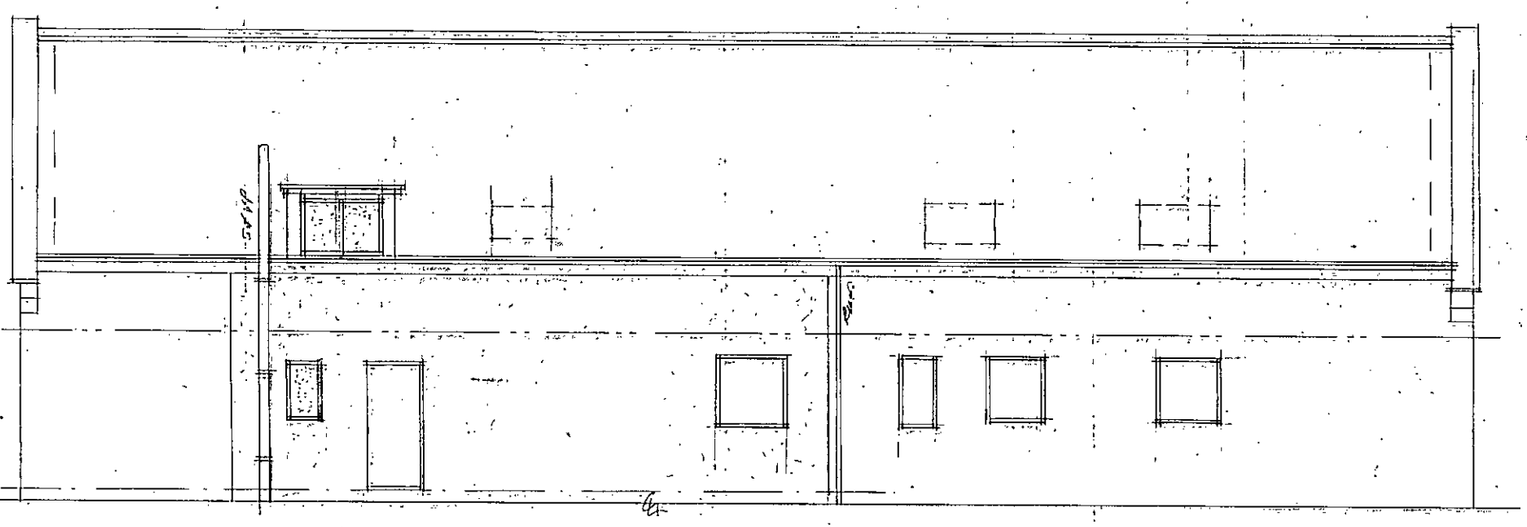

Side



Front

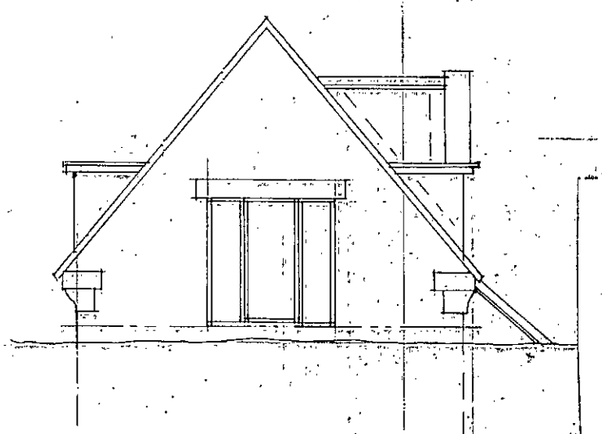


Rear

Rev	Notes	Date


Garry Greetham Associates
Residential Design Consultant
Westwood House
18 Carr Lane
Tankersley
Barnsley S75 3BE
Tel(01226)746573

PROJECT	2 Storey Extension
CLIENT	Mr. & Mrs. P. Hanson
TITLE	Elevations as Existing
ADDRESS	"Gable End", Keresforth Rd. Dodworth, Barnsley. S75 3NX
DRAWN BY	ggg
SCALE	1:100
DATE	June16
DRAWING No	834-03
REV	

Member of the Chartered Institute of Architectural Technologists

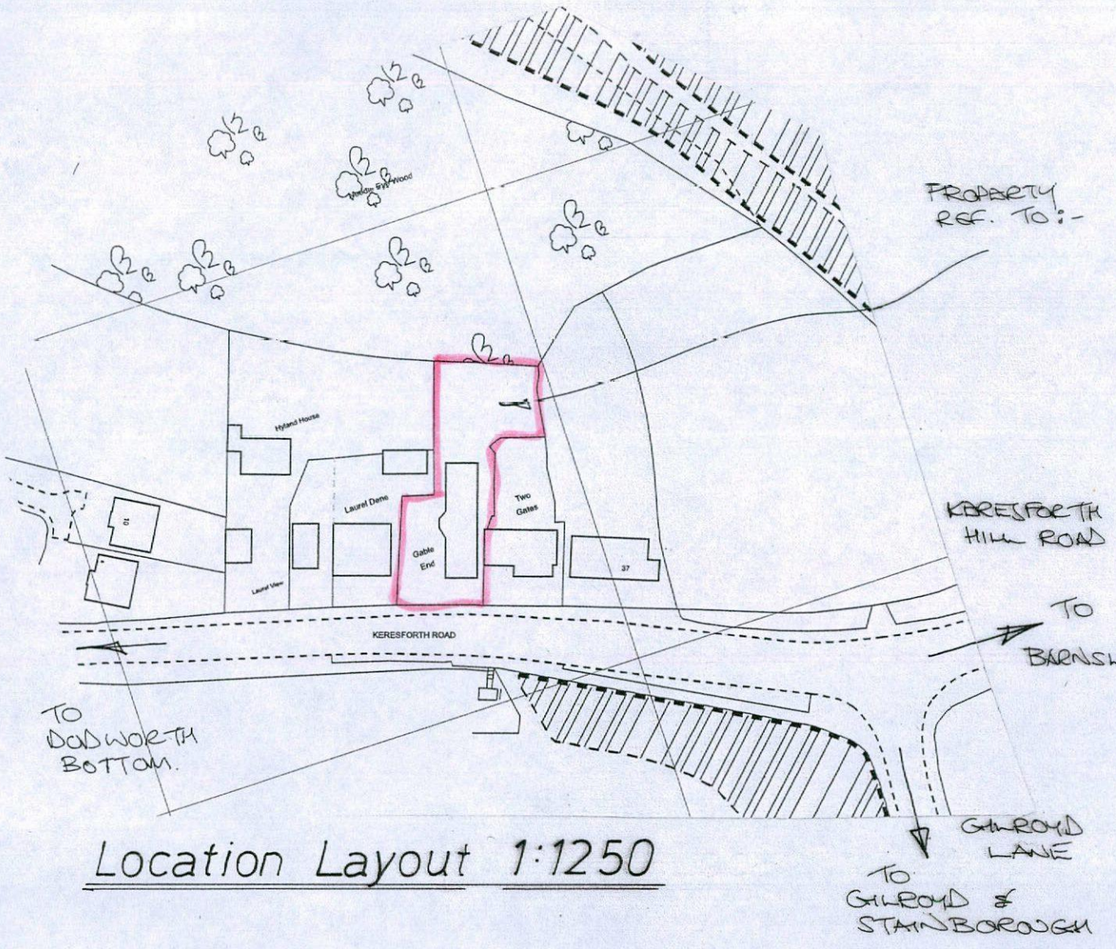


Location Layout 1:250

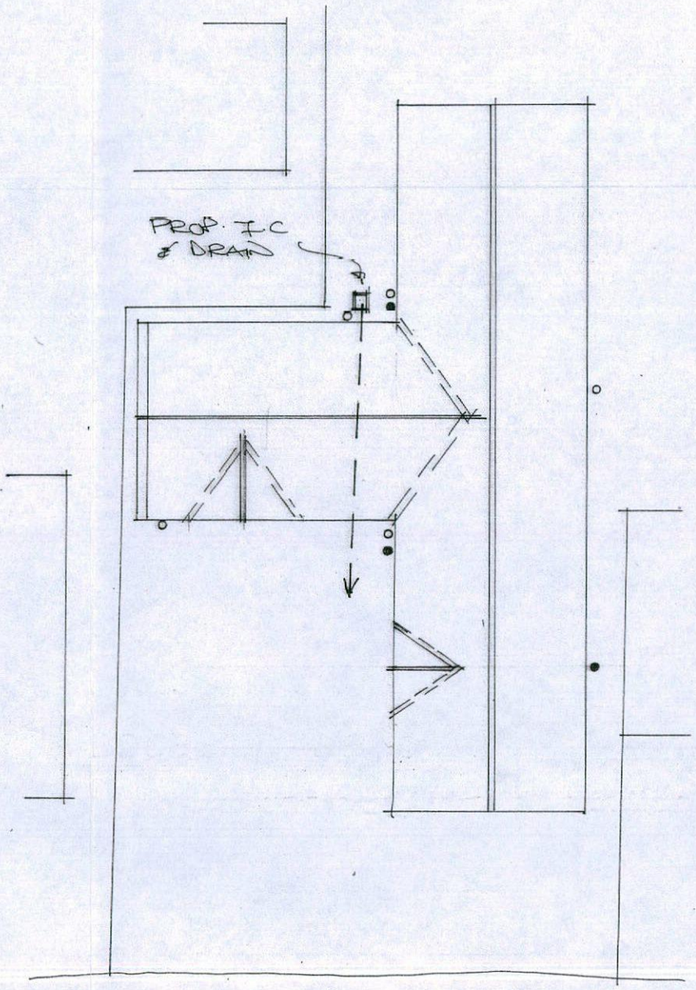

Drainage Layout 1:200

- Foul outlet and drain.
- Surface water outlet and drain.
- F. W. Inspection chamber.
- S. W. Rodding access
- S.W. Inspection chamber

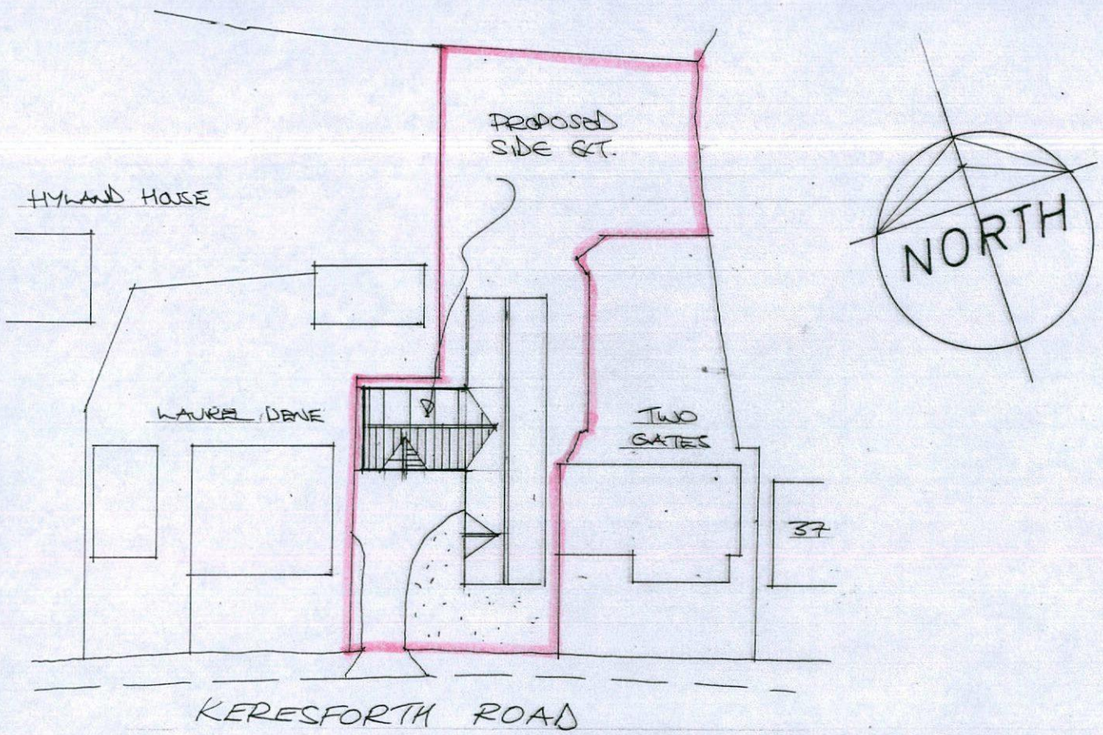

Site Layout 1:500

Rev	Notes	Date

Garry Greetham Associates
Residential Design Consultant
Westwood House
18 Carr Lane
Tankersley
Barnsley S75 3BE
Tel(01226)746573

PROJECT	2 Storey Extension
CLIENT	Mr. & Mrs. P. Hanson
TITLE	Site Layout
ADDRESS	"Gable End", Keresforth Rd. Dodworth, Barnsley. S75 3NX
DRAWN BY	ggg
SCALE	as shown
DATE	June16
DRAWING No	834-01
REV	

Member of the Chartered Institute of Architectural Technologists