

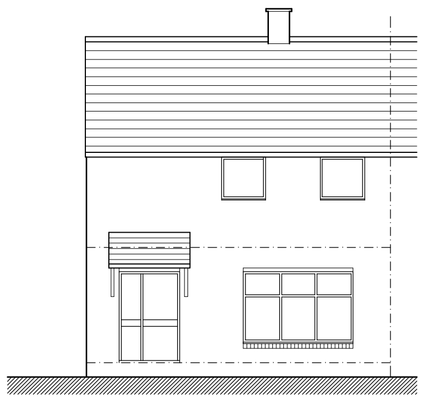



Existing Front Elevation - 1:100

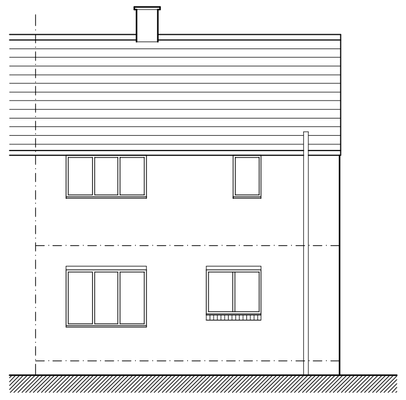


Existing Rear Elevation - 1:100

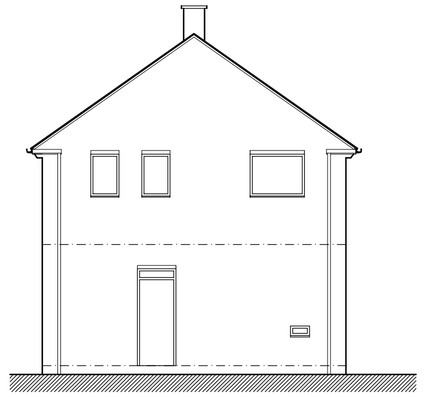


Existing Side Elevation - 1:100

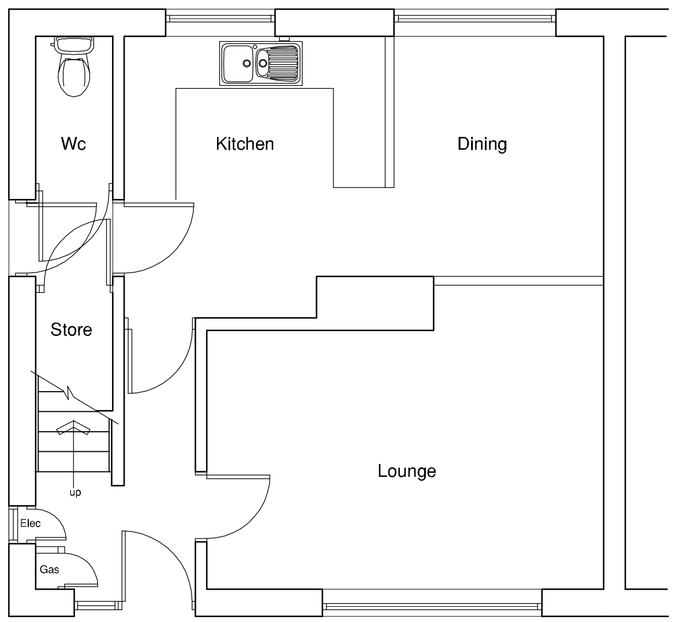

Existing Ground Floor Plan - 1:50

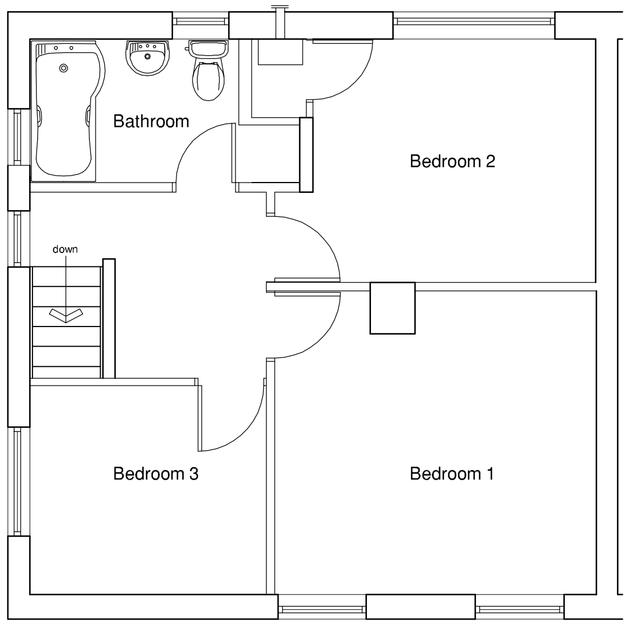

Existing First Floor Plan - 1:50

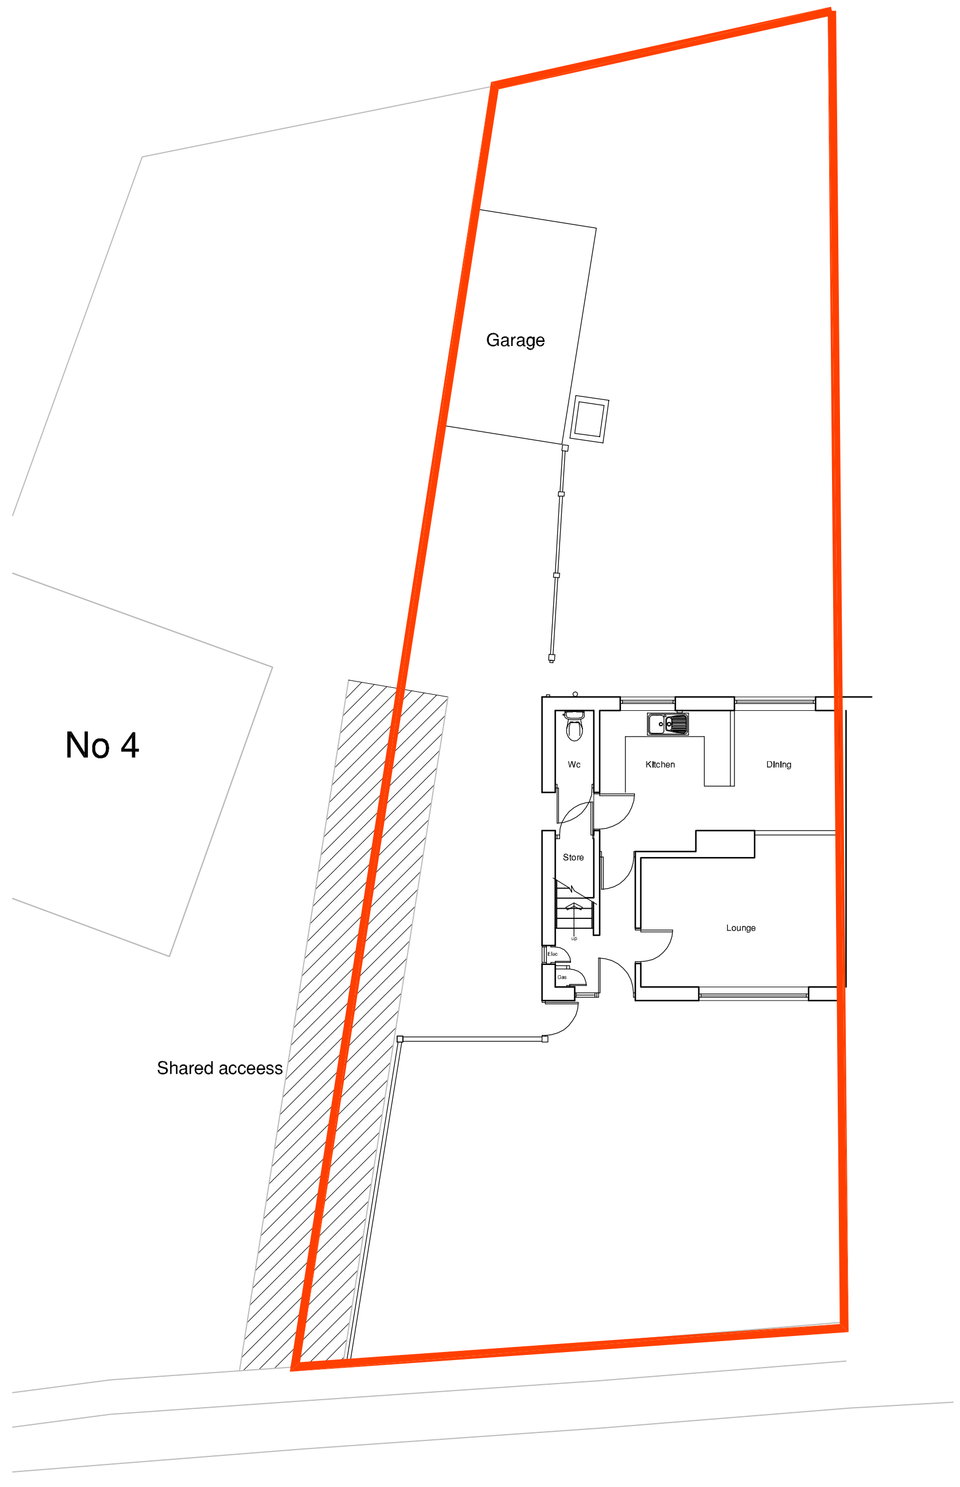

Existing Site Plan - 1:100

copyright:

this drawing and the design depicted thereon are the copy right of Richard Lawton - Architect

all drawings and dimensions to be checked and any discrepancies to be reported to the Architect prior to the commencement of works or production of shop drawings.

no dimensions to be scaled from drawing unless approved by Architect

all work to be carried out in accordance with the Building Regulations and the requirements of the Local Authority

REVISIONS

REF.	DESCRIPTION	BY	CHK	DATE

RICHARD LAWTON - ARCHITECT

3, KENSINGTON ROAD
BARNSLEY, SOUTH YORKSHIRE
S75 2TX

tel: 07432 114 396

fax: 01226 204103

web: www.richardlawton-architect.co.uk

e-mail: richard@richardlawton-architect.co.uk

CLIENT
MR S PEEL

PROJECT
6, FISH DAM LANE, MONK BRETTON
BARNSLEY

DRG.TITLE
EXISTING PLANS & ELEVATIONS

SCALES	DATE	DRAWN	CHKD
VARIOUS	29.11.13	RAL	

DRG. No.	REV
056/01	

PDF Created with deskPDF PDF Writer - Trial :: http://www.docudesk.com