

BARN 1




West Elevation

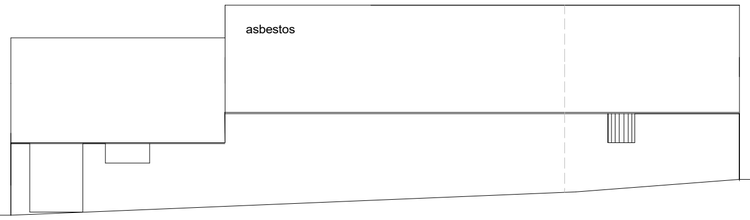


South Elevation Existing

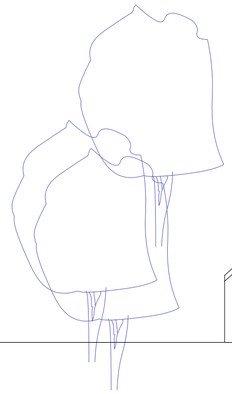

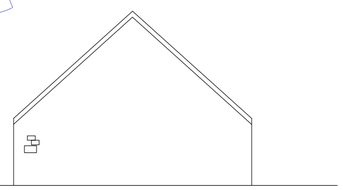


East Elevation

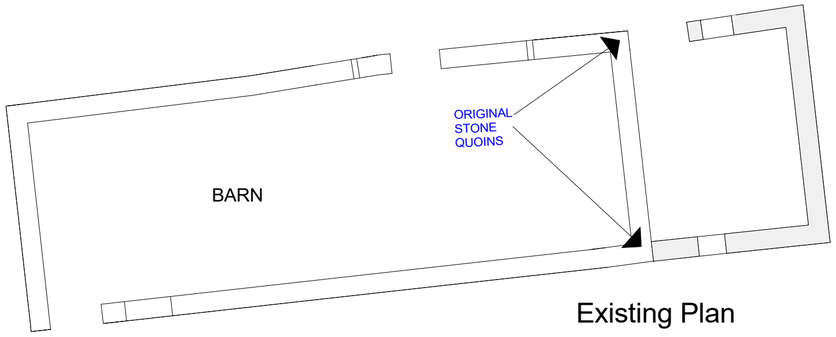


Existing Plan




North Elevation Existing

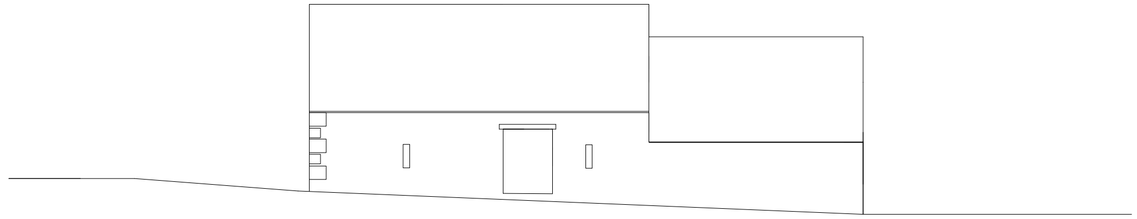

North Elevation Proposed

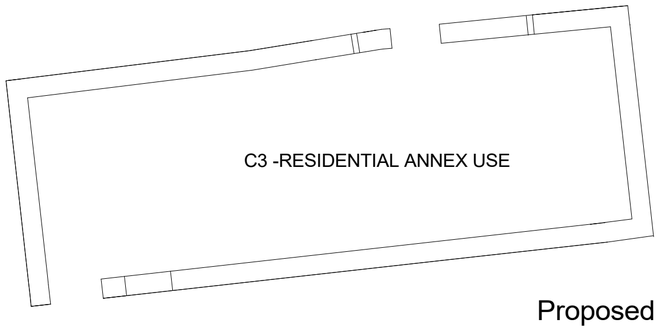

Proposed Plan

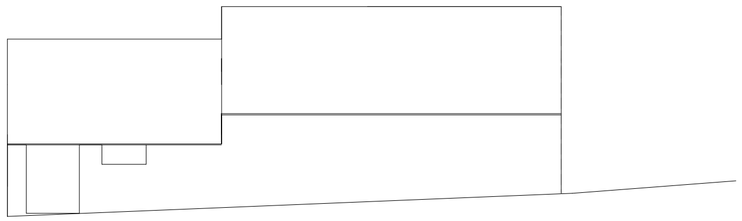

South Elevation Proposed

0M 5M

title: HOUSE TYPE B

project: RESIDENTIAL DEVELOPMENT
RED HOUSE FARM CROSS HILL
BRIERLEY S72 9EE

for

scale 1:100 at A2

drawing no *P05*

Andrew Bailey Architects Ltd
RIBA CONSERVATION REGISTER ARCHITECT
Glendower House
85 Lundhill Road
Wombwell
Barnsley, S73 0RL
T 01226 752590
E andrew.bailey@akbarchitects.com
W WWW.AKBARCHITECTS.COM

akb