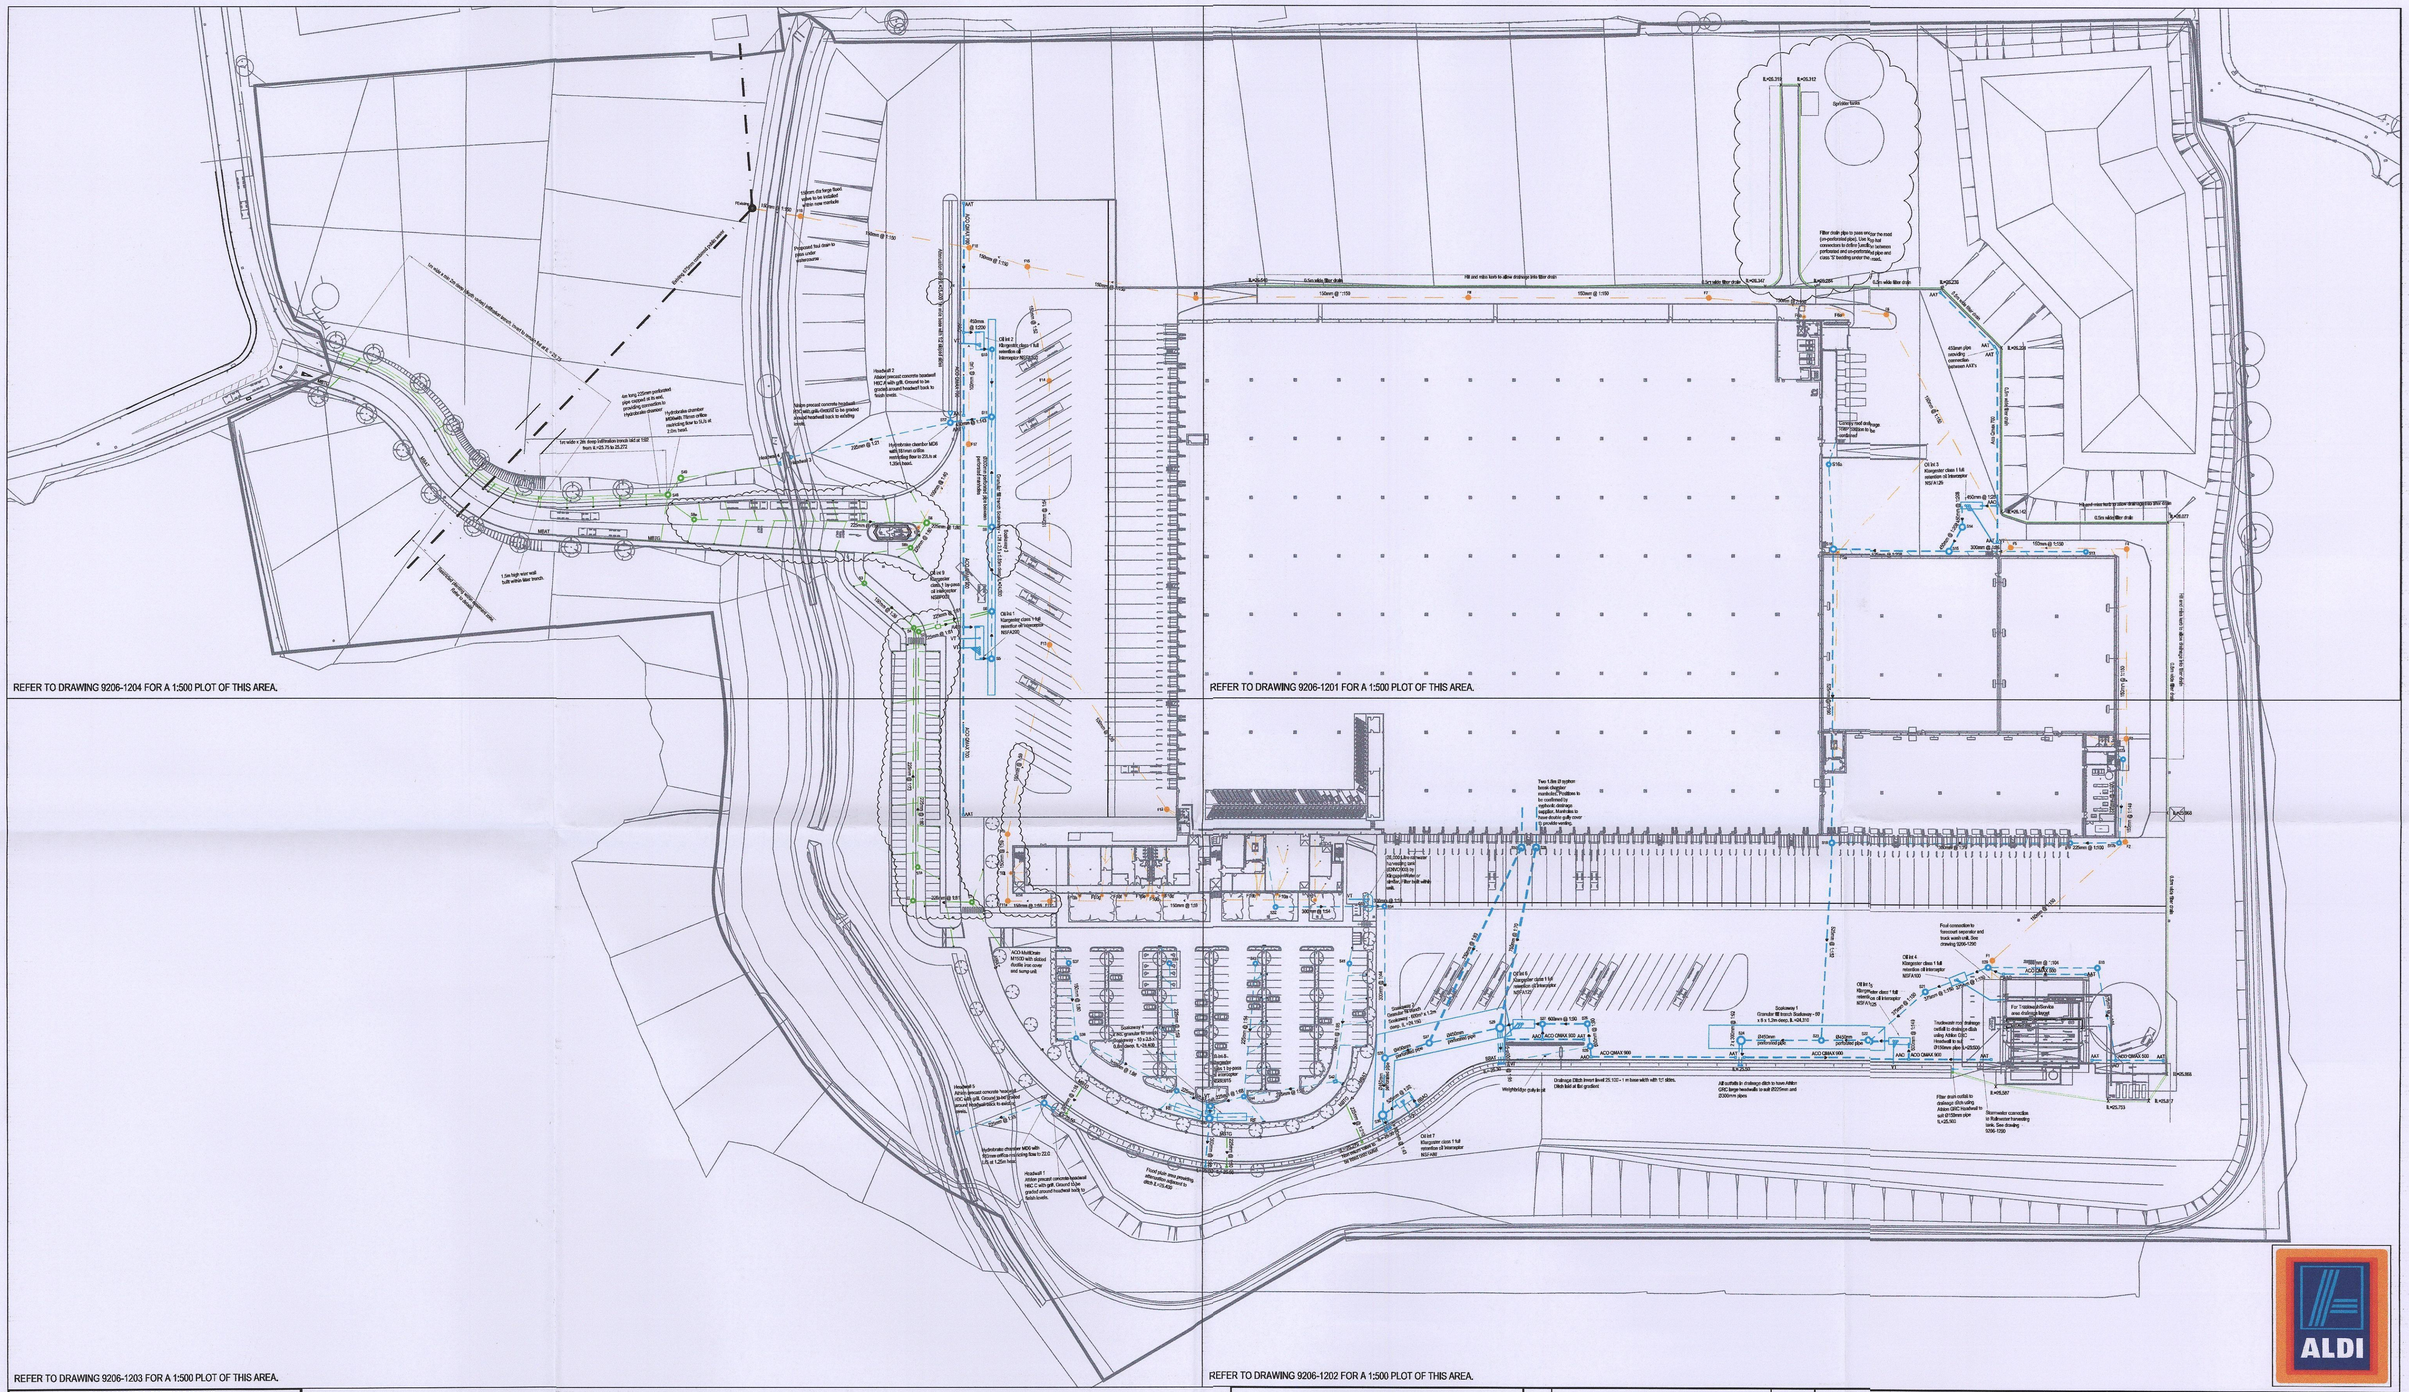


IF YOU HAVE A QUERY CALL US

SCALING FROM THIS DRAWING OR OBTAINING DIMENSIONS ELECTRONICALLY MAY NOT PROVIDE ACCURATE INFORMATION AND SHOULD BE AVOIDED. WORK ONLY FROM FIGURED DIMENSIONS.

GENERAL NOTES

DRAWINGS AND SPECIFICATIONS: This drawing is to be read in conjunction with all relevant Architects, Engineers and Specialists drawings together with the specification.

Drainage Key

AAT - Aco Access Termination
AAO - Aco Access Outlet

BBAT - Beany Block Access Termination
BBAO - Beany Block Access Outlet

MBAP - Mini Beany Access Point
MBAT - Mini Beany Access Termination
MBTG - Mini Beany Trapped Gully

VT - Vent Termination (Separators & RWH tank)

Storm Drainage	Highway Drainage	Foul Drainage
Circular manhole (PCC)	Circular manhole (PCC)	IC.02 (PPIC)
IC.02 (PPIC)	Storm drain pipe	Circular manhole (PCC)
Rectangle brick manhole	Mini Beany with 260 base unit	Combined public sewer (Existing)
Storm drain pipe	Trapped gully	Foul drain pipe
Beany Block with 630 base unit		
Trapped gully		
Athlon large GRC headwall		
Athlon PCC headwall		

C D M : SIGNIFICANT HAZARDS

THE FOLLOWING HEALTH AND SAFETY HAZARDS ARE IDENTIFIED BY THE DESIGNER AS ABNORMAL IN PURSUANCE OF THE CONSTRUCTION DESIGN AND MANAGEMENT REGULATIONS 2007.

RISK DURING CONSTRUCTION:

- No abnormal risks have been identified relating to this design element.

OPERATION / MAINTENANCE RISKS:

- No abnormal risks have been identified relating to this design element.

RISKS DURING DEMOLITION / DECOMMISSIONING / DISMANTLING / ALTERATIONS:

- No abnormal risks have been identified relating to this design element.

IT IS ASSUMED THAT ALL WORKS WILL BE CARRIED OUT BY COMPETENT & ADEQUATELY RESOURCED CONTRACTOR(S) WORKING TO SAFE SYSTEMS OF WORK.

REV	REVISION DETAILS	DATE
G	Layout amendments as clouded, in line with office extension, trief kerb added to access road, parking spaces added to car road and sprinkler tanks moved.	03.04.13
F	Layout amendments as clouded, see detail drawings. Vent termination and pipes added to separators and RWH tank.	21.02.13
E	Layout amended, as clouded	06.02.13
D	TENDER ISSUE	21.01.13
C	Drainage generally updated	07.01.13
B	Drainage redesigned	27.11.12
A	1ST ISSUE	23.07.12

CRADDY PITCHERS DAVIDSON
EDEN LODGE STUDIOS, EDEN OFFICE PARK,
CHAPEL PILL LANE, HAM GREEN
BRISTOL, BS20 0BX
TEL : 01275 371 333
email : info@craddypitchers.co.uk www.craddypitchers.co.uk

THIS DRAWING IS THE COPYRIGHT OF THE CRADDY PITCHERS DAVIDSON AND MUST NOT BE COPIED, REPRODUCED OR SUBMITTED TO OTHER PARTIES WITHOUT THEIR PERMISSION.

CLIENT: ALDI STORES LTD

STATUS: TENDER

PROJECT TITLE: ALDI REGIONAL DISTRIBUTION CENTRE GOLDTHORPE

DRAWING TITLE: PROPOSED DRAINAGE LAYOUT OVERALL GENERAL ARRANGEMENT

SCALE	DRAWN	CHECKED	APPROVED
1:1000 AT A1	LW	LW	CSD

DRG SIZE	DRAWING NUMBER	REV
A1	9206-1200	G