

MATERIALS:-
1, BRICKWORK TO MATCH EXISTING
2, ROOF TILES TO MATCH EXISTING
3, GARAGE DOOR (BLACK)
4, WINDOWS (UPVC WHITE)
5, RW GOODS (UPVC WHITE)
6, FASCIA / SOFFITS (UPVC WHITE)
7, FRONT DOOR (BLACK)

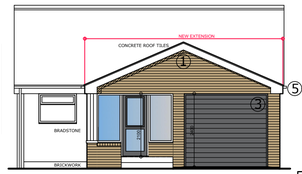


FRONT ELEVATION
SCALE 1:100

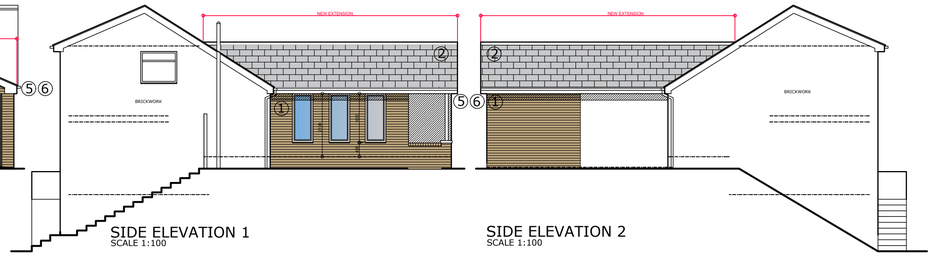


SIDE ELEVATION 1
SCALE 1:100

SIDE ELEVATION 2
SCALE 1:100

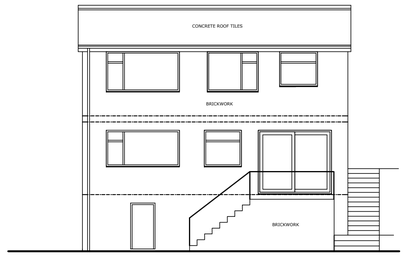


REAR ELEVATION




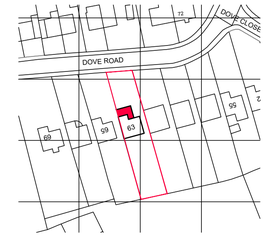


LOCATION PLAN
SCALE 1:1250

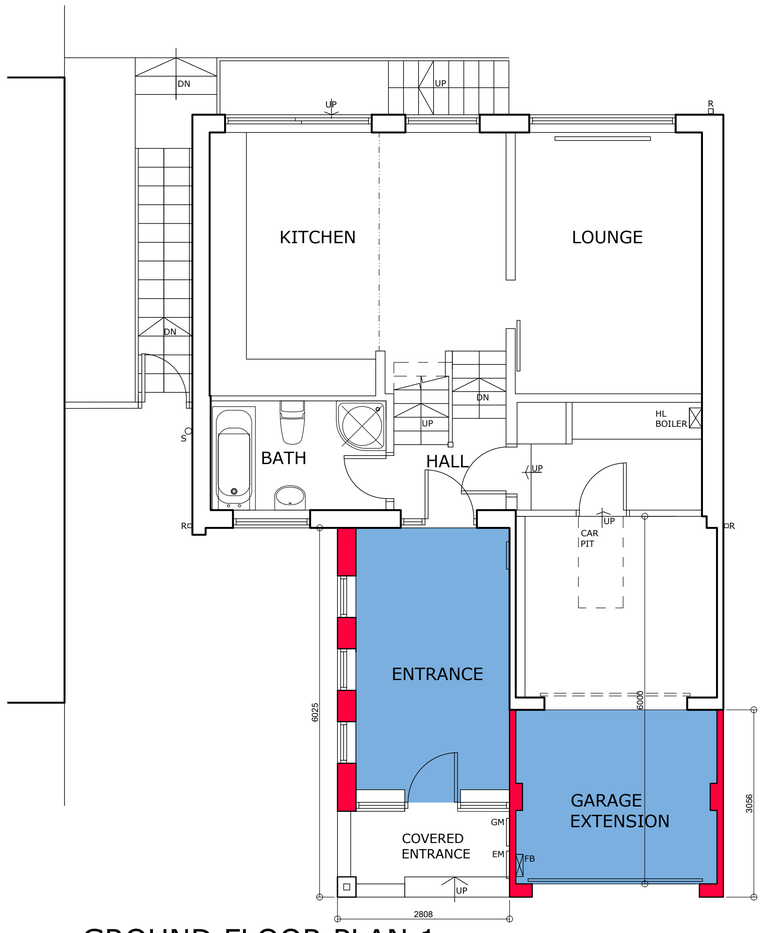

GROUND FLOOR PLAN 1
SCALE 1:50

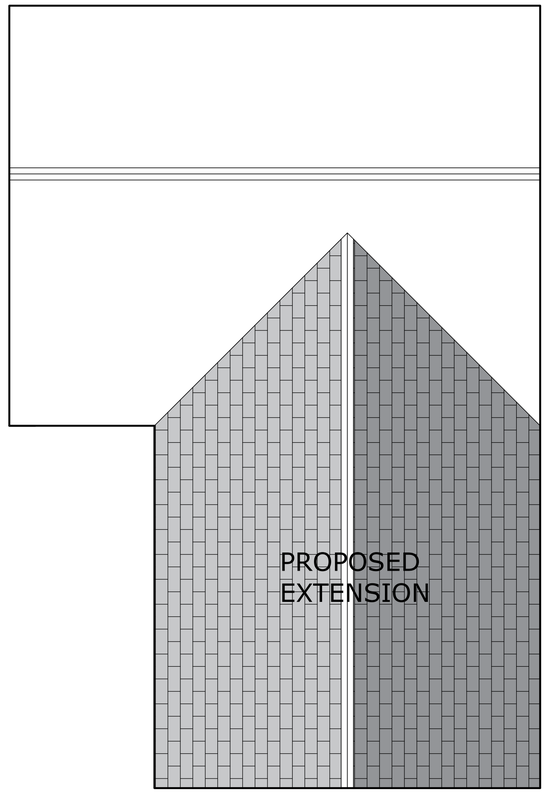

ROOF PLAN
SCALE 1:50

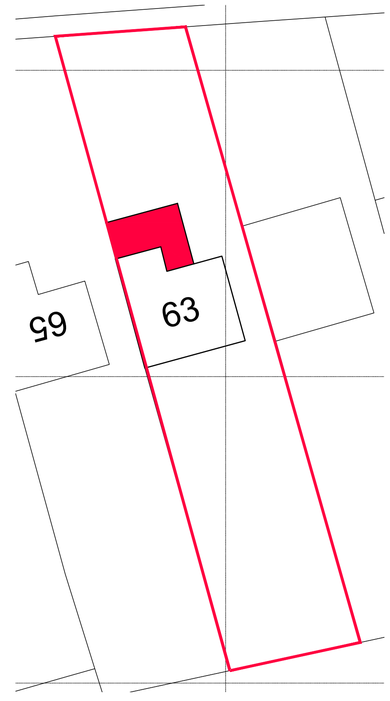

SITE PLAN SCALE 1:250

Chartered Institute of Architectural Technologists
Registered Practice

1. THIS DRAWING AND THE COPYRIGHTS AND PATENTS THEREIN ARE THE PROPERTY OF NYP ARCHITECTURAL SERVICES LLP REGISTERED IN ENGLAND AND WALES No. 4631338 AND MAY BE USED OR REPRODUCED ONLY UNDER CONTRACT.

2. CONTRACTORS AND SUB-CONTRACTORS MUST CHECK AND AGREE ALL DIMENSIONS BEFORE PREPARING SHOP DRAWINGS OR COMMENCING WORK ON SITE

3. CONTRACTORS ARE RESPONSIBLE FOR INFORMING THE DESIGNER OF ANY DISCREPANCY DISCOVERED ON THIS DRAWING OR BETWEEN THIS DRAWING AND ANY OTHER RELATED DOCUMENT ISSUED UNDER THE STANDARD FORM OF CONTRACT IN RESPECT OF THE WORK.

4. WRITTEN DIMENSIONS ONLY ARE TO BE USED FROM THIS DRAWING. IF IN ANY DOUBT ASK FOR CLARIFICATION.

Notes.

Revisions.

Date	Suffix	Description	Date	Suffix	Description

NYP ARCHITECTURAL SERVICES LIMITED
BBIC, Innovation Way, Barnsley, S75 1JL. Tel: 01226 200989. E-mail : scott@nypas.co.uk / stephen@nypas.co.uk

Project. 63 DOVE CLOSE, WOMBWELL
BARNSLEY, S73-0SN

Client. L. WILKINSON

Drawing Title. PLANNING DRAWING
PLANS, ELEVATIONS & SITE PLANS

Date. APRIL 2024

Scale. AS INDICATED

Ref. 105/36

Dwg. No. 03

Rev. E

SHEET SIZE A1