

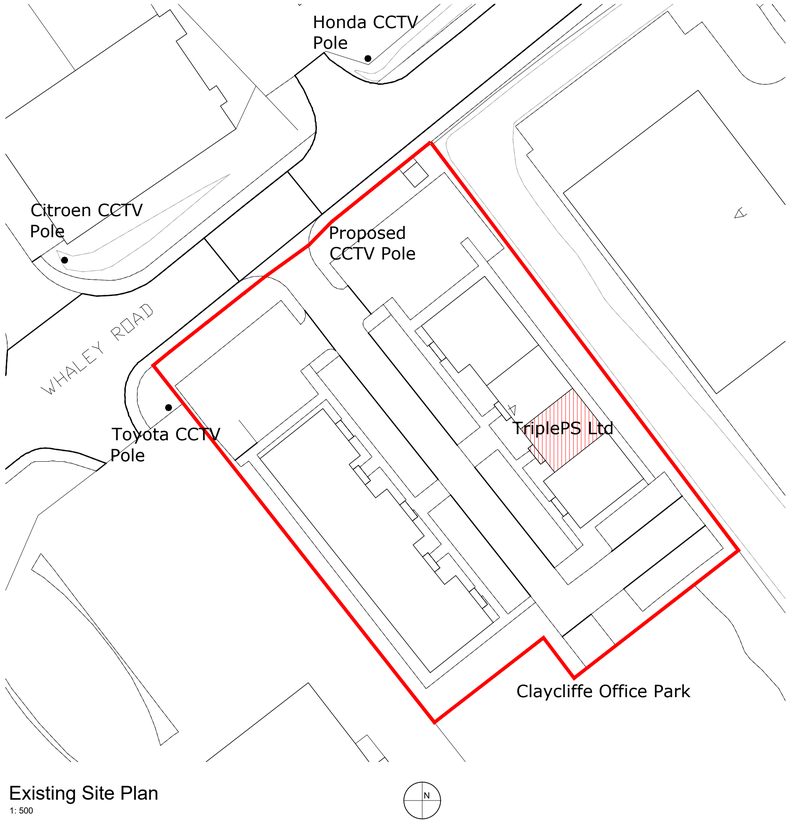



Existing Site Plan
1: 500

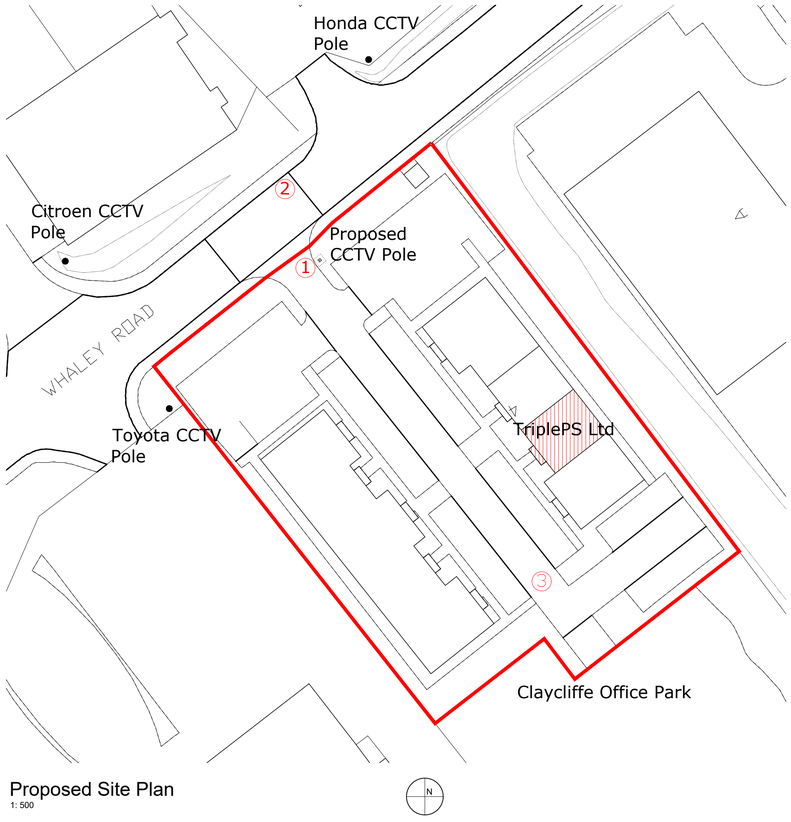

Proposed Site Plan
1: 500

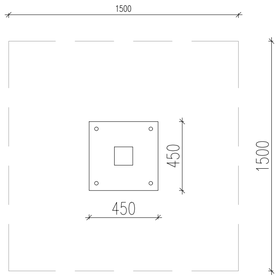


CCTV Camera Pole - Typical Plan
1:20

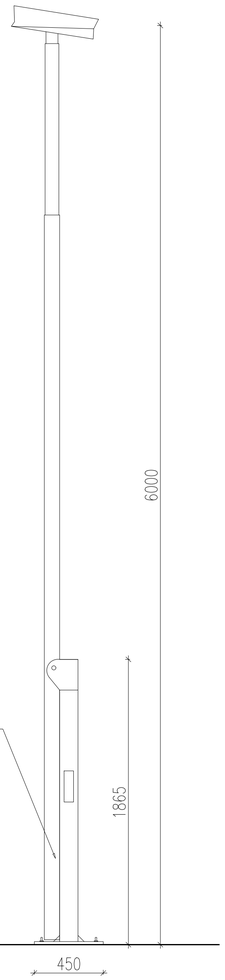


Modular Tilt-Pole Square Section MTP Range (MTP6)

CCTV Camera Pole - Typical Elevation
1:20

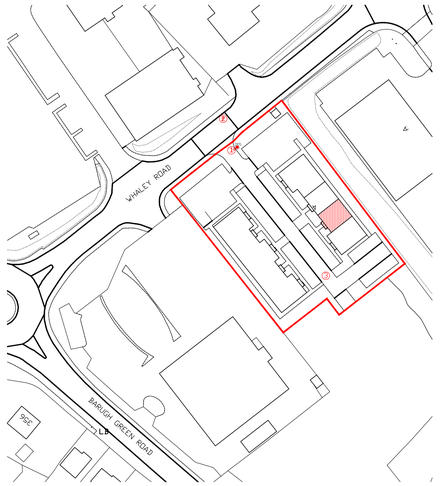

Site Location Plan
scale 1:1250

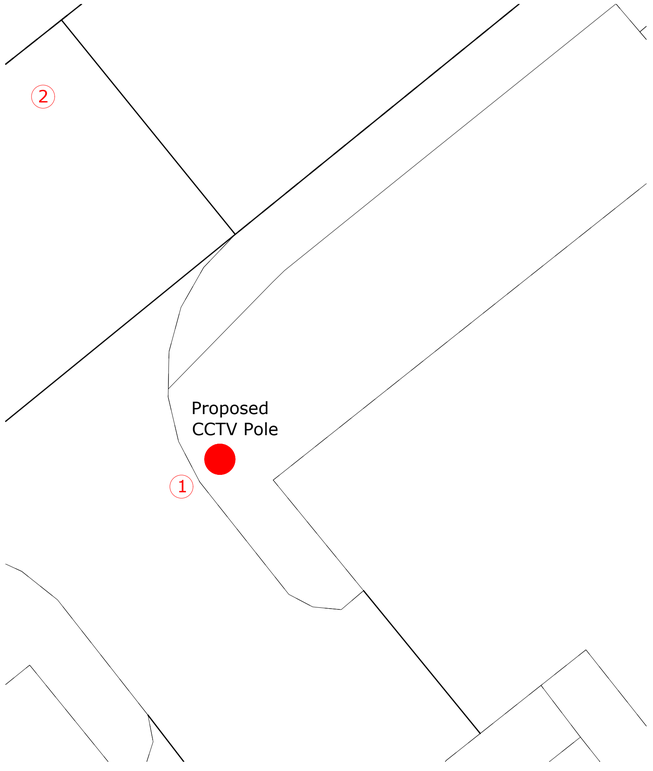

Proposed CCTV Location
1: 100



Modular Tilt-Pole Square Section MTP Range (MTP6)



1. CCTV Pole base to ADT installation



2. CCTV Pole location to entrance of Morston Claycliffe Business Park



3. View to show the entrance from the rear of the site

Rev	Details	Date	By	Chk

DATE	30.11.18	DRAWN	H51
SCALE	As shown@A1	CHK	H51

CCTV Proposal

TriplePS Ltd
Unit 6, Morston Claycliffe Business Park
Barnsley S75 1HQ

Dwg No	H51/S751HQ 1	Rev
		-

HIVE 51
Digital Media Centre | County Way | S.Yorkshire | S70 2JW
Tel: +44 (0) 1226 720700 | Design@hive51.co.uk