FAO mr James Hyde

planing services


raised/extra details

35 market Street

Hoyland.



SITE PLAN: SCALE 1:100m.

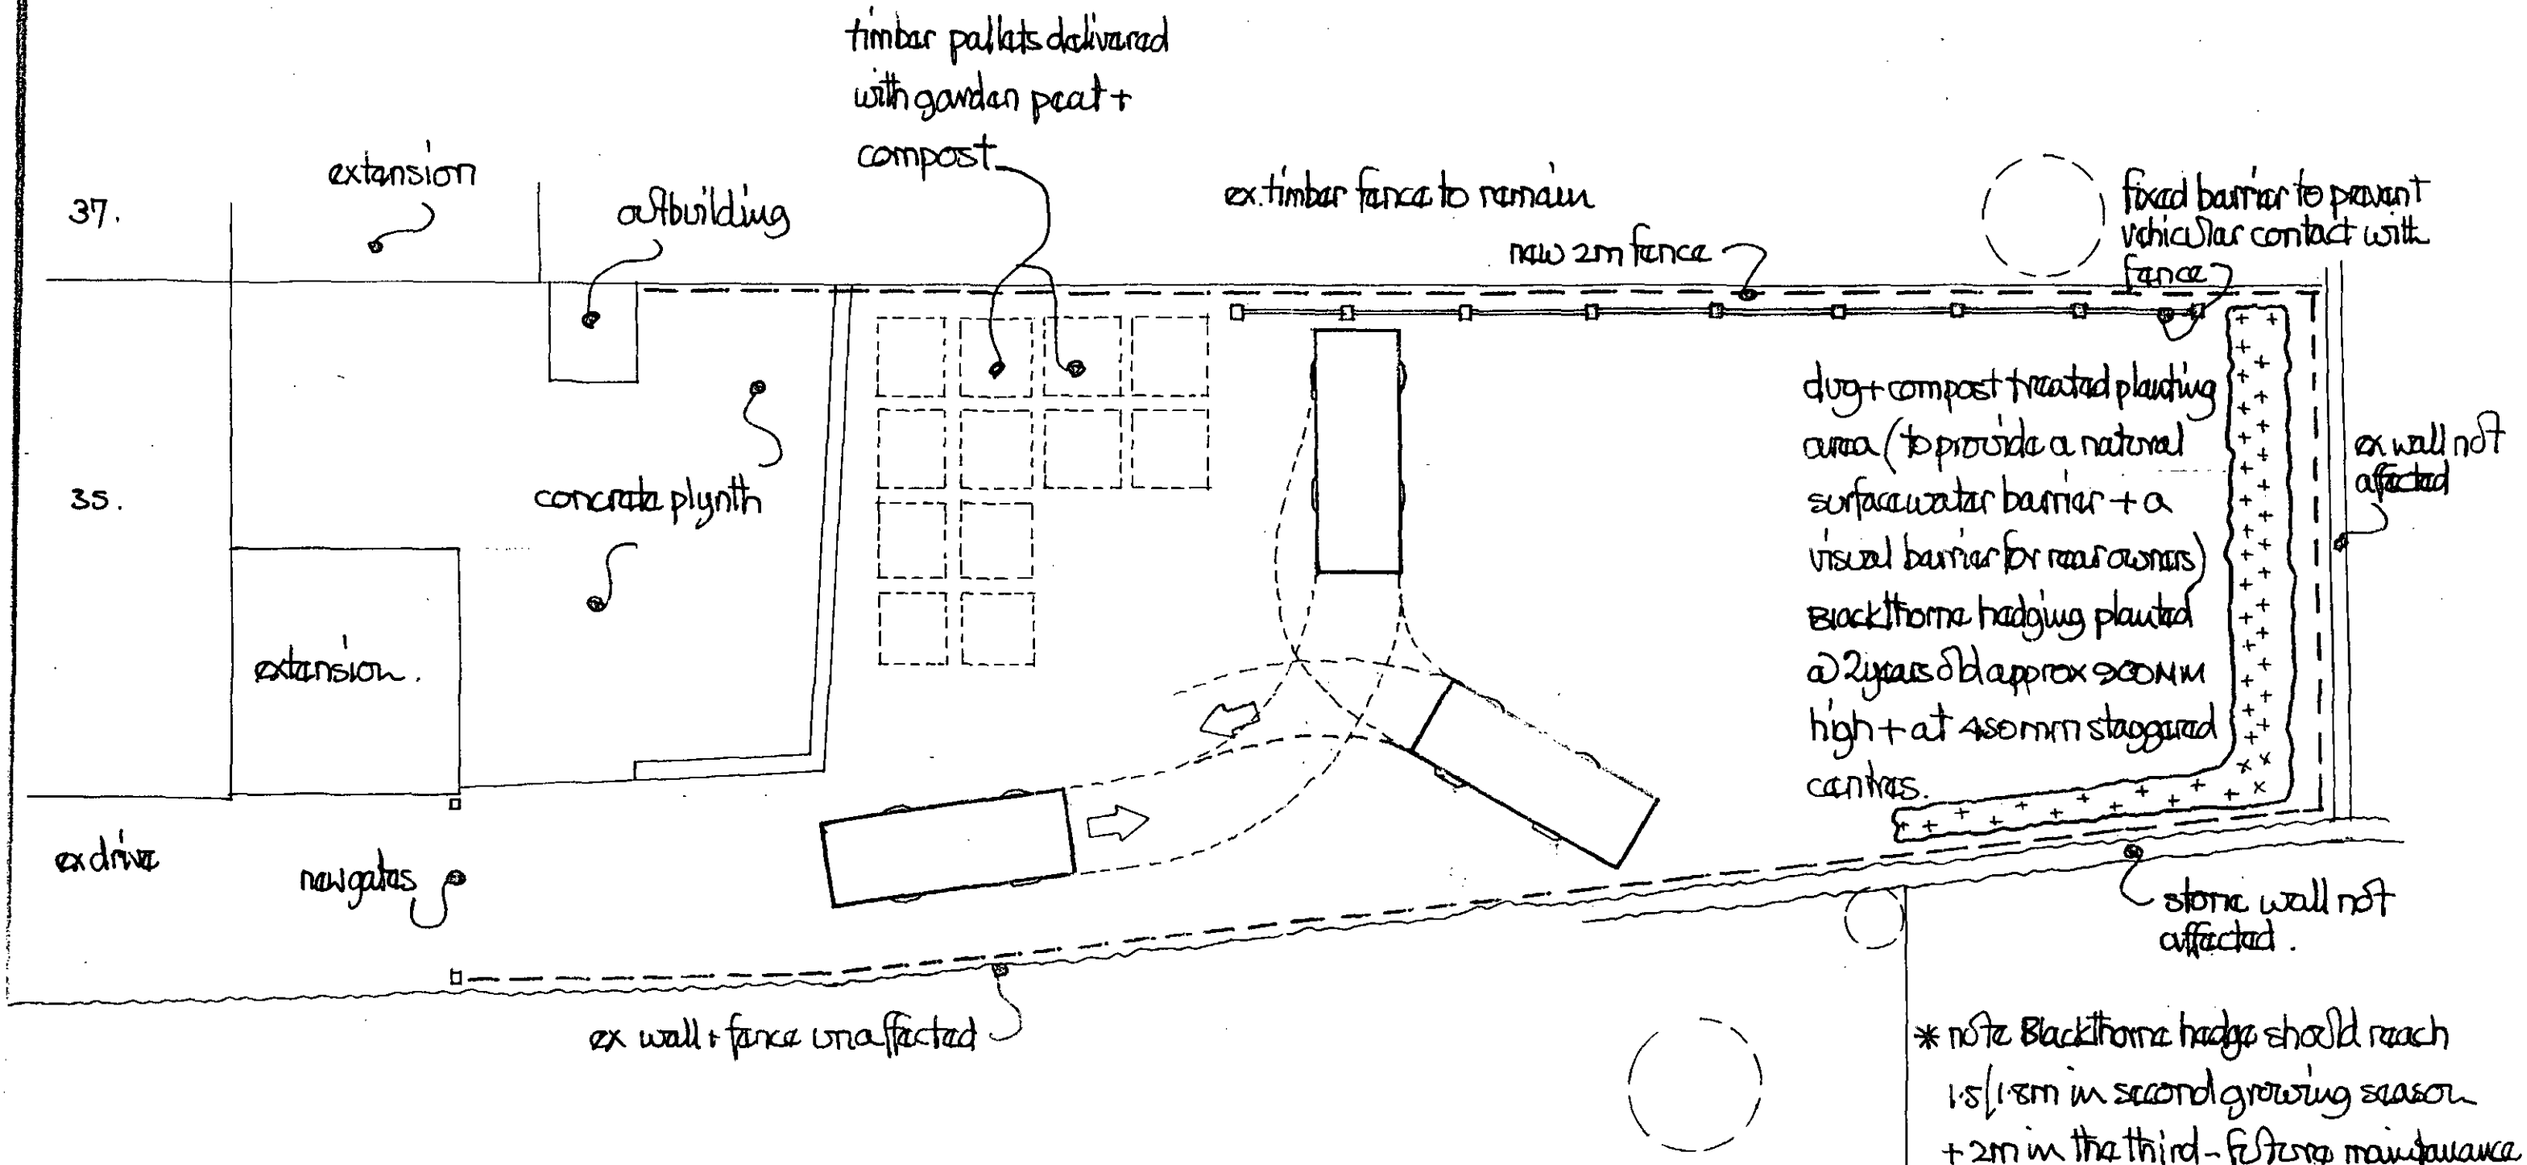

* note Blackthorn hedge should reach 1.5/1.8m in second growing season + 2m in the third - festive maintenance will restrict the growth to 2m high *