

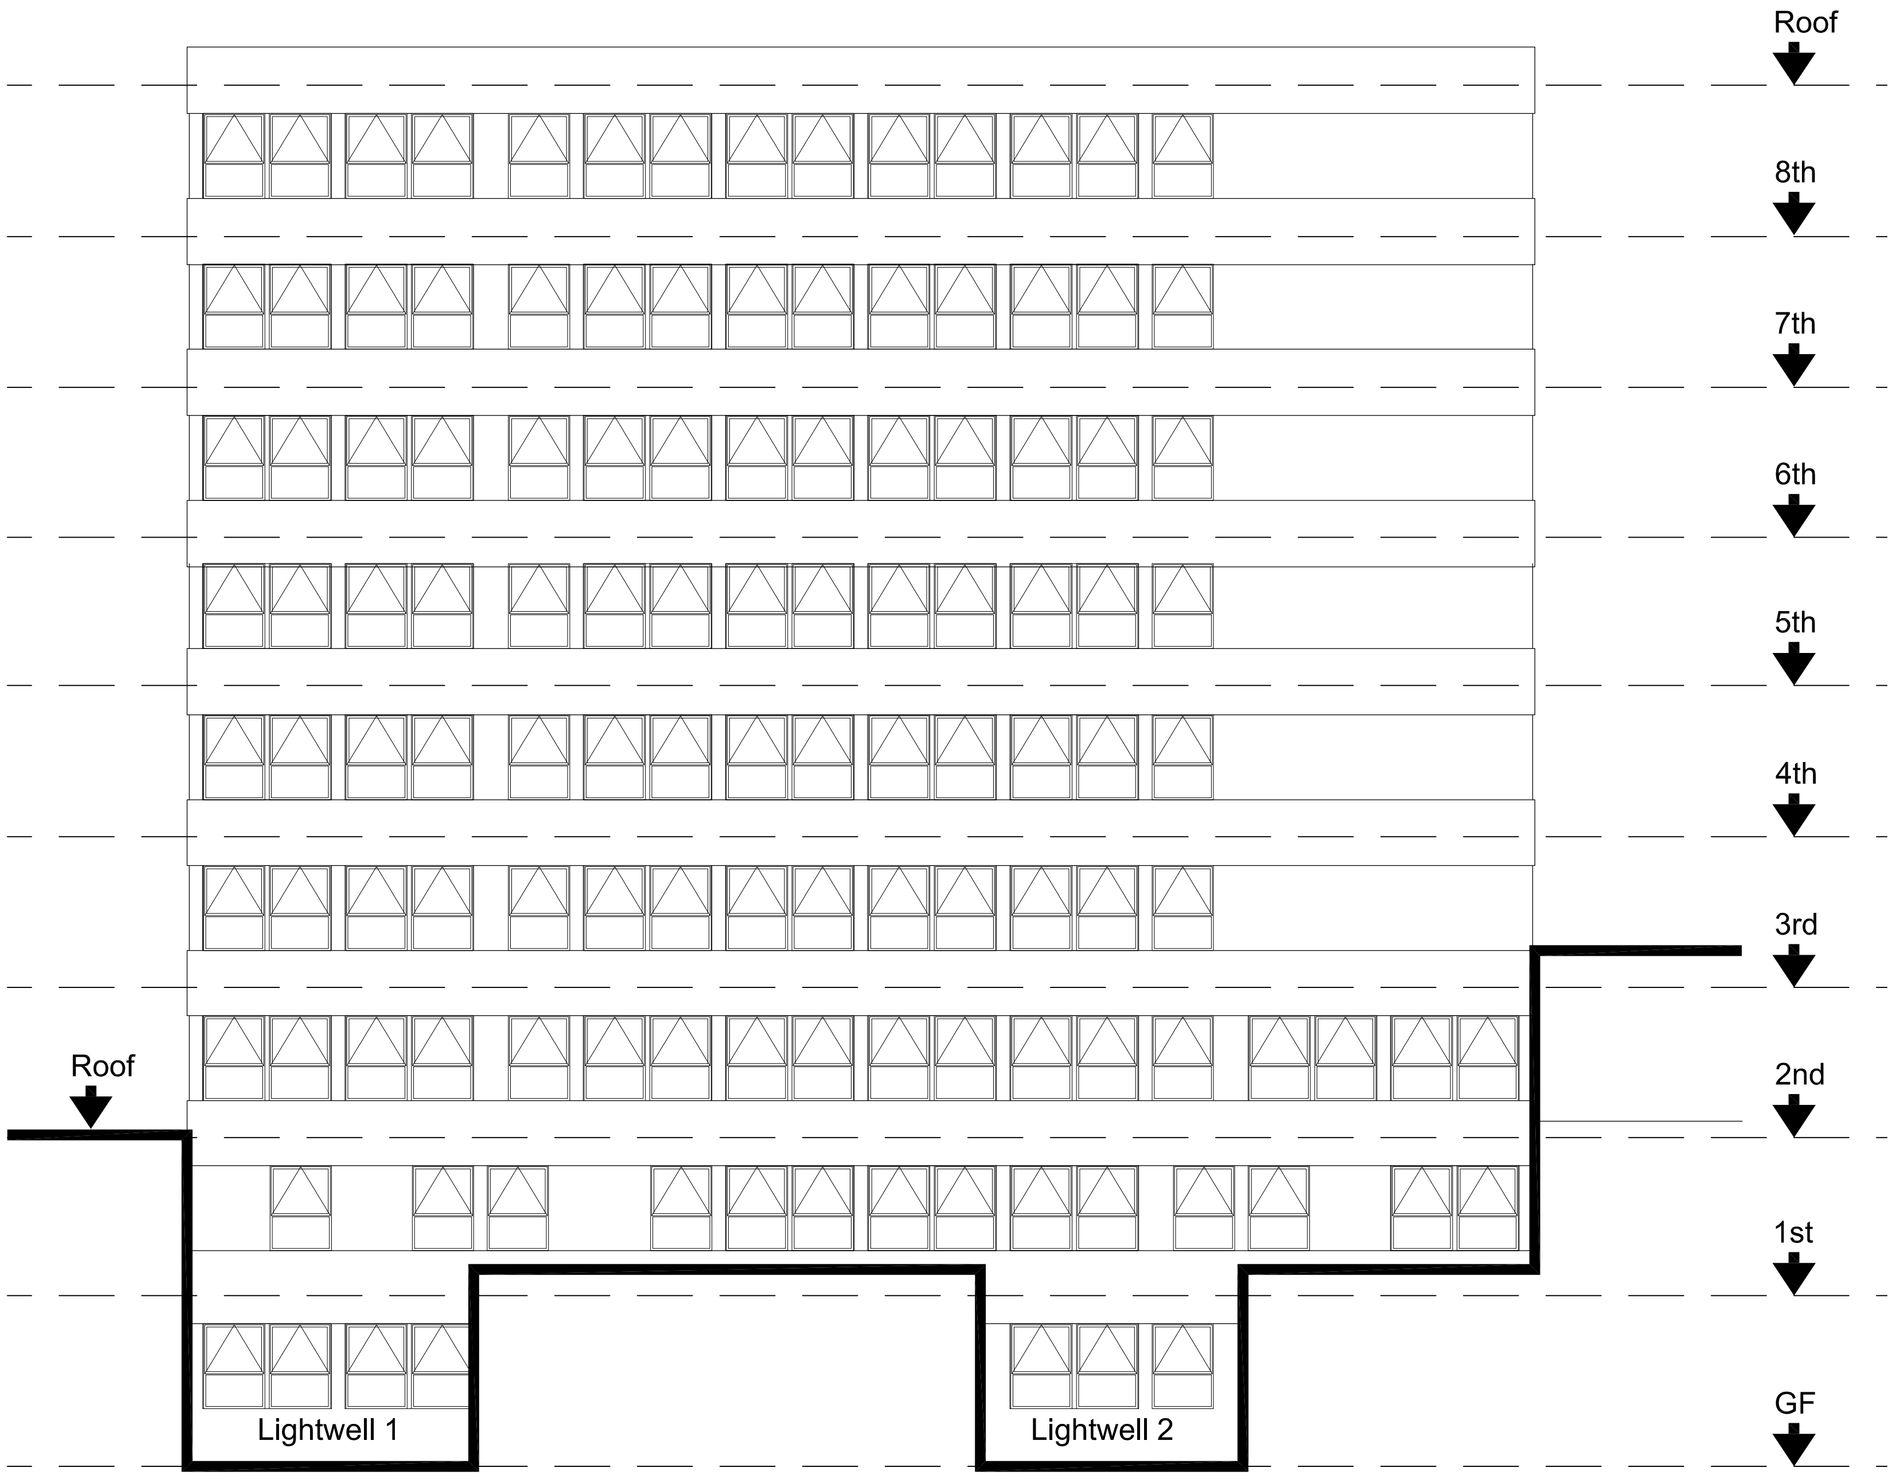


EXISTING SOUTH EAST ELEVATION

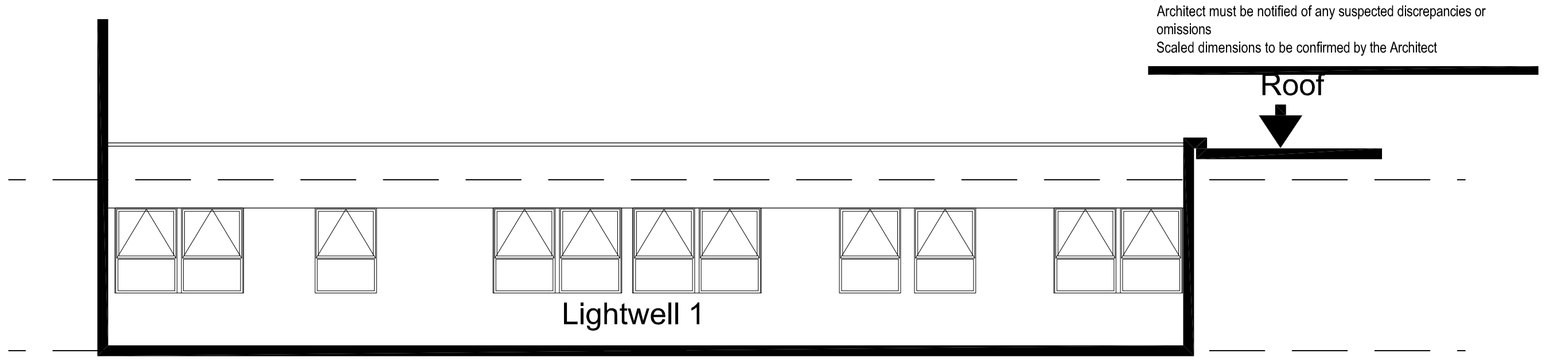


EXISTING SOUTH WEST ELEVATION

LIGHTWELL 1

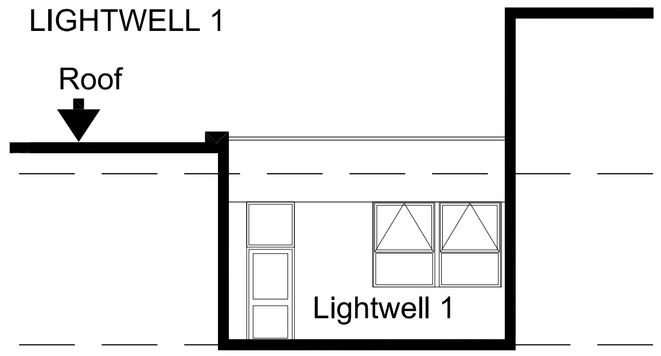


EXISTING NORTH WEST ELEVATION

LIGHTWELL 1

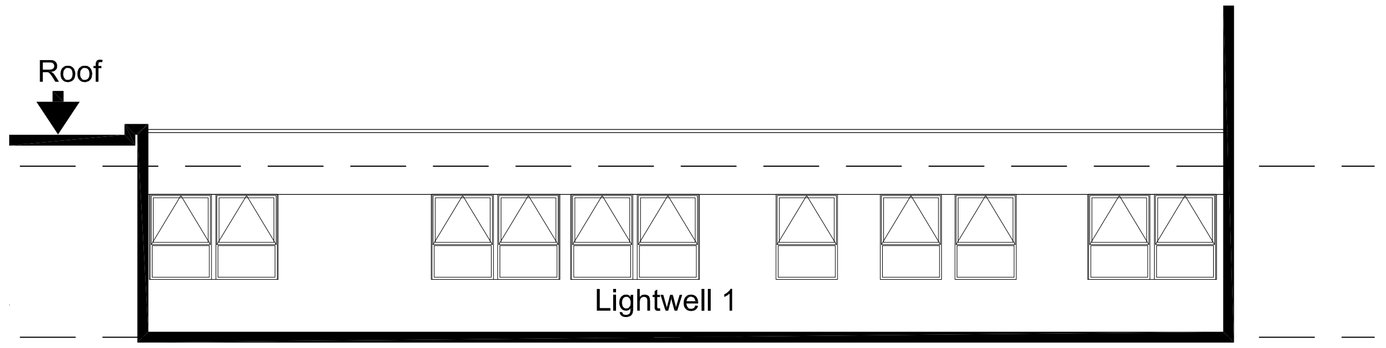


EXISTING NORTH EAST ELEVATION


LIGHTWELL 1

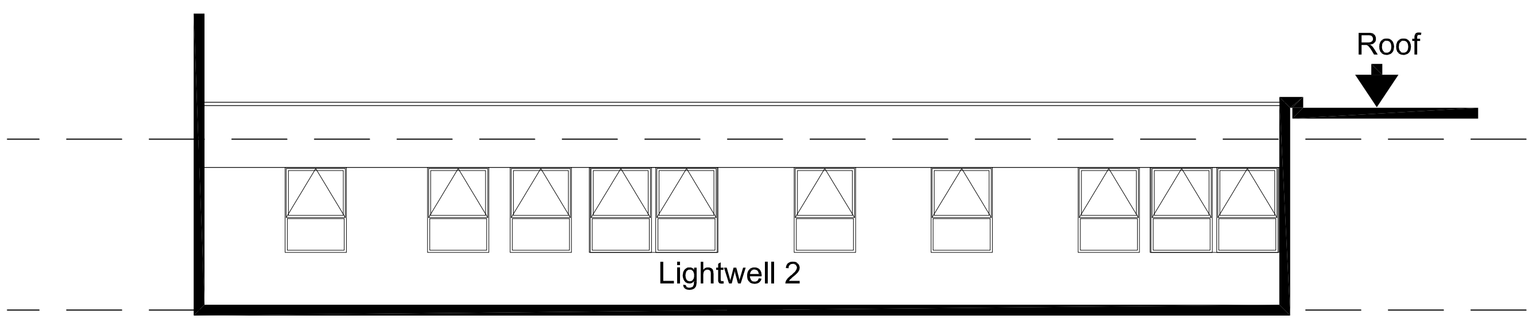

EXISTING SOUTH WEST ELEVATION
LIGHTWELL 2

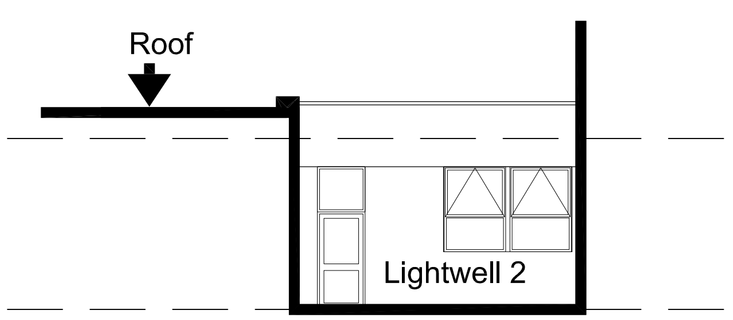

EXISTING NORTH WEST ELEVATION
LIGHTWELL 2

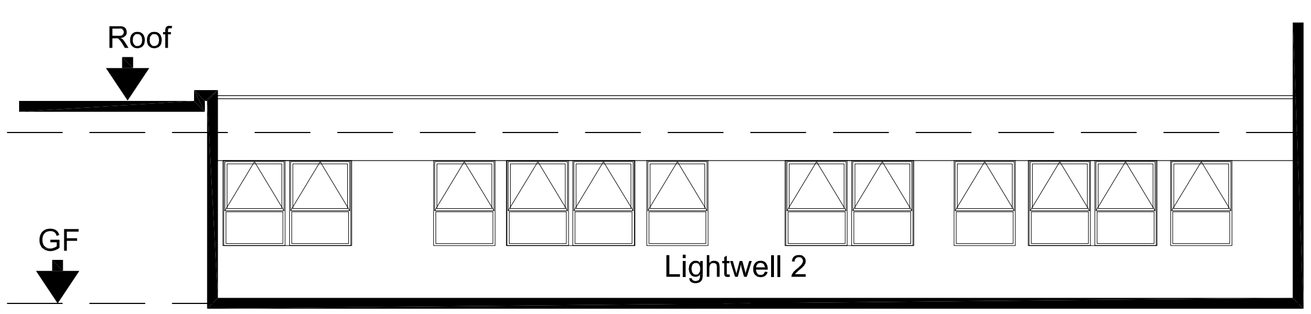

EXISTING NORTH EAST ELEVATION
LIGHTWELL 2

All dimensions in mm unless otherwise stated
The contractor must verify all dimensions on site before commencing on site
Architect must be notified of any suspected discrepancies or omissions
Scaled dimensions to be confirmed by the Architect

Revisions

Barnsley NHS Trust

Barnsley Hospital
Gawber Road
Barnsley

Proposed Window Replacement
Block K-L
Existing South East Elevation

Scale 1:100@A1 / 1:200@A3

0m 5m 10m

b&c beaumont & cowling chartered architects
15 collegiate crescent
sheffield
S10 2BA
t: 0114 266 3001
f: 0114 266 3002
w: www.beaumontandcowling.co.uk
e: sheffield@beaumontandcowling.co.uk

Date 12.3.12 No. 3247/5 Rev.