

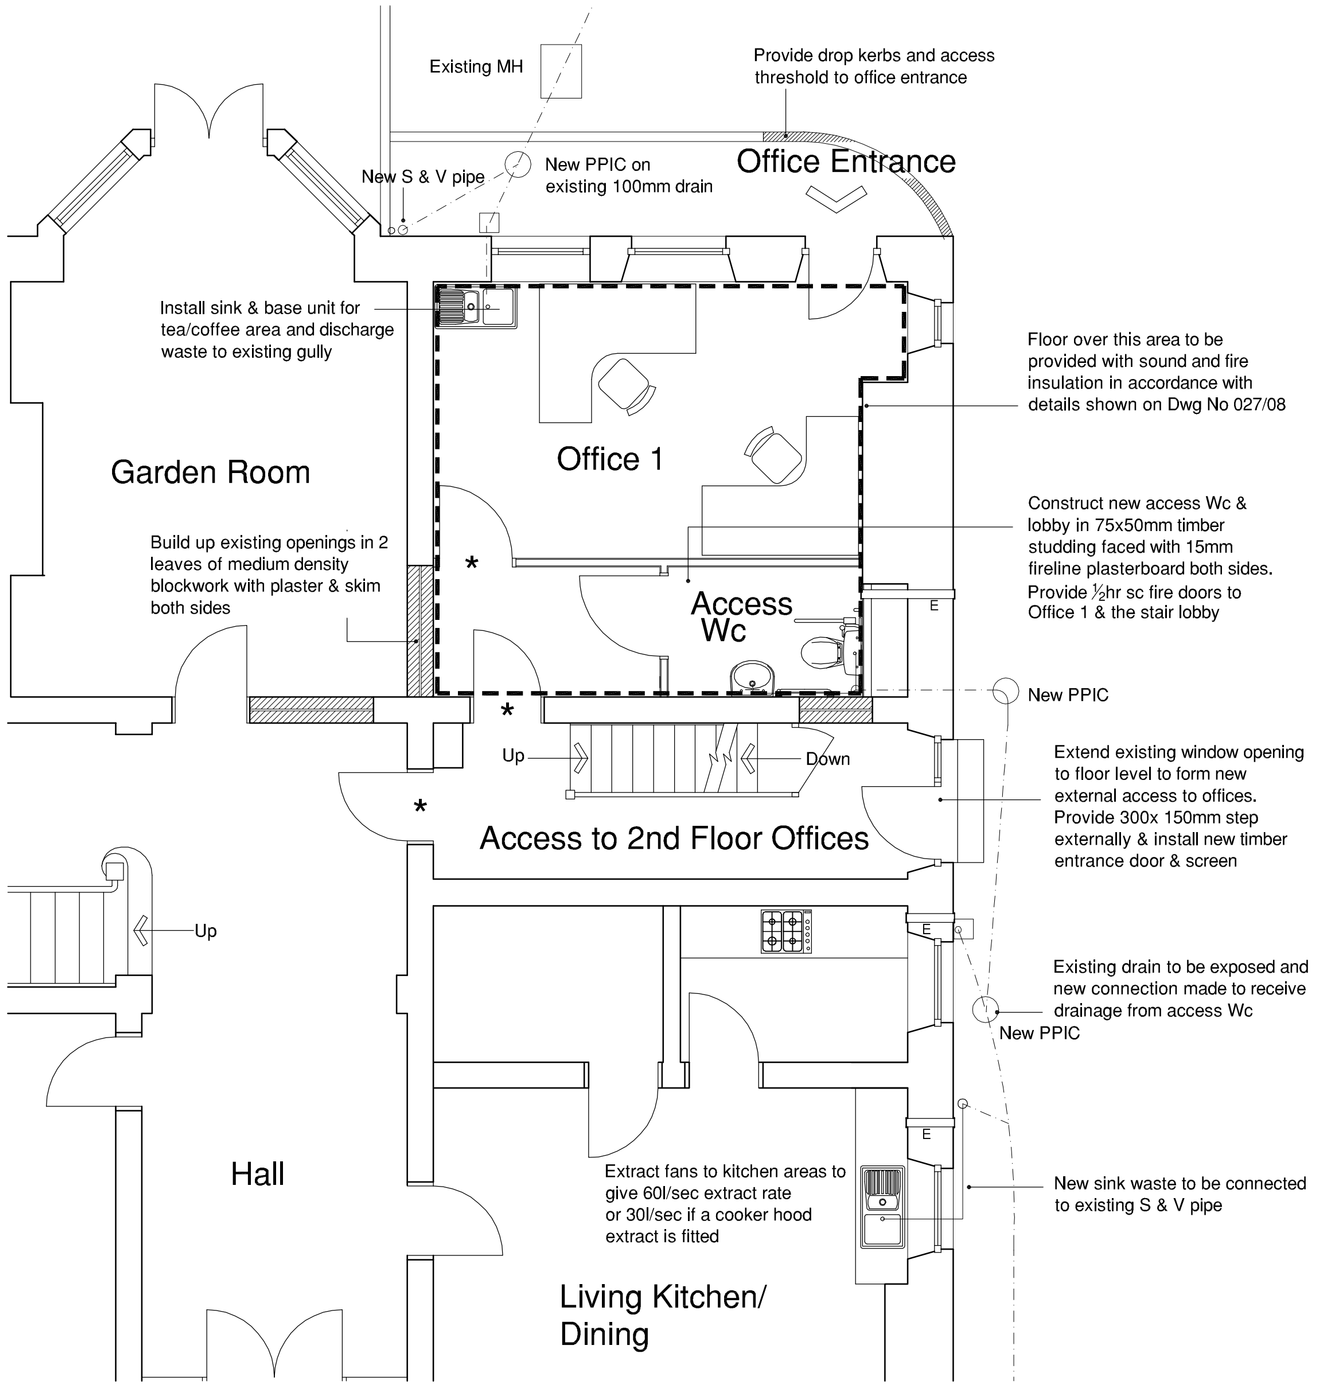


Part Ground Floor Plan - 1:50

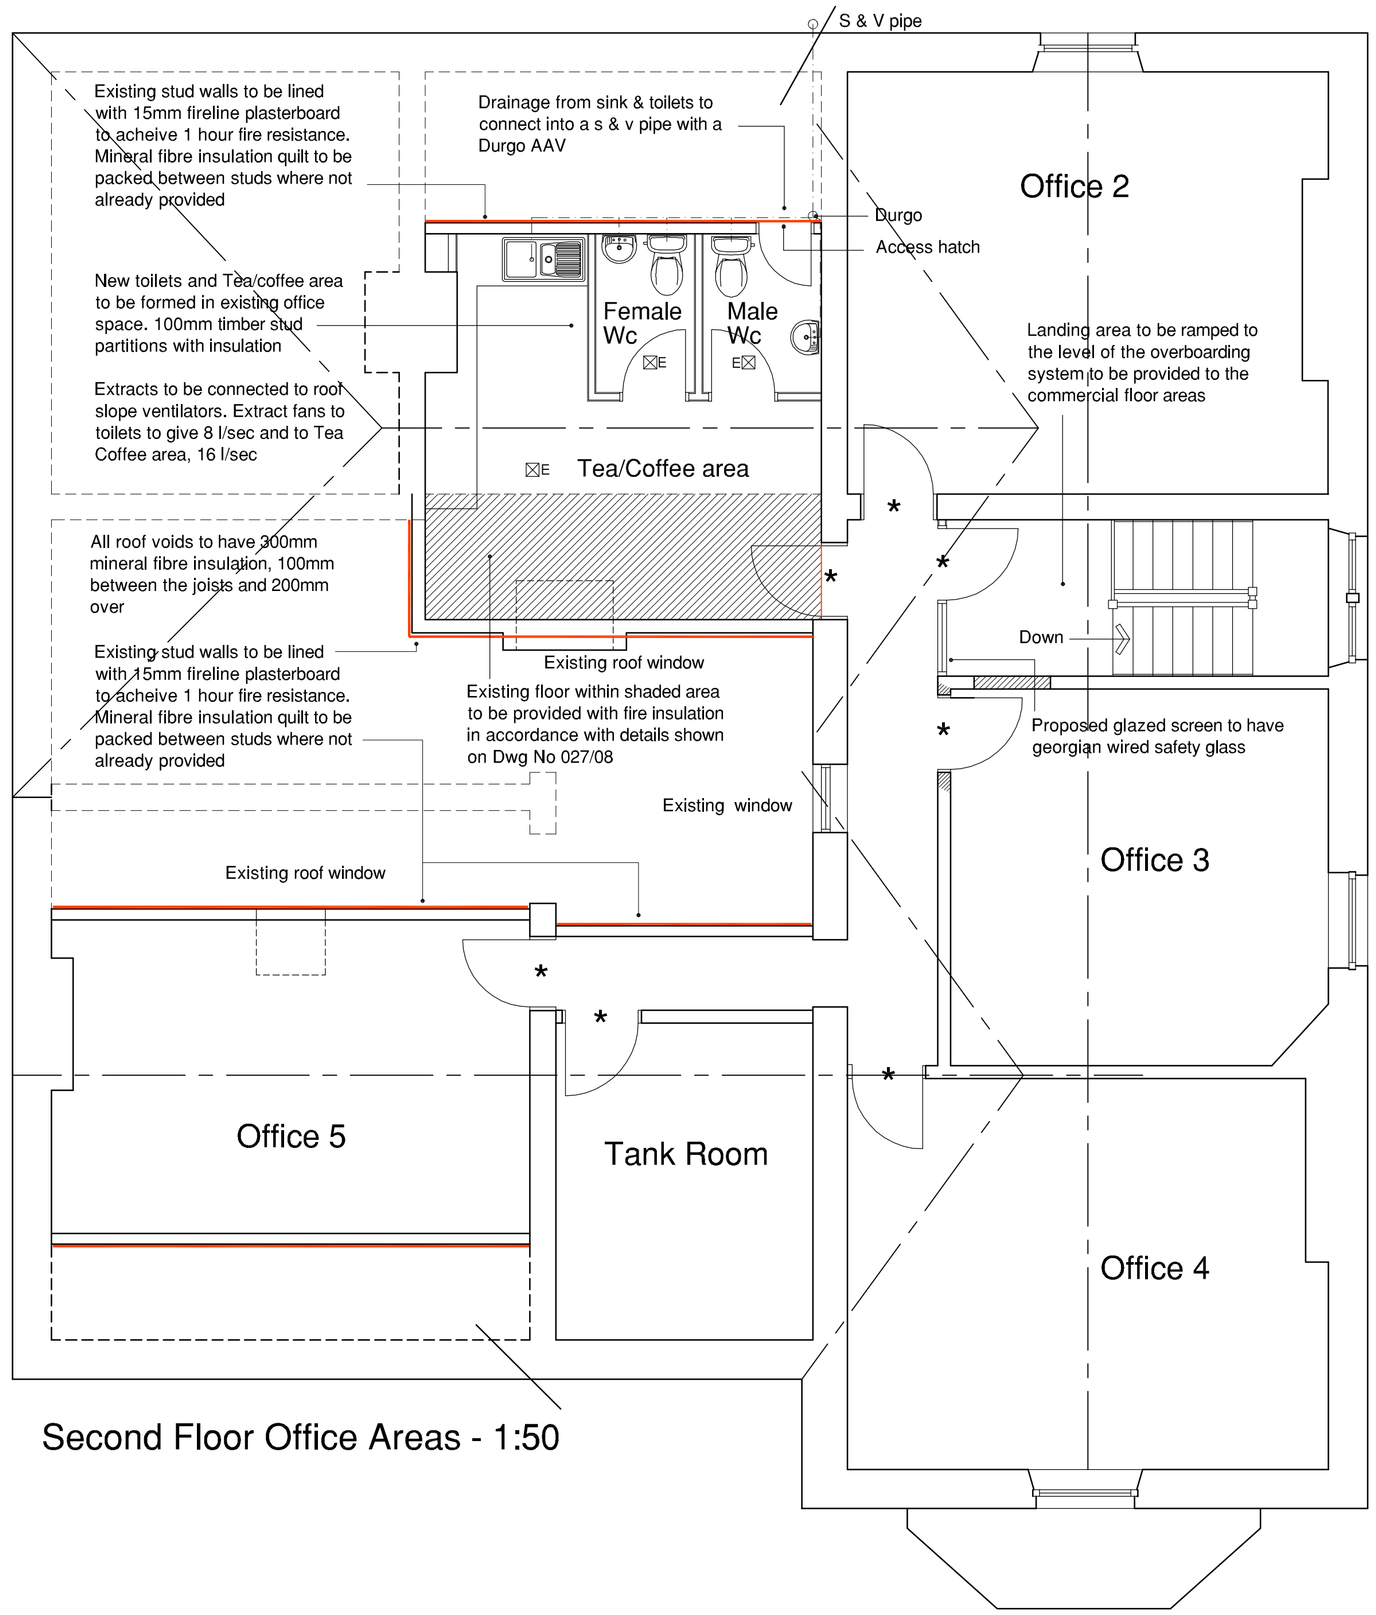

Second Floor Office Areas - 1:50

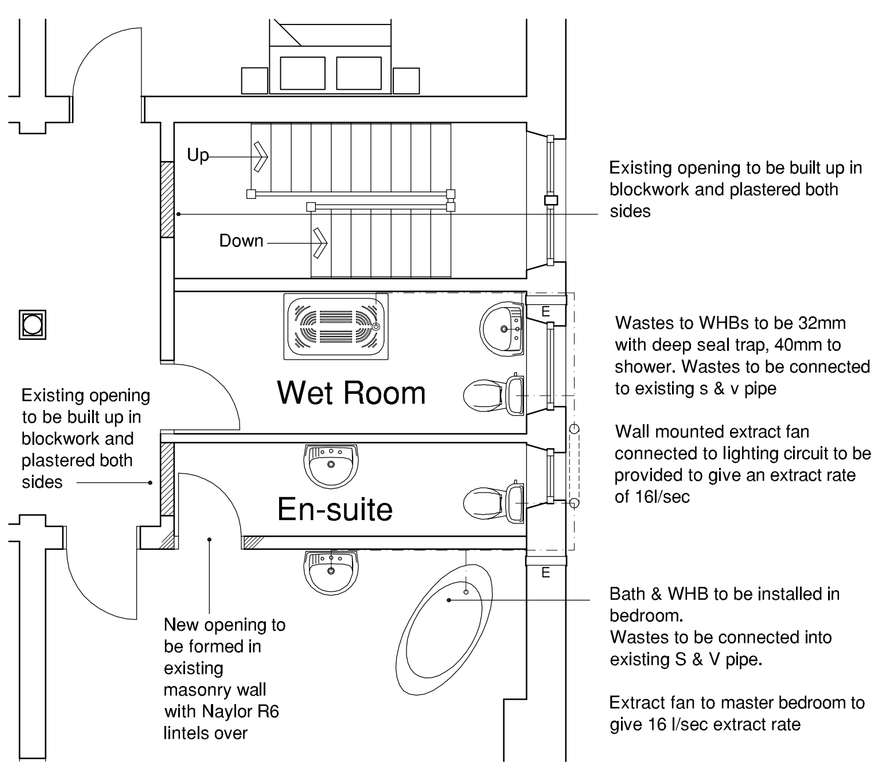


Part First Floor Plan - 1:50


New en-suite to be formed in 75x50mm timber studding faced with 12.5mm plasterboard & skim. Voids between studs to be packed with min25mm thick mineral fibre insulation min density 10kg/m³

Waste to WHB to be 32mm with deep seal trap, 40mm to shower. Wastes to be connected to existing s & v pipe

Wall mounted extract fan connected to lighting circuit to be provided to give an extract rate of 16l/sec

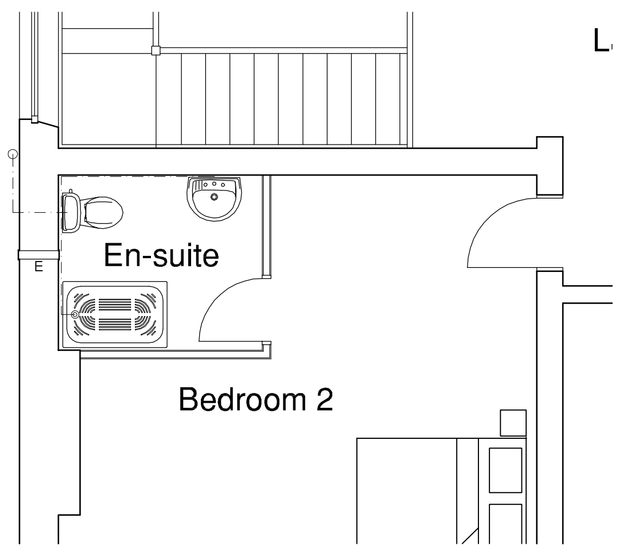

Part First Floor Plan - 1:50

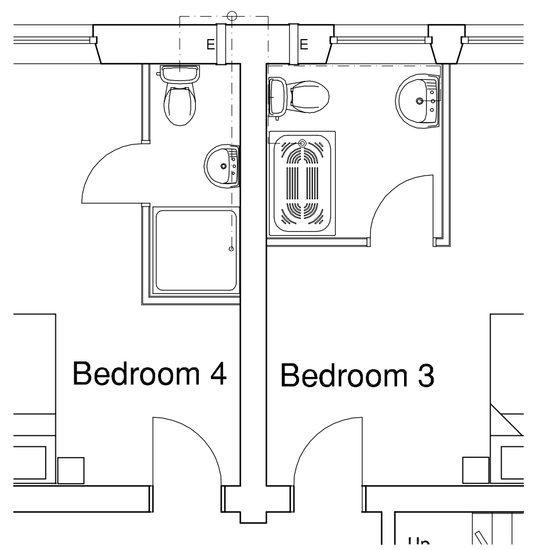

New en-suite to be formed in 75x50mm timber studding faced with 12.5mm plasterboard & skim. Voids between studs to be packed with min25mm thick mineral fibre insulation min density 10kg/m³

Waste to WHB to be 32mm with deep seal trap, 40mm to shower. Wastes to be connected to existing s & v pipe

Wall mounted extract fan connected to lighting circuit to be provided to give an extract rate of 16l/sec

Part First Floor Plan - 1:50

copyright:

this drawing and the design depicted thereon are the copy right of Richard Lawton - Architect

all drawings and dimensions to be checked and any discrepancies to be reported to the Architect prior to the commencement of works or production of shop drawings.

no dimensions to be scaled from drawing unless approved by Architect

all work to be carried out in accordance with the Building Regulations and the requirements of the Local Authority

REVISIONS

REF.	DESCRIPTION	BY	CHK	DATE
A	FURTHER NOTES ADDED	RAL		02.08.12

Richard Lawton ARCHITECT

RICHARD LAWTON - ARCHITECT

3, KENSINGTON ROAD
BARNSLEY, SOUTH YORKSHIRE
S75 2TX

tel: 07432 114 396

fax: 01226 204103

web: www.richardlawton-architect.co.uk

e-mail: richard@richardlawton-architect.co.uk

CLIENT
MR & MRS P WRIGHT

PROJECT
6, VICTORIA ROAD
BARNSLEY

DRG.TITLE
PROPOSED FLOOR PLANS

SCALES	DATE	DRAWN	CHKD
1:50	23.05.12	RAL	

DRG. No.	REV
027/07	A

PDF Created with deskPDF PDF Writer - Trial :: http://www.docudesk.com