

Drawing No.	Rev No.
MMW001 -004	

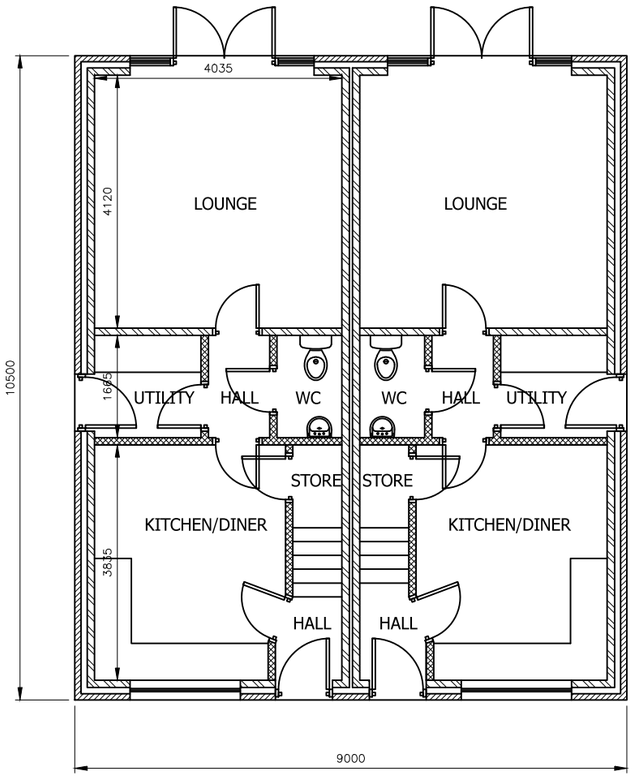

PROPOSED GROUND FLOOR PLAN
SCALE 1:100 AT A3

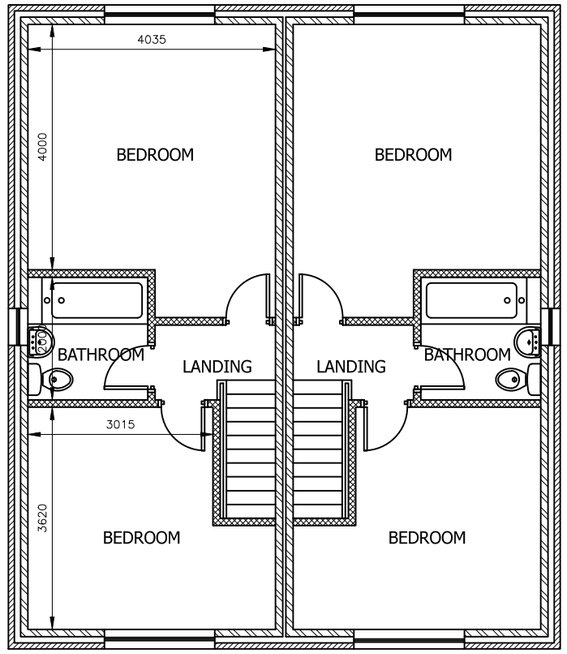

PROPOSED FIRST FLOOR PLAN
SCALE 1:100 AT A3

DO NOT SCALE: Contractor to check all dimensions and report any omissions or errors

NOTES

Rev	Description	By	Chk	App	Date

JRB DESIGNS Ltd
1 Saville Road
Cudworth
Barnsley
S72 8LT
Tel: 01226 383542
Fax: 01226 380078
Mob: 07970 541192
Email: john@jrbdesigns.co.uk

This drawing is copyright. © jrbdesigns Ltd.

Client
MR. M WILSON

Drawing Title
PROPOSED PLANS

Address
LAND OFF WELLAND CRESCENT
ELSECAR
BARNSLEY

Project Title:
PROPOSED PAIR OF SEMI DETACHED DWELLINGS

Purpose of Issue:
PLANNING

Drawing Status
FIRST ISSUE

Scale at A3	Drawn By	Date	
AS SHOWN	JRB	12/10/2016	
Checked By	Date	Approved By	Date
	12/10/2016		12/10/2016
Project No.	Drawing No.		Revision
MMW001	004		-

APPROVAL ☒ INFORMATION ☐ TENDER ☐ CONTRACT ☐ CONSTRUCTION ☐