
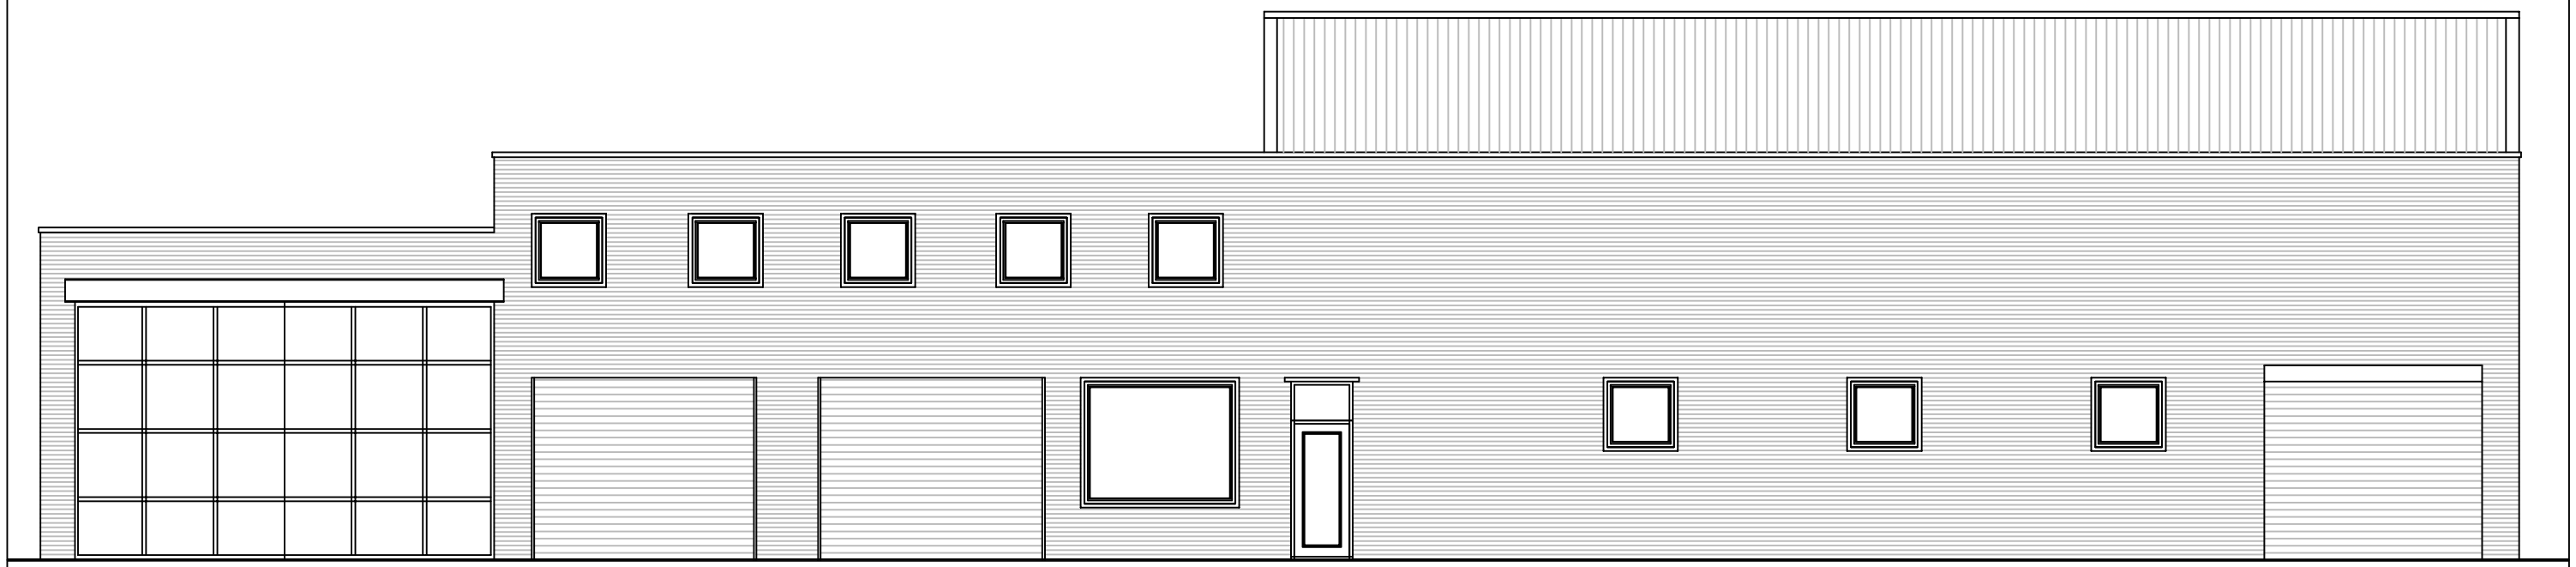


FRONT ELEVATION AS EXISTING

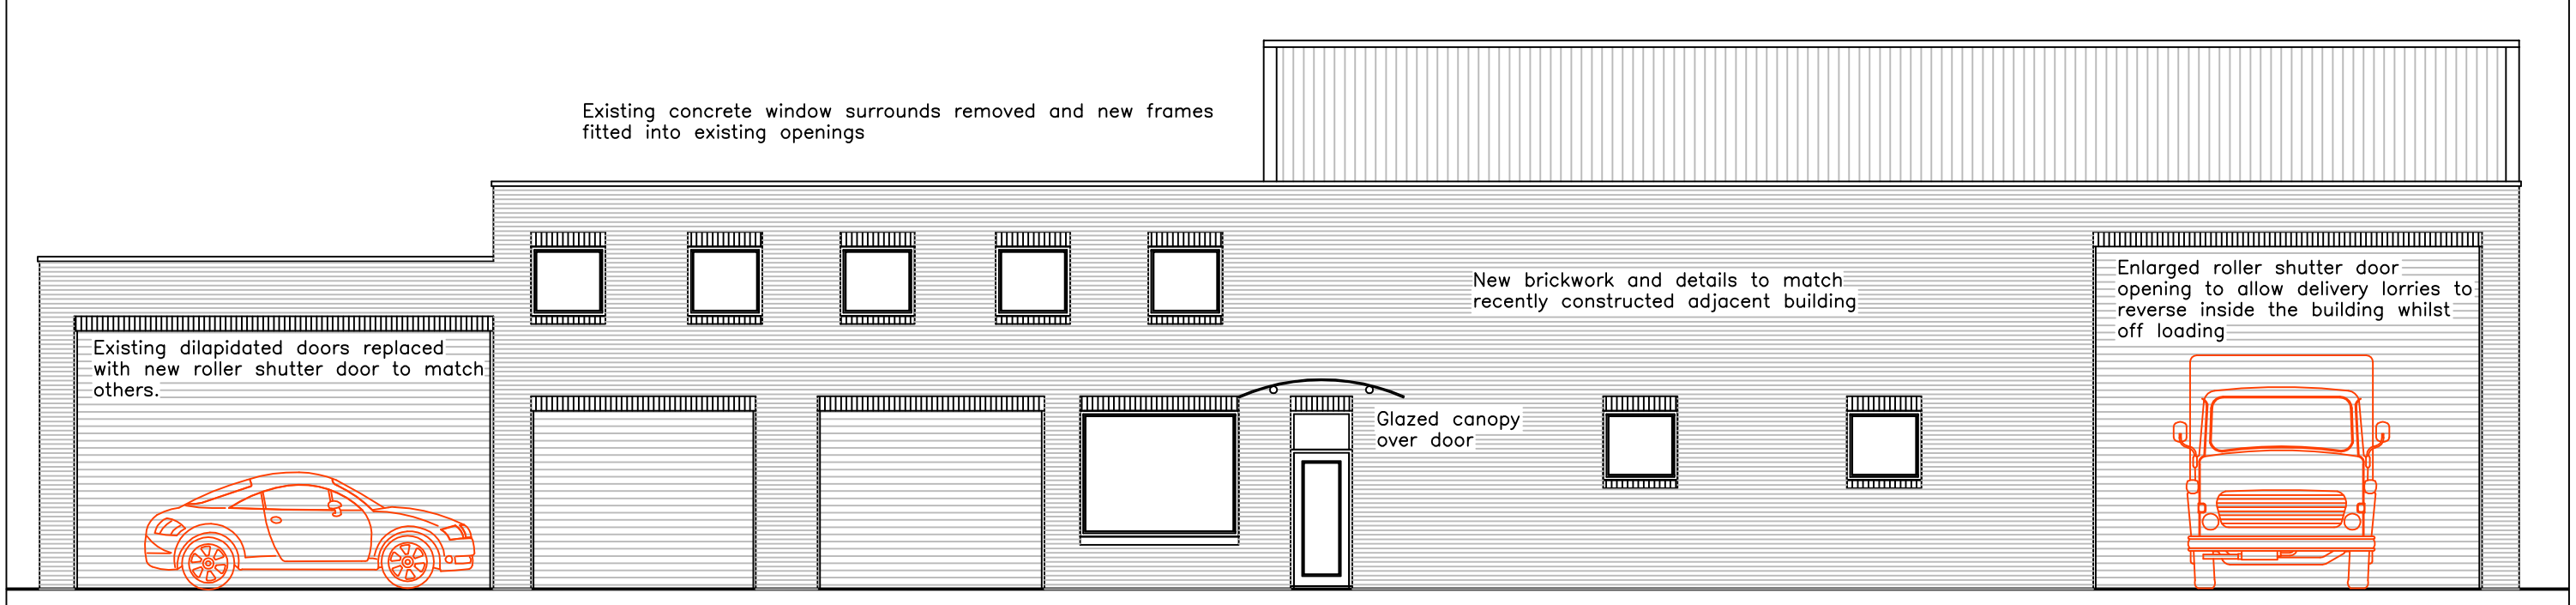

FRONT ELEVATION AS PROPOSED

A3 @

John R. Bradley Ltd.
ARCHITECTURAL DESIGNER
64, JENKIN ROAD, HORBURY
WAKEFIELD WF4 6DT
FAX & TEL : 01924 280782

PROJECT
REFURBISHMENT OF EXISTING TYRE FITTING DEPOT AT HOYLE MILL, PONTEFRACT ROAD BARNSLEY S71

TITLE
FRONT ELEVATION
AS EXISTING & PROPOSED

SCALE 1:100

DWG.NO. 3

DATE 12:6:09

REV.