

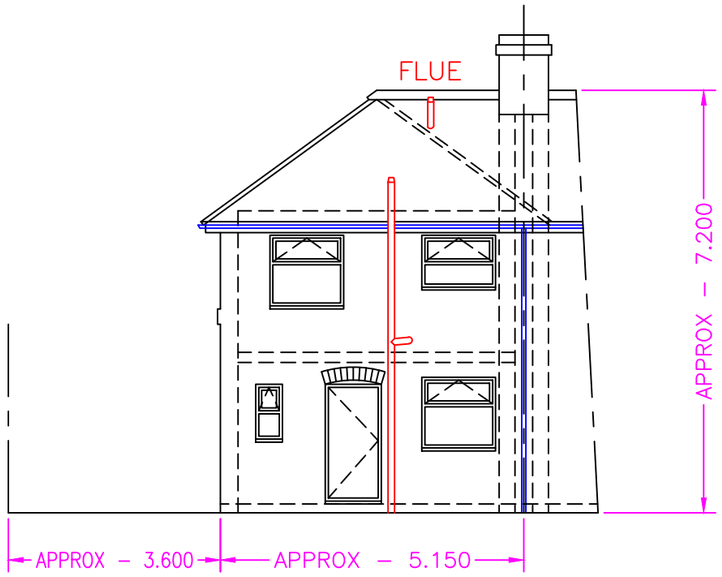



EXISTING REAR ELEVATION

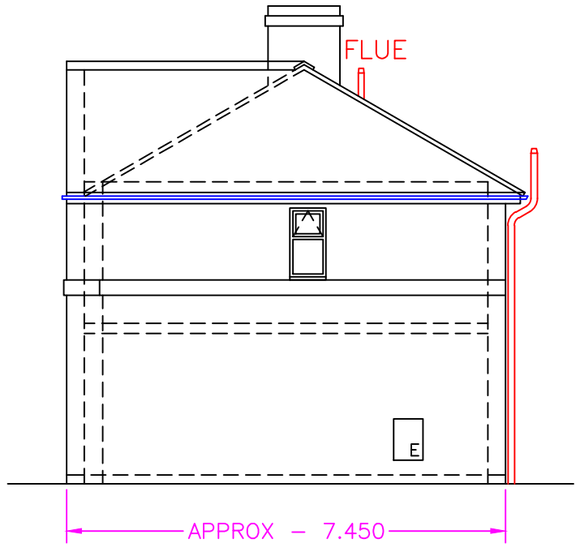


EXISTING NORTH SIDE ELEVATION

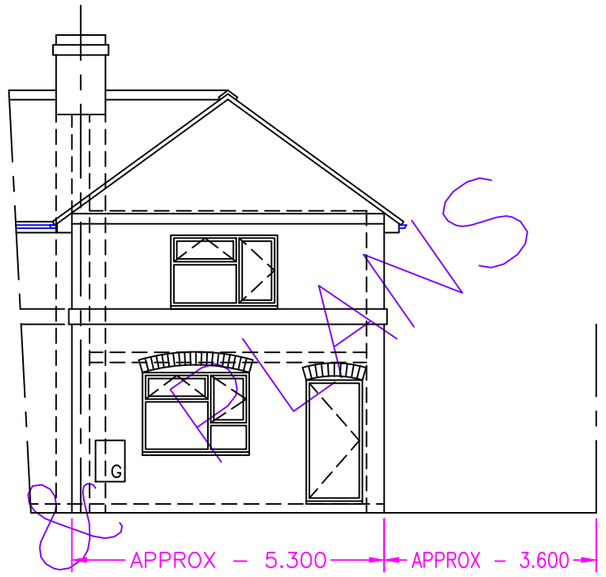


EXISTING FRONT ELEVATION

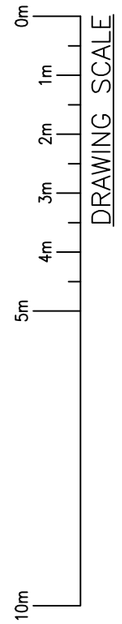


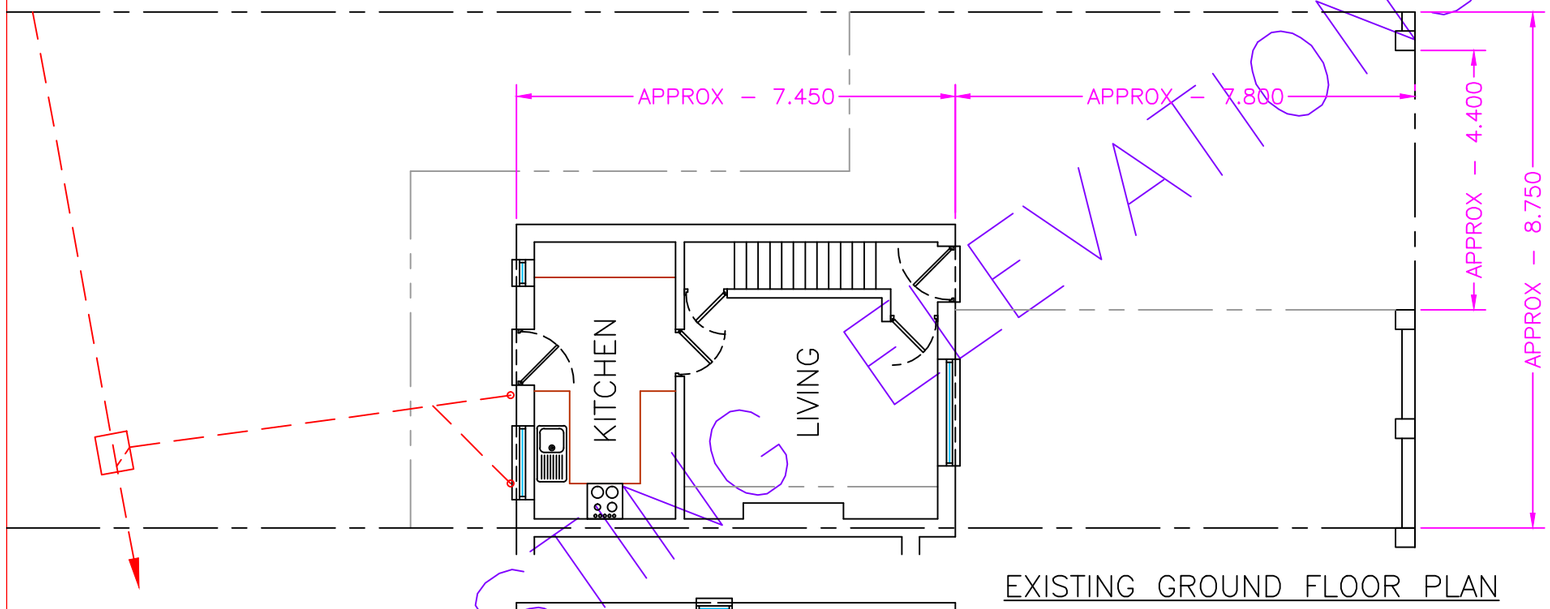

EXISTING GROUND FLOOR PLAN

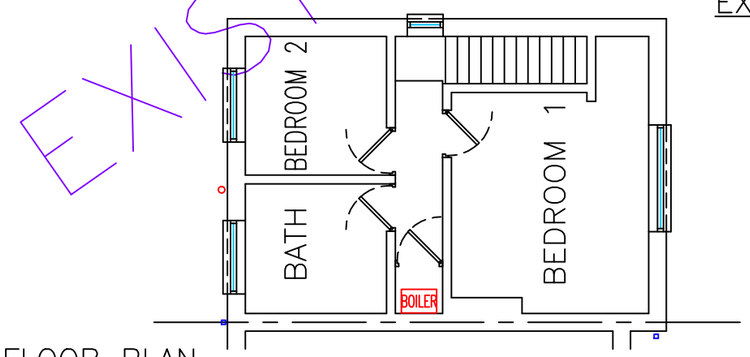

EXISTING FIRST FLOOR PLAN

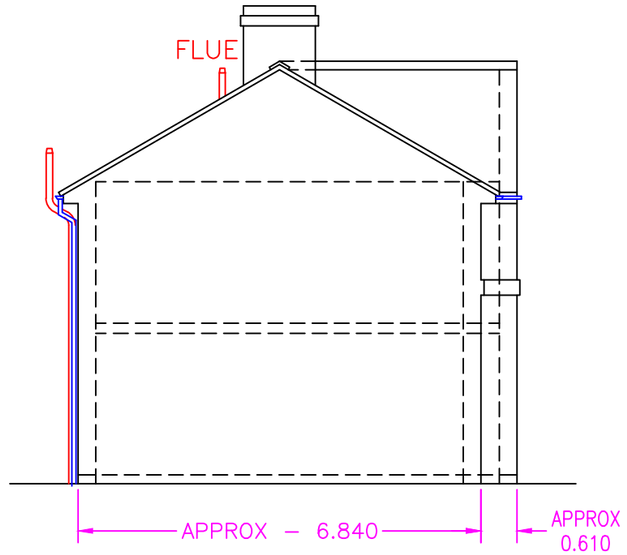

EXISTING SOUTH SIDE ELEVATION

EXISTING ELEVATIONS

REV	REVISION	DATE
0	ORIGINAL	20.5.20

ASHWOOD ENGINEERING SERVICES
Tel:01709 814718 – Mob:07773 594725

COPYRIGHT This document is the private & confidential property of Ashwood Engineering Services & must not be reproduced or disclosed to any third party without prior written consent of the aforementioned.

CLIENT Mrs L Atkinson.

LOCATION 91, The Crescent, Bolton–on–Dearne, Barnsley, S63 8HE.

TITLE EXISTING ELEVATIONS & PLANS FOR TWO–STOREY SIDE & GROUND FLOOR REAR EXTENSIONS.

DRAWN	DATE	DIMENSIONS	SCALE	DRAWING No	SHEET	
ML	20.5.20	m	1:100	AES–0570	1	A3