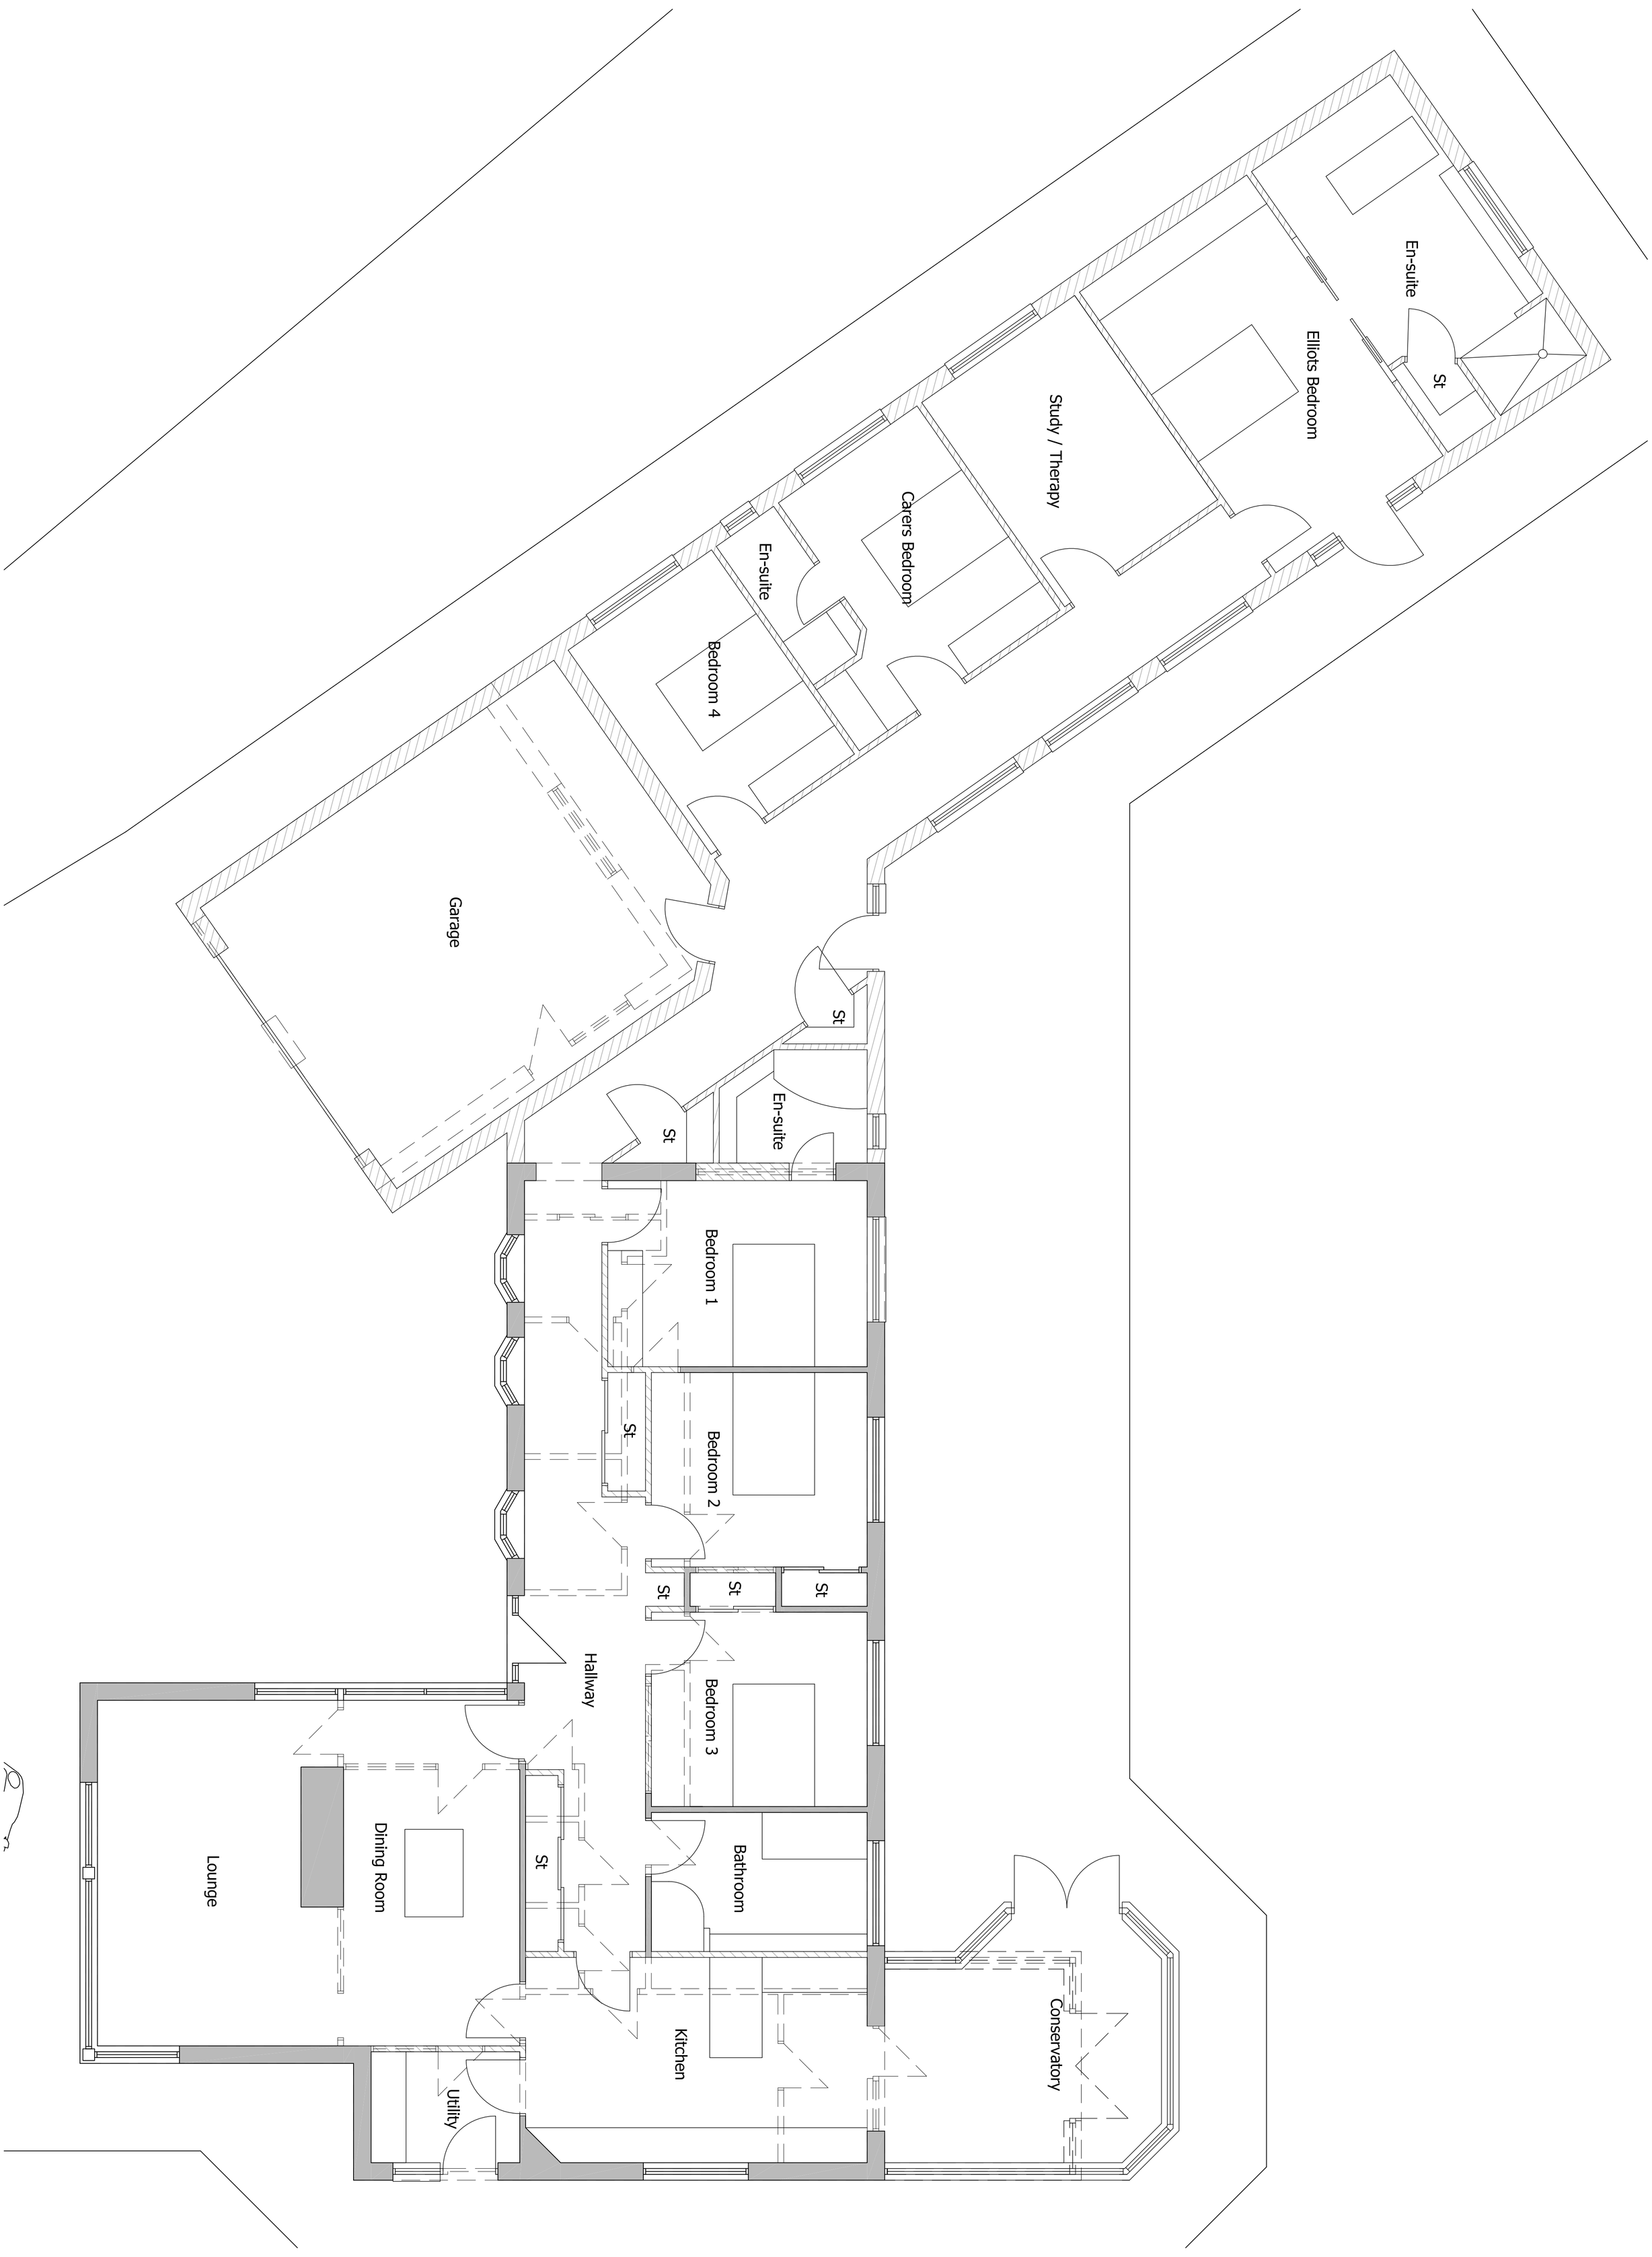


CUBIC ARCHITECTURAL SERVICES LIMITED

LYMEDALE BUSINESS CENTRE, HOOTERS HALL ROAD,
NEWCASTLE UNDER LYME. ST5 9QF.

www.cubicas.co.uk office@cubicas.co.uk Tel: 01782 499591 Fax: 01782 296541

0212/210

ELLIOT JOHNSON
DURFELDT LODGE
BARNSLEY ROAD
DARFIELD
BARNSLEY
S73 9DJ

PROPOSED GROUND FLOOR PLAN
SCALE 1:50

1:100
1:20
1:50

ALL DIMENSIONS TO BE CHECKED ON SITE AND REPORTED BACK TO THIS OFFICE.