

ELEVATIONS AS EXISTING & AS PROPOSED

PROPOSED ROOF EXTENSION
17 GREENSIDE, HOYLANDSWAINE
DWG No. 208–A02 revA
SCALE 1:100@A3
JUNE 2011


REV	DATE	ITEM	AUTH
A	13/06/11	UPDATED FOR PLANNING APPLICATION	iD

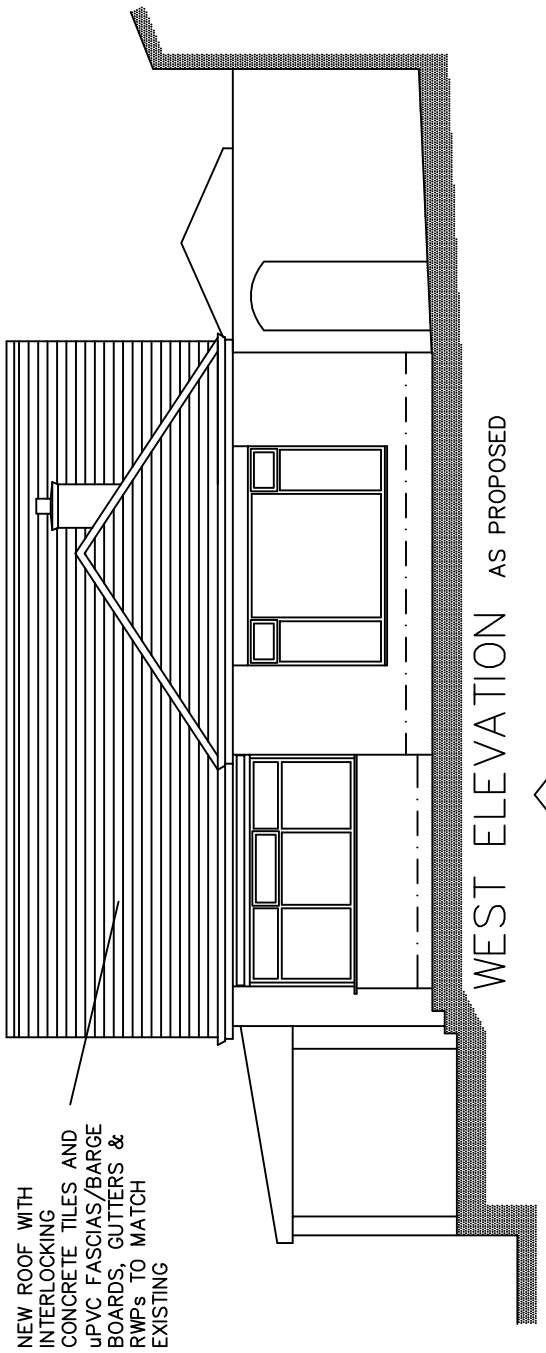


WEST ELEVATION AS PROPOSED

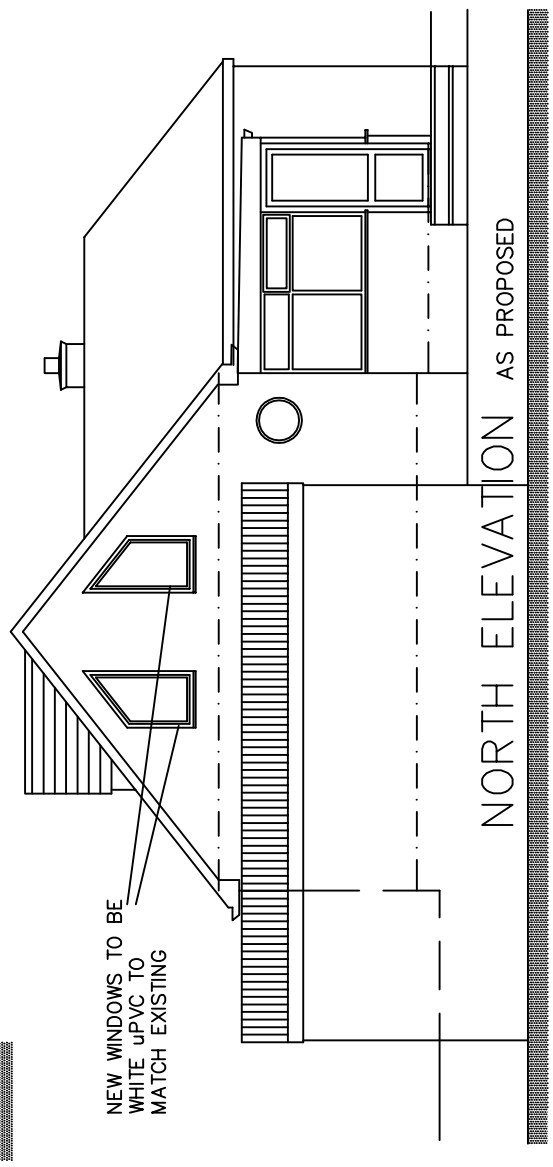


NORTH ELEVATION AS PROPOSED

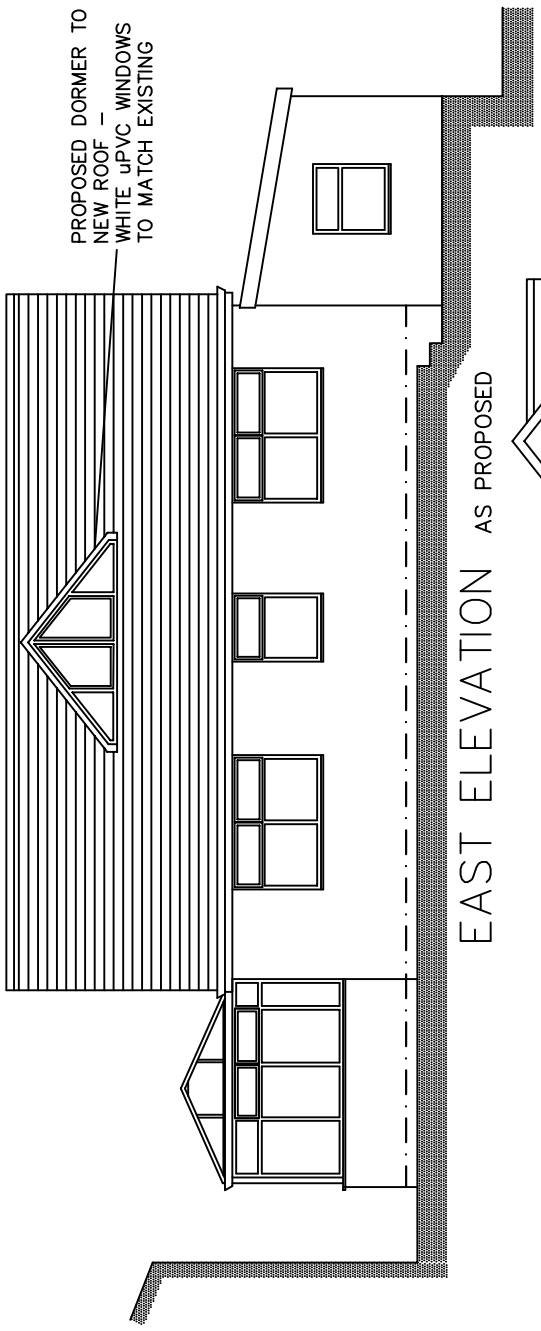


EAST ELEVATION AS PROPOSED

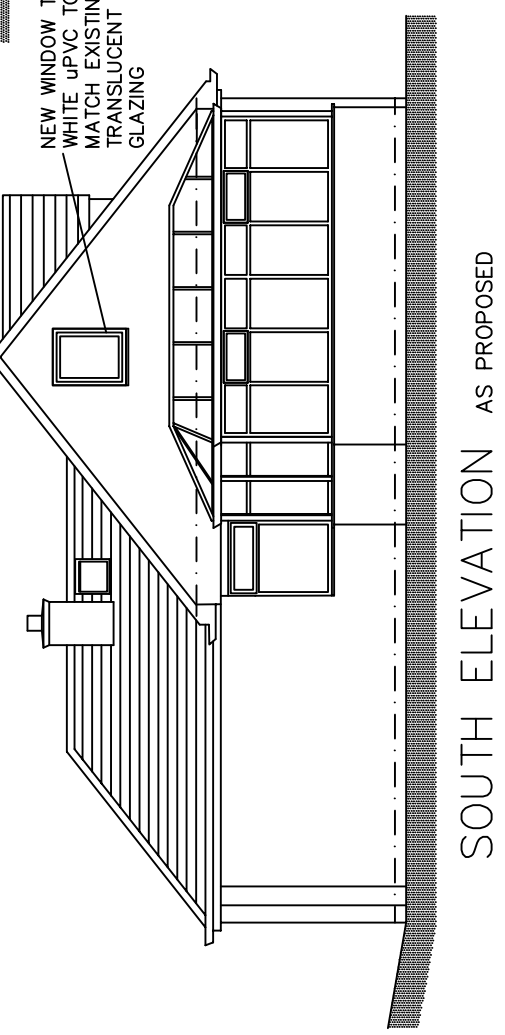


SOUTH ELEVATION AS PROPOSED

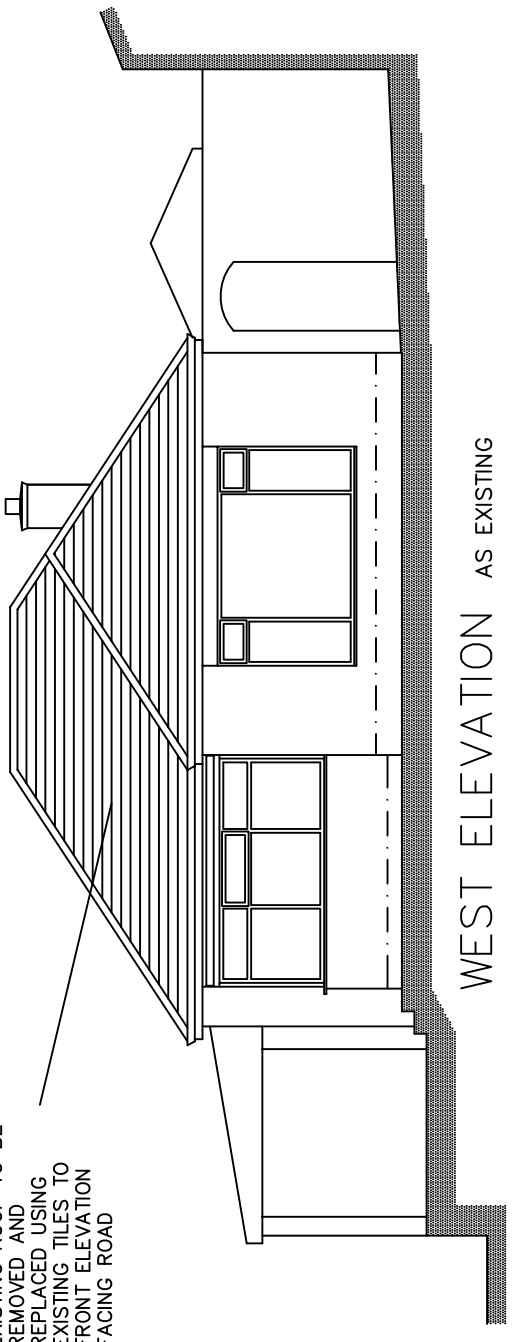


WEST ELEVATION AS EXISTING

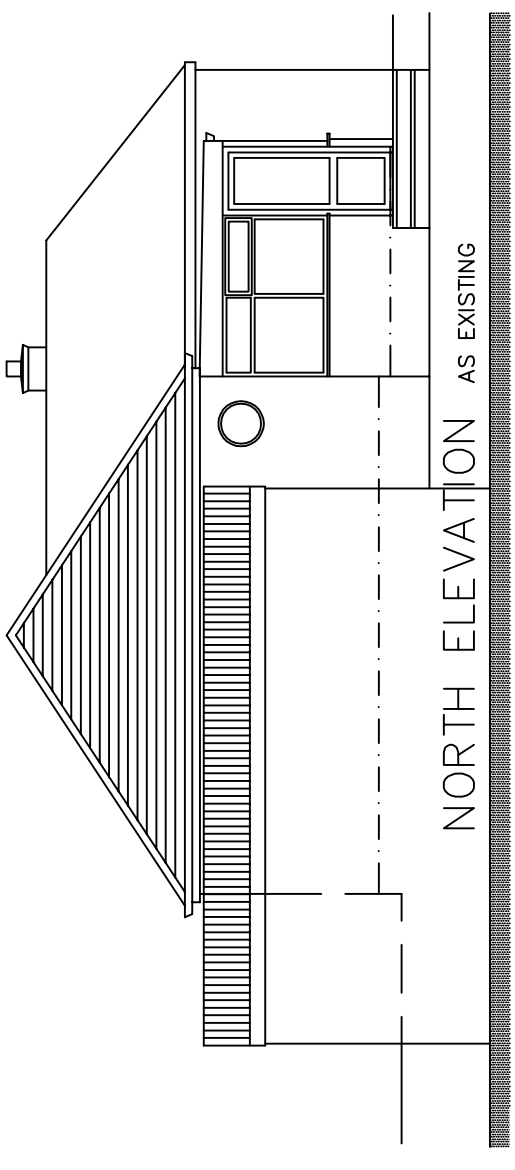

NORTH ELEVATION AS EXISTING

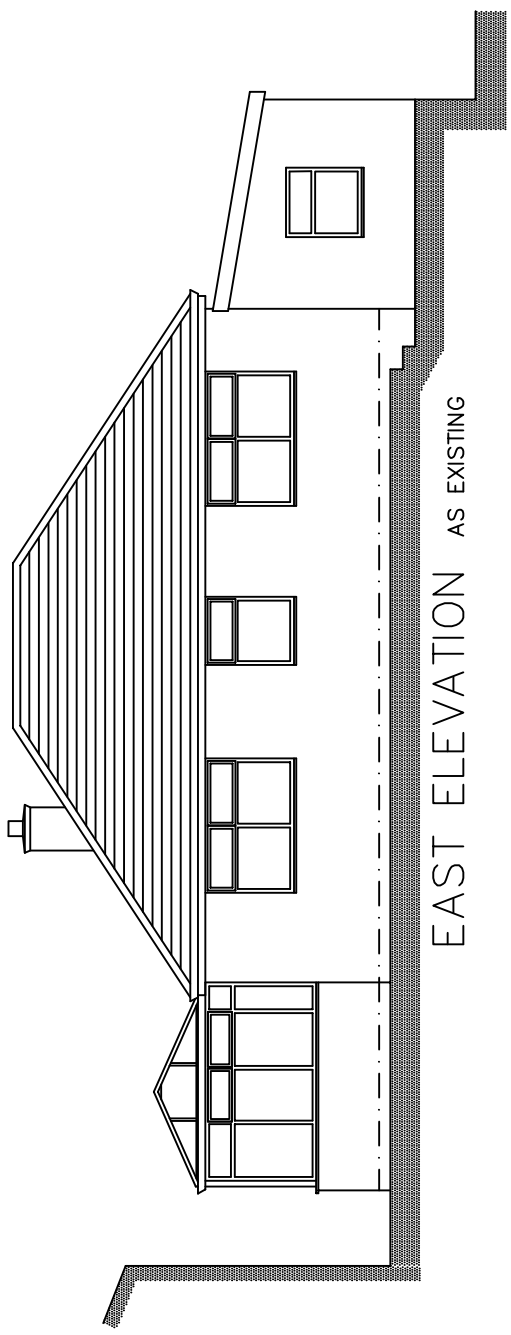

EAST ELEVATION AS EXISTING

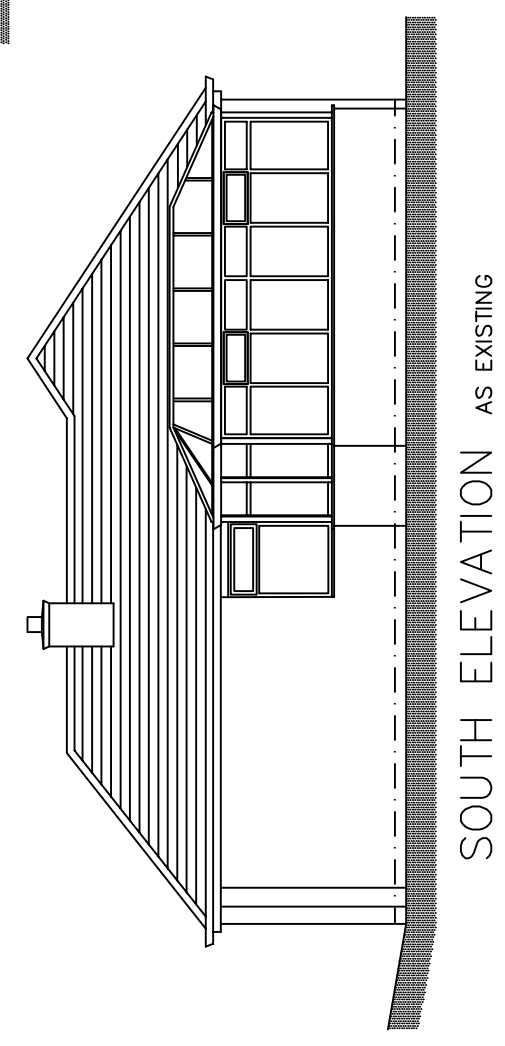

SOUTH ELEVATION AS EXISTING