

DO NOT SCALE: CONTRACTOR TO CHECK ALL DIMENSIONS AND REPORT ANY OMISSIONS OR ERRORS

N

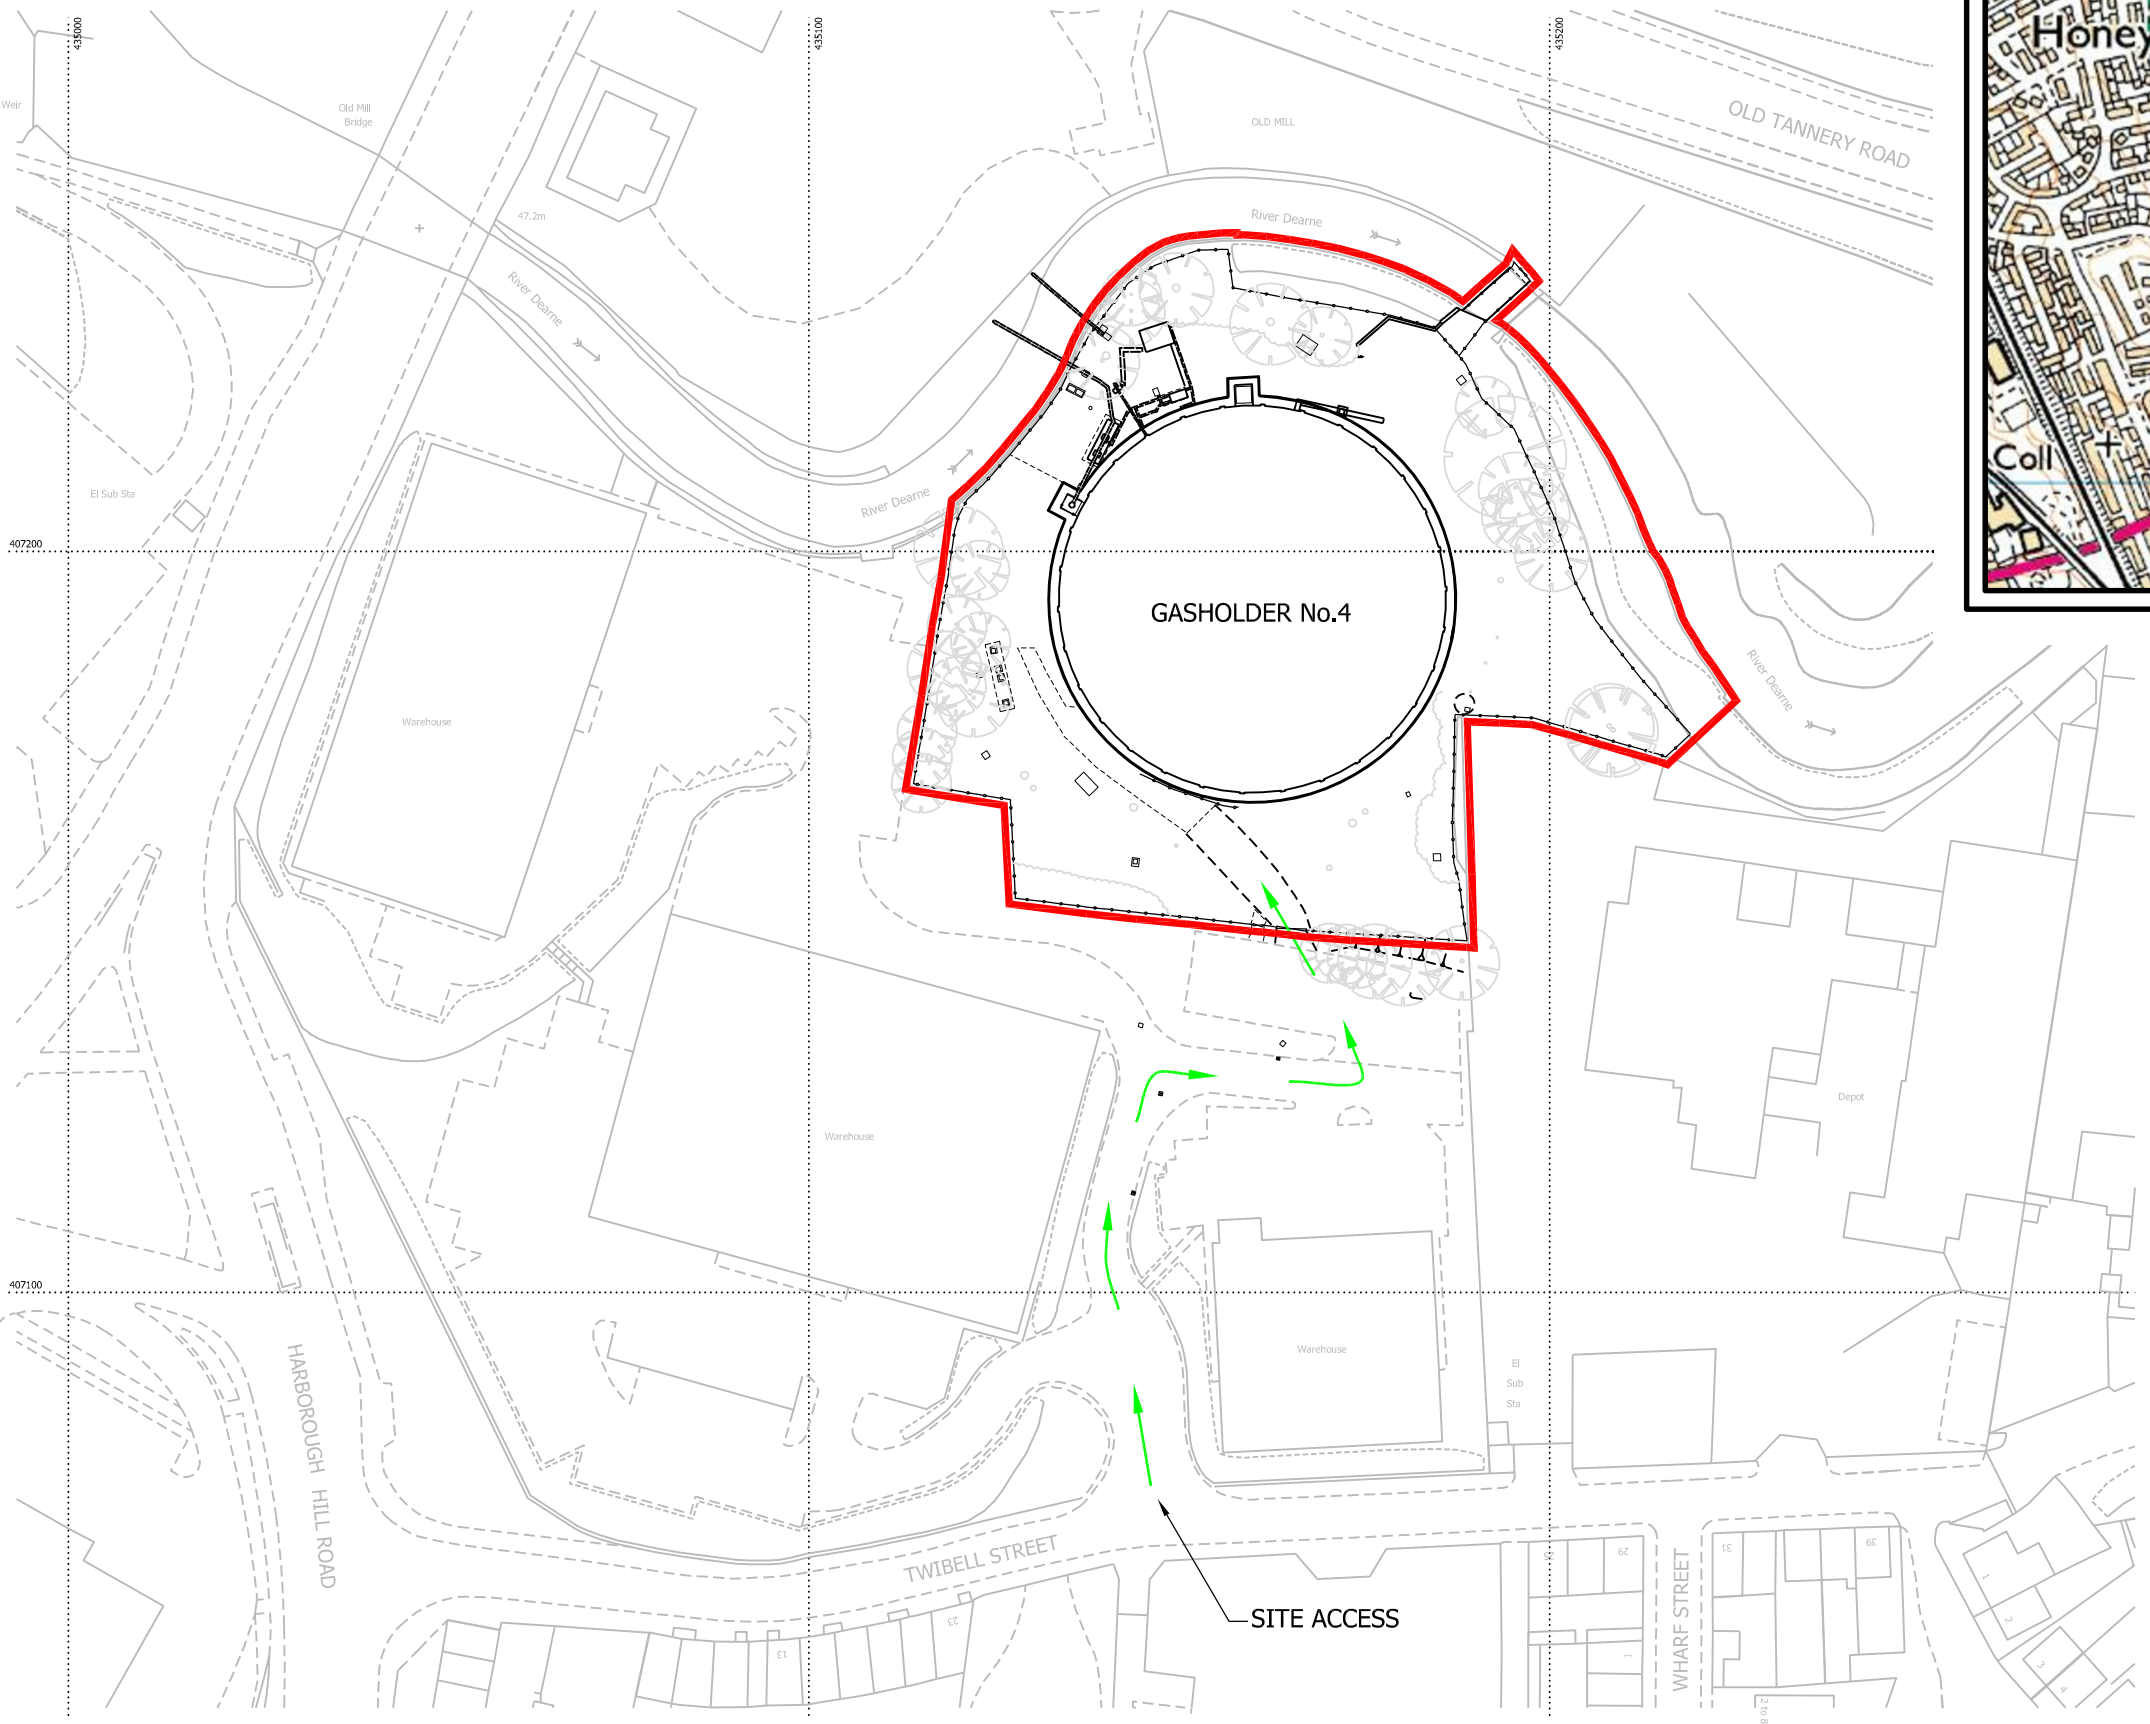

Ordnance Survey (c) Crown Copyright 2014. All rights reserved. Licence number 100022432

SITE PLAN
SCALE 1:1000

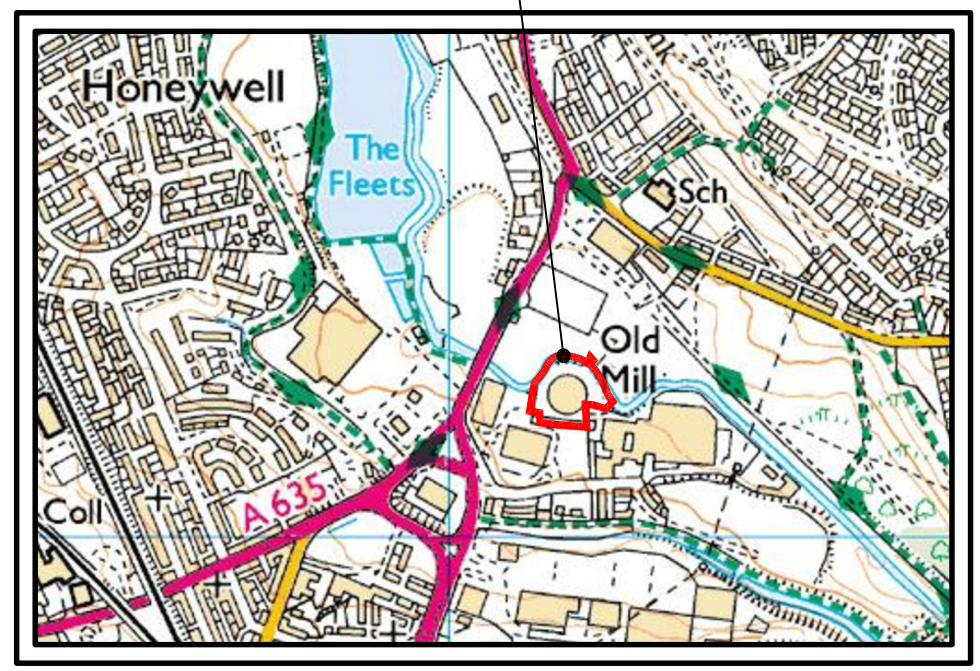

LOCATION PLAN
SCALE 1:10,000

SITE ADDRESS:
BARNSLEY GASHOLDER STATION
TWIBELL STREET
BARNSLEY

KEY

NATIONAL GRID PROPERTY SITE OWNERSHIP BOUNDARY

ACCESS ROUTE TO DEMOLITION WORKING AREA

REV	DESCRIPTION	BY	CHK	APP	DATE

Client
NATIONAL GRID PROPERTY HOLDINGS LTD

GENEVA BUILDING,
LAKE VIEW DRIVE,
SHERWOOD BUSINESS PARK,
ANNESLEY, NOTTINGHAMSHIRE
NG15 0ED

TEL: +44 (0)1623 684 550
e-mail: nottingham@wyg.com

Project:
GAS HOLDER DEMOLITION
BARNSLEY

Drawing Title:
SITE LOCATION & LAYOUT PLAN

Reproduced from Ordnance Survey Digital Data by permission of Ordnance Survey® on behalf of the Controller of Her Majesty's Stationery Office. © Crown Copyright. All rights reserved. Reference number 100017603.

0 10 20 30 40 50 m
SCALE 1:1000

Scale @ A3	Drawn Date	Checked Date	Approved Date
AS SHOWN	RLC 20.03.14	MB 27.03.14	

Project No.	Office	Type	Drawing No.	Revision
A074754-149	51	CS	B001	-

© WYG Group Ltd.