




Front Elevation

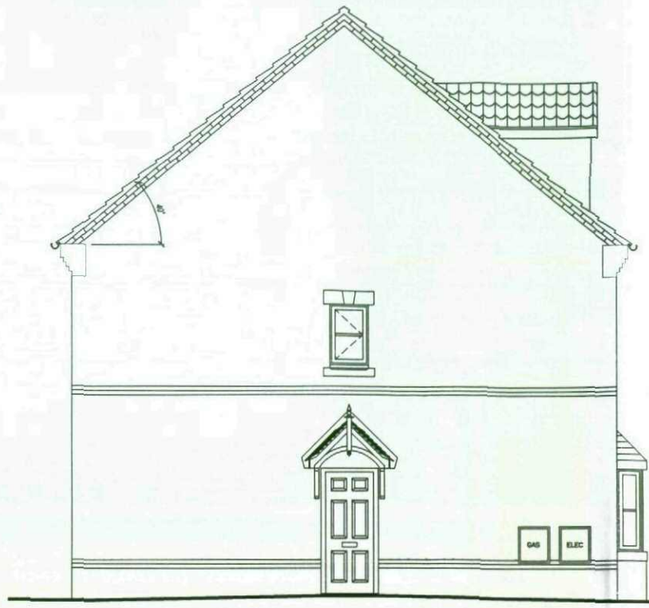


Side Elevation

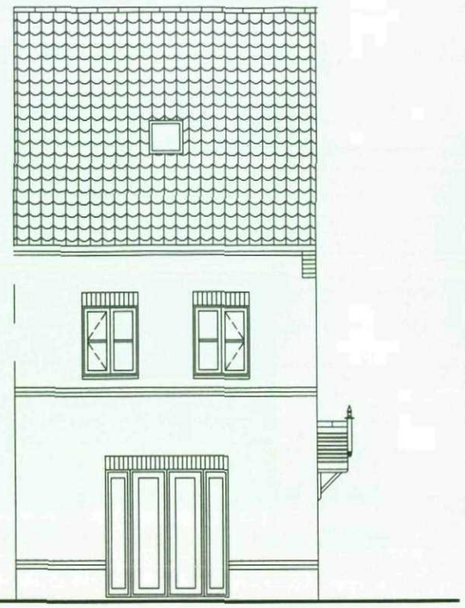


Rear Elevation

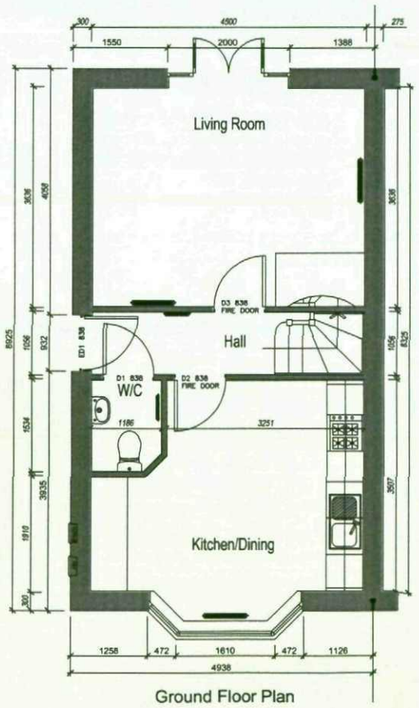

Ground Floor Plan

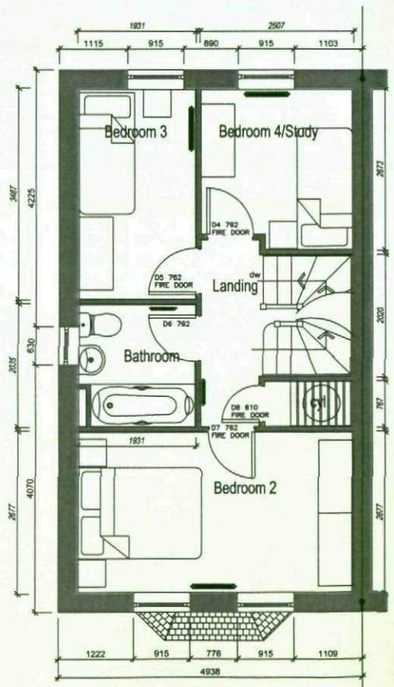

First Floor Plan

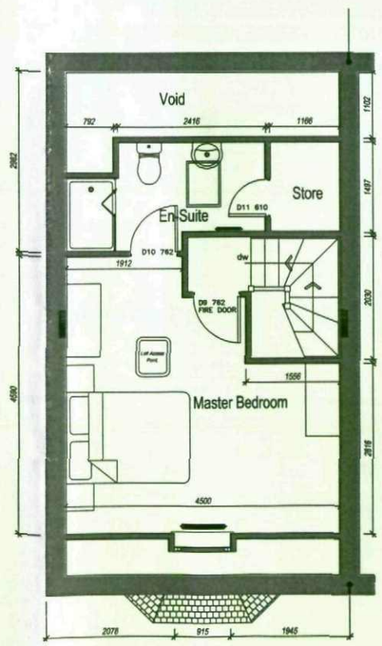

Second Floor Plan

0 1M 2.5M 5.0M 10M

DATE	REVISIONS	BY

Gladedale (South Yorkshire) Ltd.
First Floor
ICON
First Point
Balby Carr Bank
Doncaster
DN4 5JQ

Gladedale

DRAWN AJH	CHECKED	DATE 13-05-09

DRG. No. Oak-PD-End REV.


SCALE: 1:100

Planning Layout (End)


Oak House Type
4 Bed 6 Person 105m2 (1130sqft)



Front Elevation

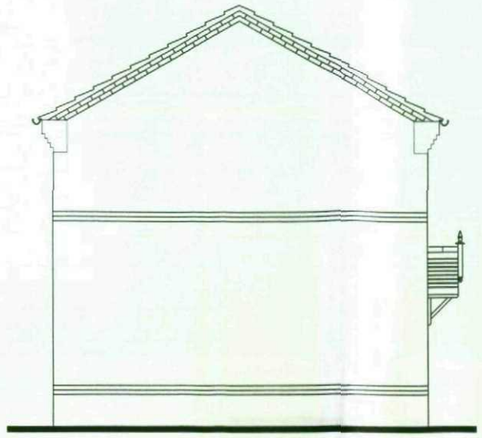

Side Elevation

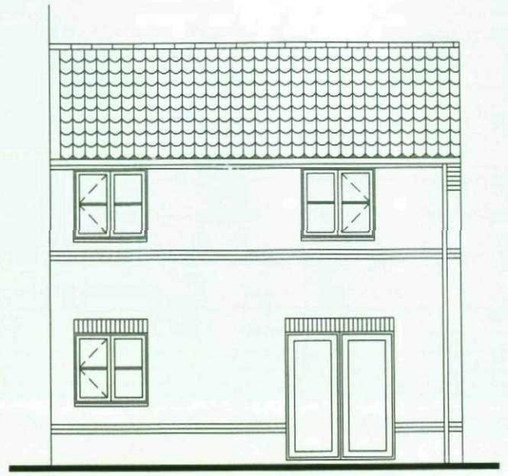

Rear Elevation

Ground Floor Plan

First Floor Plan

DATE	REVISIONS	BY
26-05-09	A:Area of dwelling amended after consultation with Housing Association.	AJH

Gladedale (South Yorkshire) Ltd.
First Floor
ICON
First Point
Balby Carr Bank
Doncaster
DN4 5JQ

Gladedale

DRAWN	CHECKED	DATE
AJH		12-05-09

DRG. No. Hawthorn-PD

REV. A


SCALE: 1:100

Planning Layout


Hawthorn House Type
3 Bed 5 Person 84m2 (904sqft)




Front Elevation (Mid)

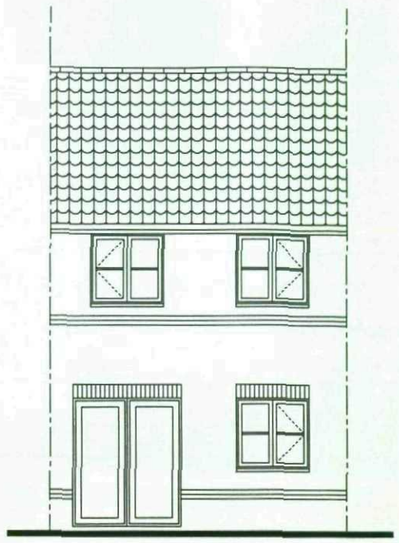

Rear Elevation (Mid)

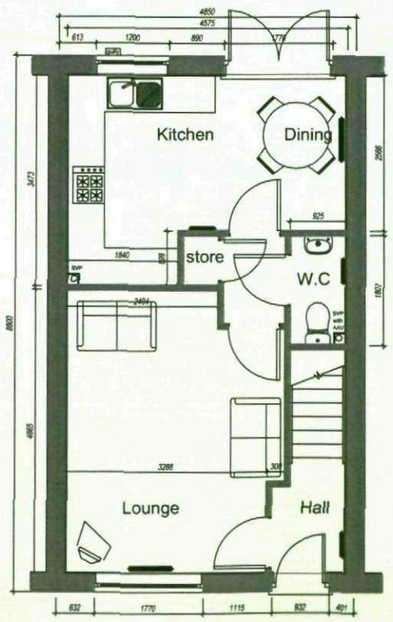

Ground Floor Plan (Mid)

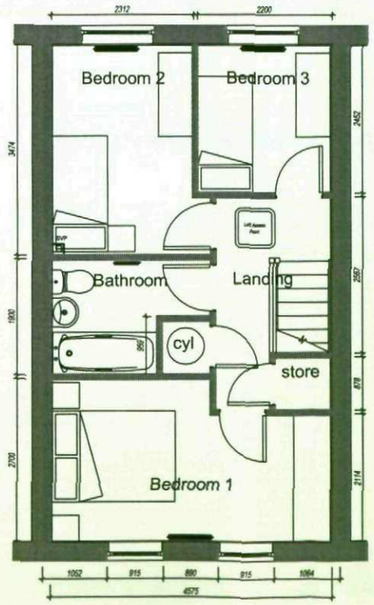

First Floor Plan (Mid)

0 1M 2.5M 5.0M 10M

DATE	REVISIONS	BY
26-05-09	A:Area of dwelling amended after consultation with Housing Association.	AJH

Gladedale (South Yorkshire) Ltd.
First Floor
ICON
First Point
Balby Carr Bank
Doncaster
DN4 5JQ

Gladedale

DRAWN	CHECKED	DATE
A.J.E		11-May-09


DRG. No. Cedar-PD-Mid

REV. A

SCALE: 1:100

Planning Layout (Mid)


Cedar House Type
3 Bed 4 Person 75m2 (807sqft)

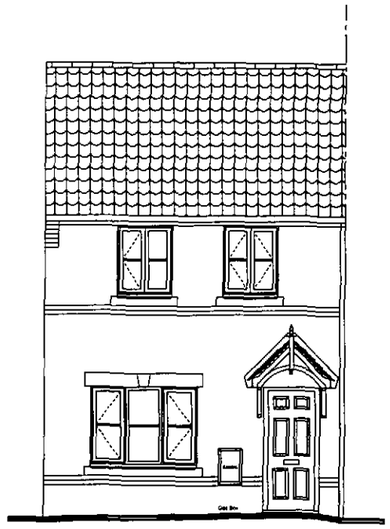


Front Elevation (End)




Rear Elevation (End)

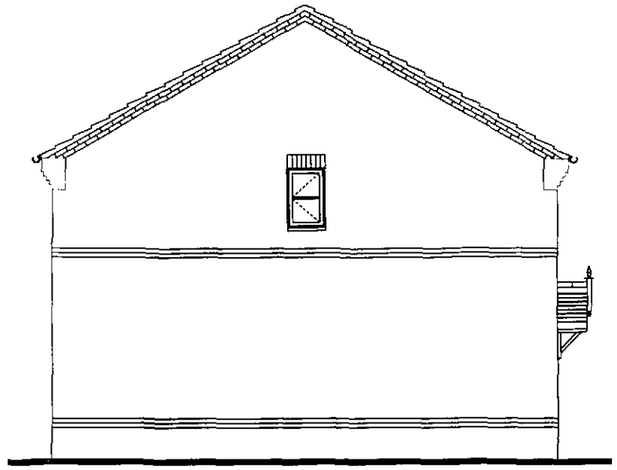

Side Elevation (End)

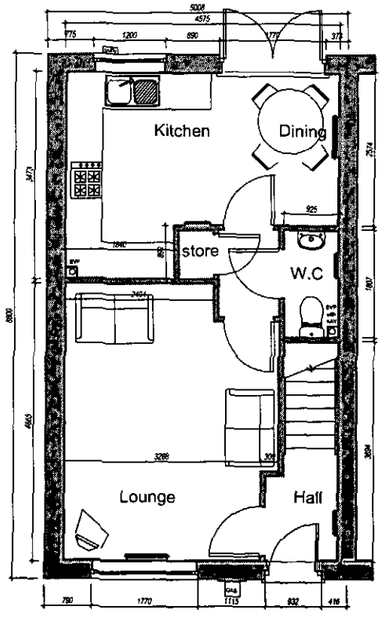

Ground Floor Plan (End)

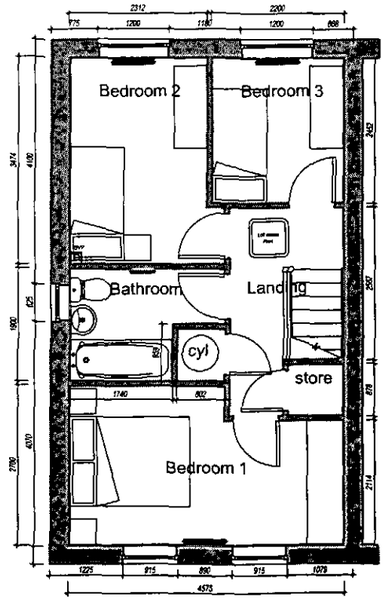

First Floor Plan (End)

0 1M 2.5M 5.0M 10M

DATE	REVISIONS	BY
26-05-09	A:Area of dwelling amended after consultation with Housing Association.	AJH

Gladedale (South Yorkshire) Ltd.
First Floor
ICON
First Point
Balby Carr Bank
Doncaster
DN4 5JQ

Gladedale

DRAWN	CHECKED	DATE
A.J.E		11-May-09

DRG. No. Cedar-PD-End REV. A


SCALE: 1:100

Planning Layout (End)


Cedar House Type
3 Bed 4 Person 75m2 (807sqft)




Front Elevation (Mid)

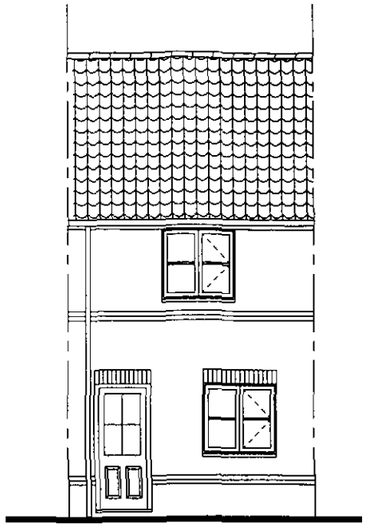

Rear Elevation (Mid)

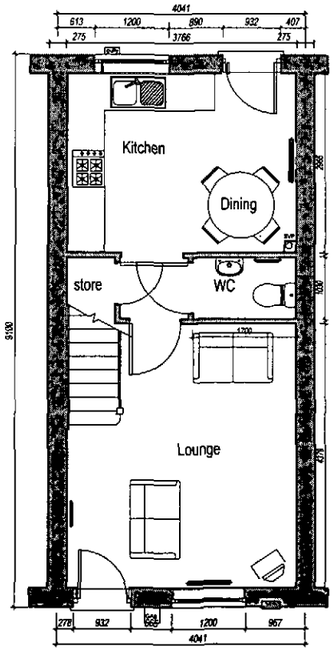

Ground Floor Plan (Mid)

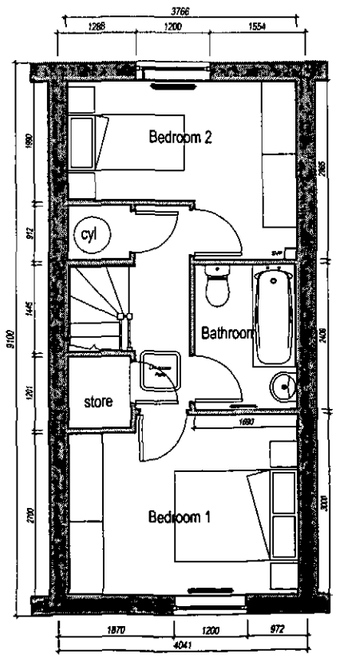

First Floor Plan (Mid)

0 1M 2.5M 5.0M 10M

DATE	REVISIONS	BY
26-05-09	A:Area of dwelling amended after consultation with Housing Association.	AJH

Gladedale (South Yorkshire) Ltd.
First Floor
ICON
First Point
Balby Carr Bank
Doncaster
DN4 5JQ

Gladedale

DRAWN	M.White	CHECKED		DATE	19-Feb-09

DRG. No. Aspen-PD-Mid | REV. A


SCALE: 1:100

Planning Layout (Mid)


Aspen House Type
2 Bed 3 Person 64m2 (688sqft)




Front Elevation (End)

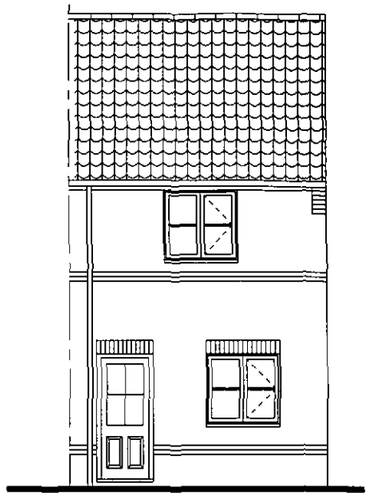


Rear Elevation (End)

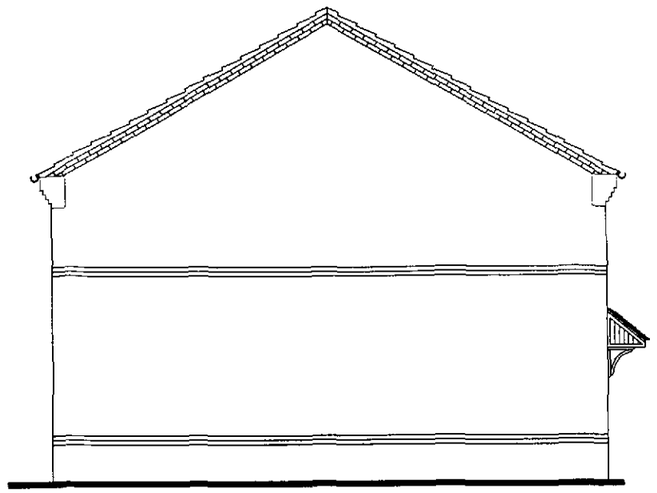

Side Elevation (End)

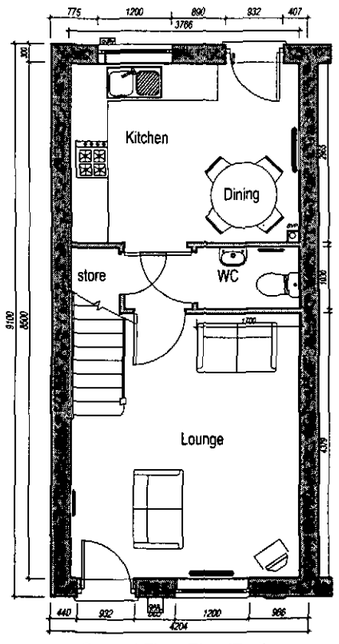

Ground Floor Plan (End)

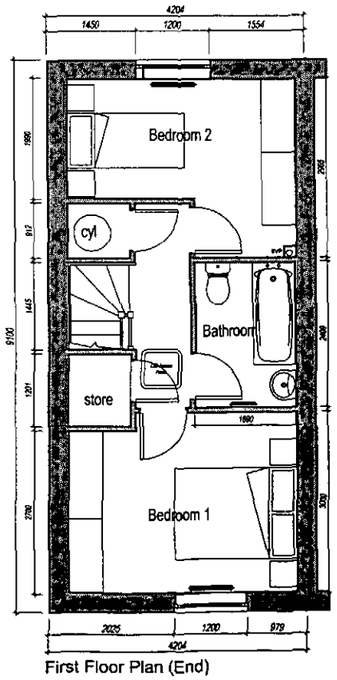

First Floor Plan (End)

0 1M 2.5M 5.0M 10M

DATE	REVISIONS	BY
26-05-09	A:Area of dwelling amended after consultation with Housing Association.	AJH

Gladedale (South Yorkshire) Ltd.
First Floor
ICON
First Point
Balby Carr Bank
Doncaster
DN4 5JQ

Gladedale

DRAWN	M.White	CHECKED		DATE	19-Feb-09


DRG. No. Aspen-PD-End

REV. A


SCALE: 1:100

Planning Layout (End)


Aspen House Type
2 Bed 3 Person 64m2 (688sqft)

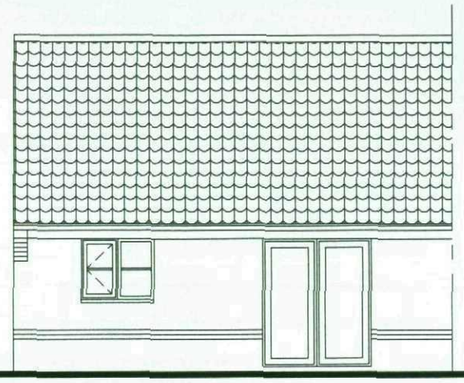


Rear Elevation

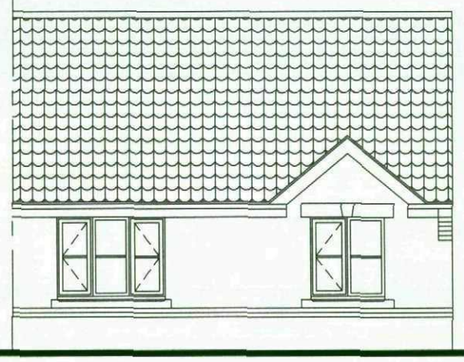

Front Elevation

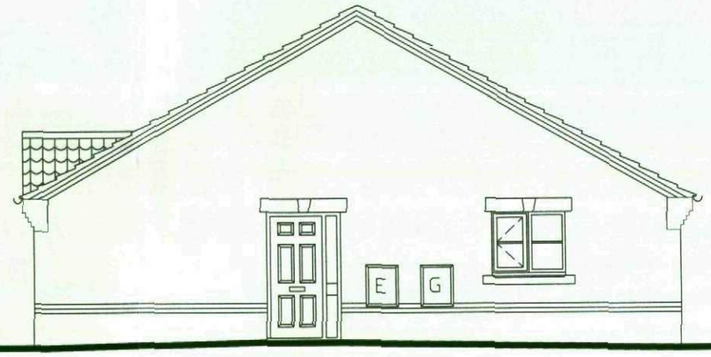

Side Elevation

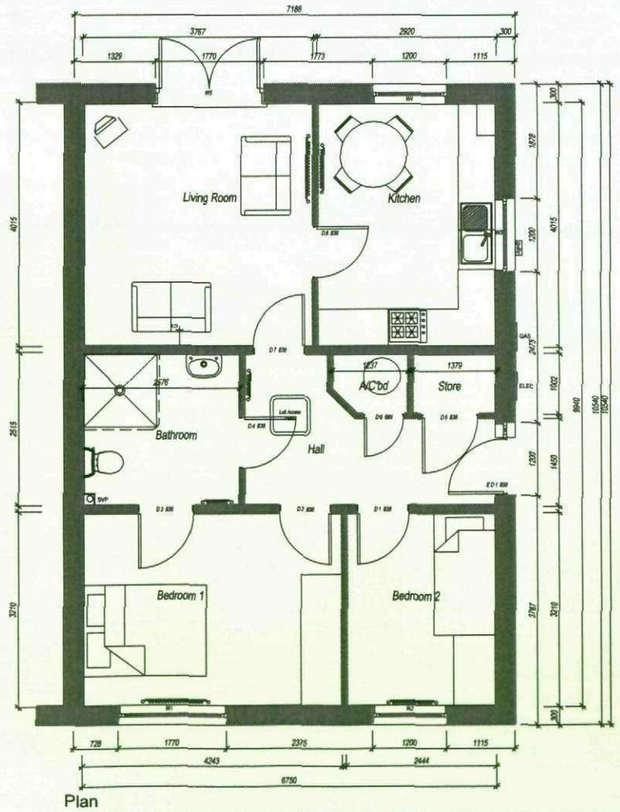

Plan

0 1M 2.5M 5.0M 10M

DATE	REVISIONS	BY
26-05-09	A:Area of dwelling amended after consultation with Housing Association.	AJH

Gladedale (South Yorkshire) Ltd.
First Floor
ICON
First Point
Balby Carr Bank
Doncaster
DN4 5JQ

Gladedale

DRAWN	CHECKED	DATE
A.J.E		13-May-09

DRG. No. Alder-PD-Semi

REV. A

SCALE: 1:100

Planning Layout (Semi)

Alder House Type
2 Bed 3 Person 67.4m2 (726sqft)