Plan referred to

Sprin[illegible] School, Penistone
Certi[illegible] Plan

PENISTONE SPRINGVALE
SCHOOL
The Works Phase One

SLP/SV/W/1 - 21-3-05
SITE PLANS

Sub Sta

Works

Hopper

Conveyor

Works

Works

Tank

Retaining Wall

Palisade

CP & CL

13-2-06
to
19-2-07

Club

Penistone Springvale
Primary School

TCB

203.3m

El Sub Sta

24-10-05
to
13-2-06

B 6462

Steps

School

04-4-06
to
03-7-06

Spring Vale

203.7m

Garage

N

PLAN NO SH2213C

BARNSLEY METROPOLITAN BOROUGH COUNCIL
PROPERTY AND PROCUREMENT
SPRINGFIELD HOUSE, SPRINGFIELD STREET, BARNSLEY, S70 6HH
Tel: (01226) 774601 Fax: (01226) 774629
E-Mail: estates@barnsley.gov.uk
www.barnsley.gov.uk

The material contained in this plot has been based upon an Ordnance Survey Map with the permission of the Controller of Her Majesty's Stationery Office. © Crown Copyright.
Unauthorised reproduction infringes Crown copyright and may lead to prosecution or civil proceedings.
Ordnance Survey Licence No. 100022264

Area edged red : 1.33 hectares or thereabouts
or 3.29 acres or thereabouts

Scale 1:1250
Date 07/03/05

Plan

PENISTONE SPRINGVALE SCHOOL
The Works Phase Two (a)

SLP/SV/W/2 - 21-3-05

SITE PLANS


l to

Sprinc

Certif

chool, Penistone

Plan

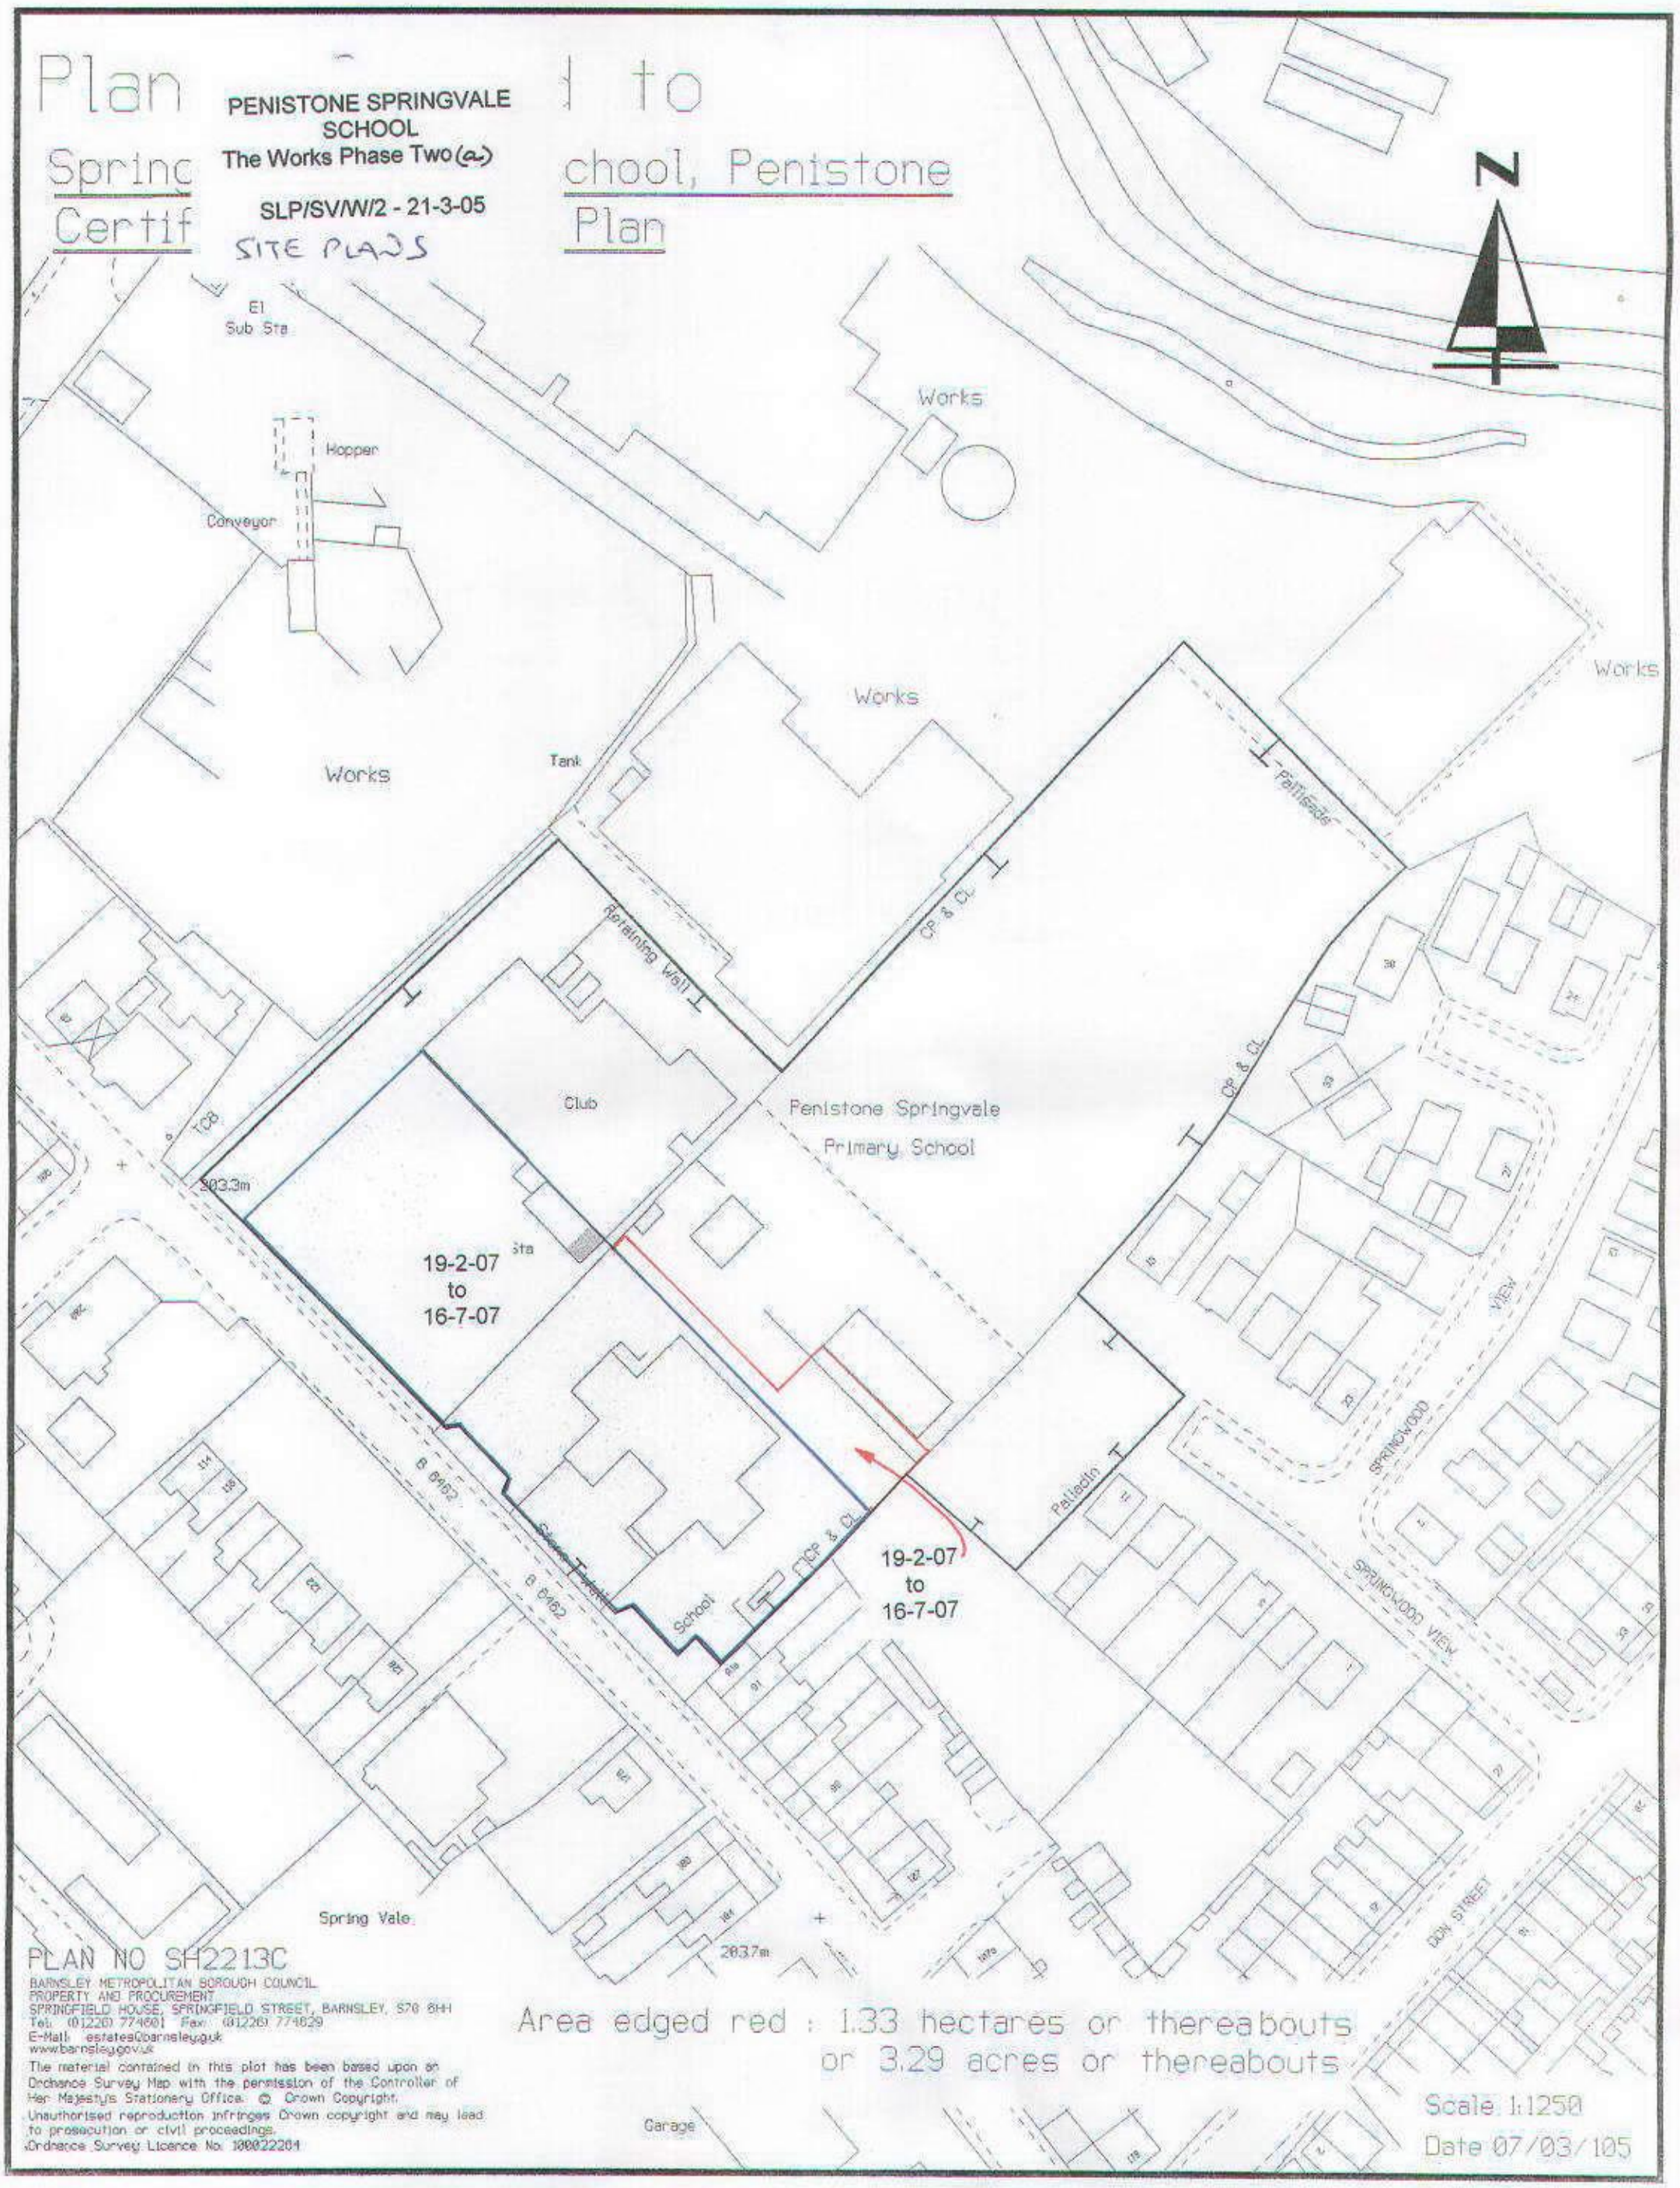

PLAN NO SH2213C

BARNSLEY METROPOLITAN BOROUGH COUNCIL
PROPERTY AND PROCUREMENT
SPRINGFIELD HOUSE, SPRINGFIELD STREET, BARNSLEY, S70 6HH
Tel: (01226) 774601 Fax: (01226) 774629
E-Mail: estates@barnsley.gov.uk
www.barnsley.gov.uk

The material contained in this plot has been based upon an Ordnance Survey Map with the permission of the Controller of Her Majesty's Stationery Office. © Crown Copyright. Unauthorised reproduction infringes Crown copyright and may lead to prosecution or civil proceedings. Ordnance Survey Licence No. 100022264

Area edged red : 1.33 hectares or thereabouts
or 3.29 acres or thereabouts

Scale 1:1250


Date 07/03/105

Plan to Spring Certif chool, Penistone Plan

PENISTONE SPRINGVALE SCHOOL

The Works Phase [redacted]
Two (b)
SLP/SV/W/3 – 21-3-05

SITE PLANS

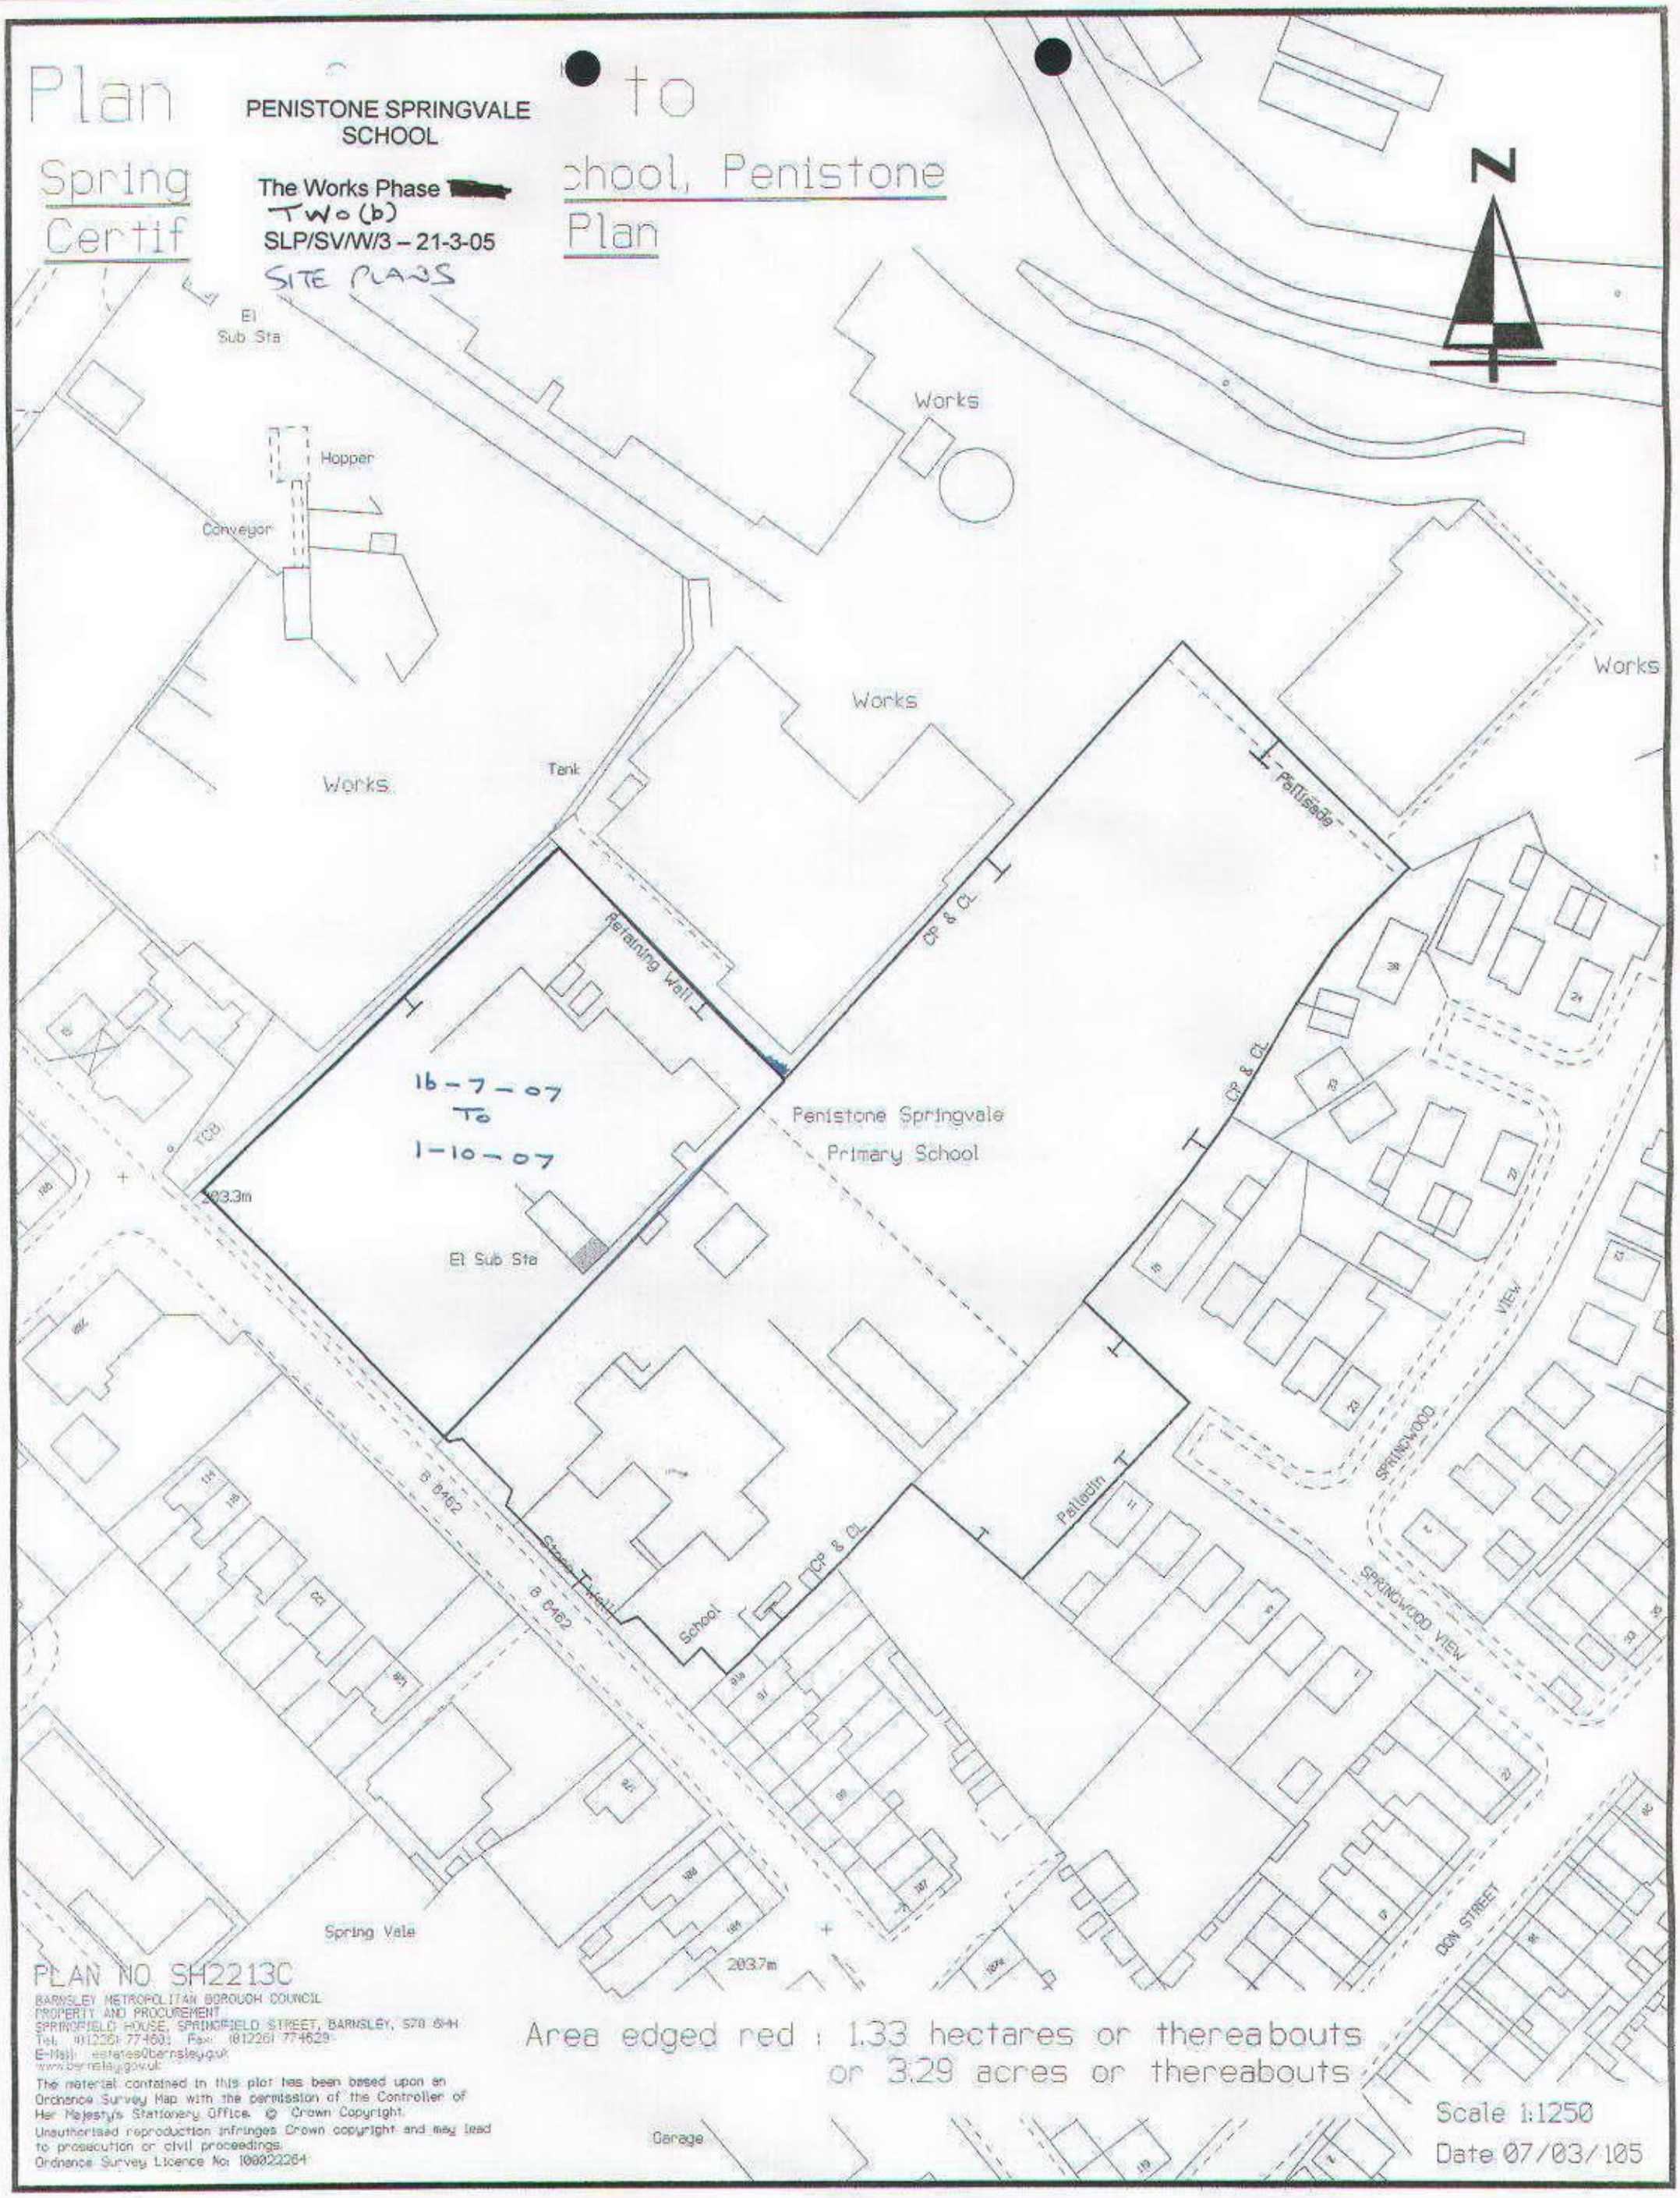

PLAN NO SH22130

BARNSLEY METROPOLITAN BOROUGH COUNCIL
PROPERTY AND PROCUREMENT
SPRINGFIELD HOUSE, SPRINGFIELD STREET, BARNSLEY, S70 6HH
Tel: (01226) 774603 Fax: (01226) 774629
E-Mail: estates@barnsley.gov.uk
www.barnsley.gov.uk

The material contained in this plan has been based upon an Ordnance Survey Map with the permission of the Controller of Her Majesty's Stationery Office. © Crown Copyright. Unauthorised reproduction infringes Crown copyright and may lead to prosecution or civil proceedings.
Ordnance Survey Licence No: 100022264

Area edged red : 1.33 hectares or thereabouts
or 3.29 acres or thereabouts

Scale 1:1250

Date 07/03/105