

©
No dimensions are to be scaled from this drawing.
All dimensions and sizes to be verified on site

To be read in Conjunction with Drawing P/01

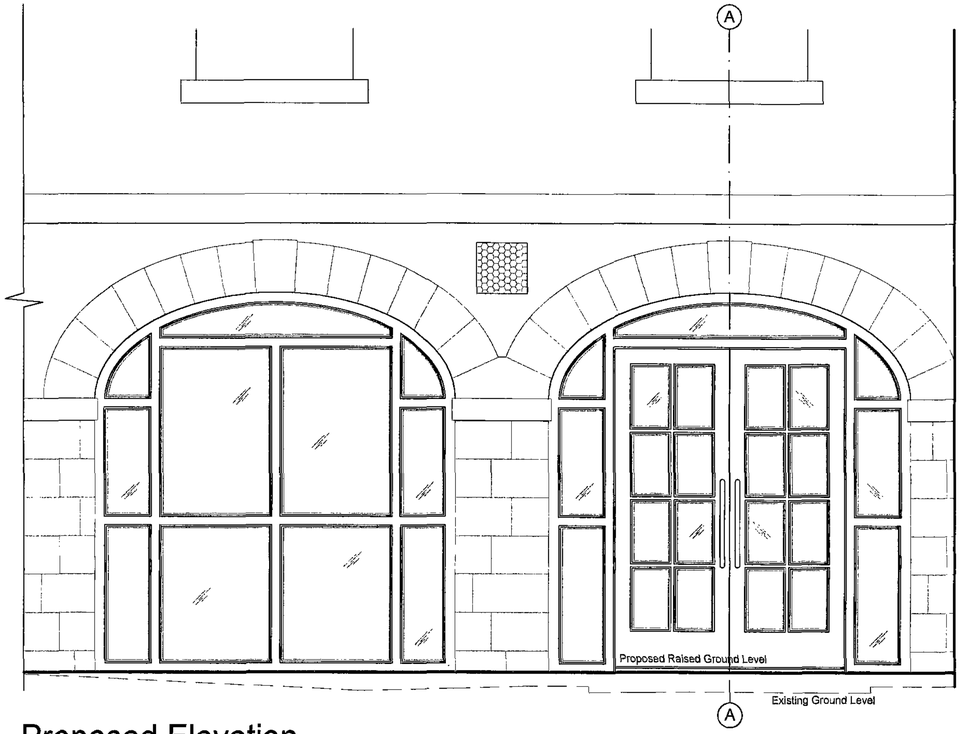

Proposed Elevation

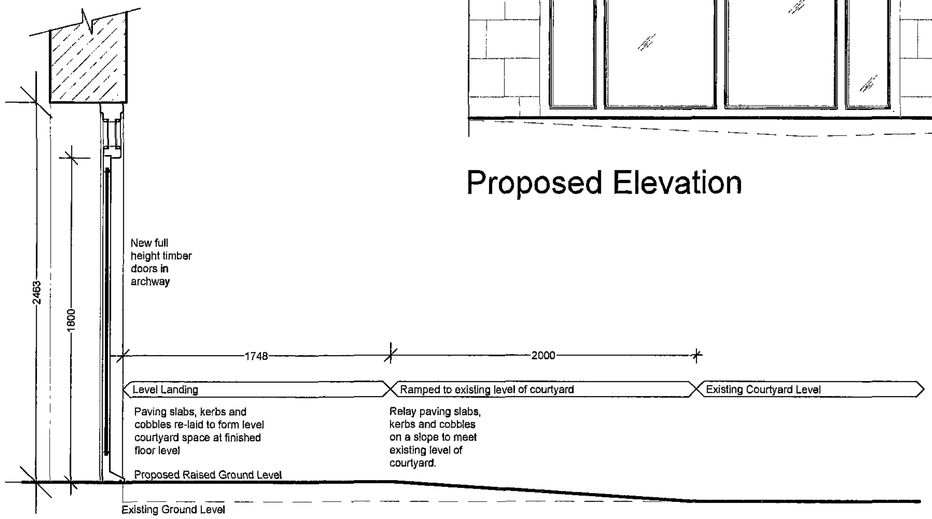

Proposed Section A-A

no.	date	revision details	by

Elden Minns & Co. Ltd.
Chartered Architects, Surveyors
453 Glossop Road, Sheffield S10 2PT
tel: 0114 2662458 / fax: 01142662459
email: eldenminns@aol.com

client
Wortley Hall Ltd.


job title
Alterations to The Club Premises At Wortley Hall, Wortley, Sheffield S35 7DB.

drawing title
Bar/Lounge Archway Windows
Elevation Section A-A as Proposed


scale	drawn by	date
1:20 @ A2	TJC	Dec 08

job no.	drawing no.	revision no.
21.08/09	P/02	


©
No dimensions are to be scaled from this drawing.
All dimensions and sizes to be verified on site

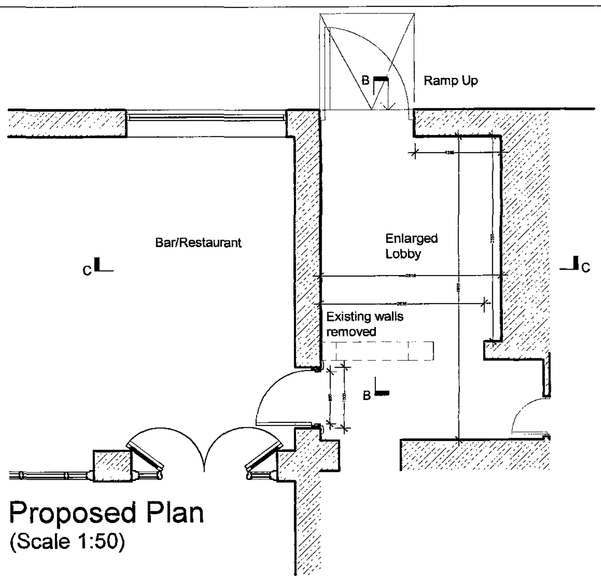

Proposed Plan
(Scale 1:50)

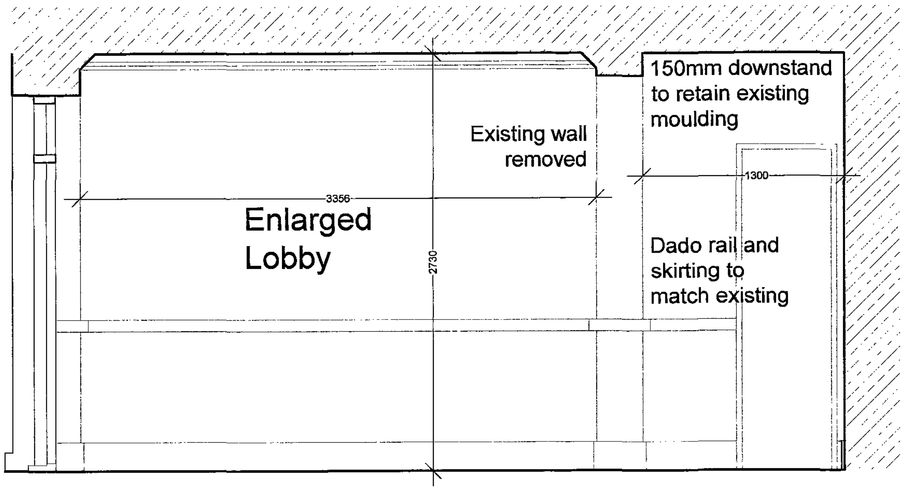

Proposed Section B-B (Scale 1:20)

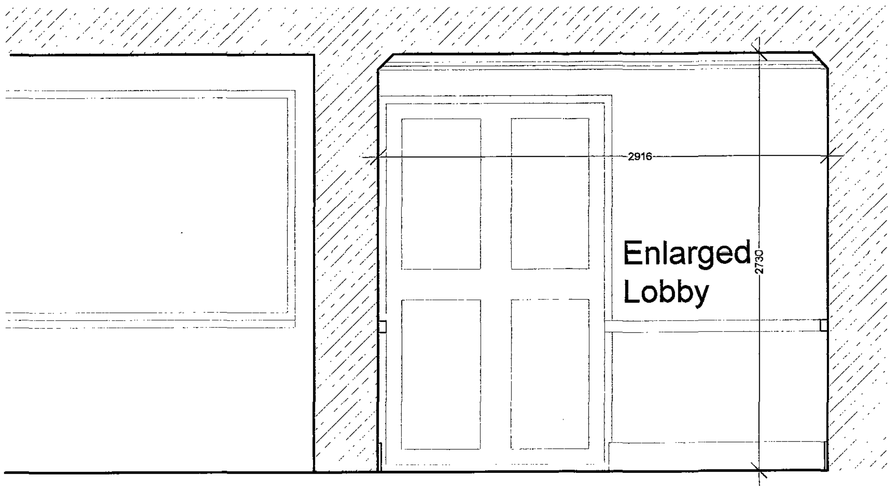

Proposed Section C-C (Scale 1:20)

no.	date	revision details	by

Elden Minns & Co. Ltd.
Chartered Architects, Surveyors
453 Glossop Road, Sheffield S10 2PT
tel: 0114 2662458 / fax: 01142662459
email: eldenminns@aol.com

client
Wortley Hall Ltd.


job title
Alterations to The Club Premises At
Wortley Hall, Wortley, Sheffield S35 7DB.

drawing title
Bar and Reception Lobby
Plan and Sections B-B & C-C as Proposed


scale	drawn by	date
Varied @ A2	TJC	Dec 08

job no.	drawing no.	revision no.
21.08/09	P/03	


©
No dimensions are to be scaled from this drawing.
All dimensions and sizes to be verified on site

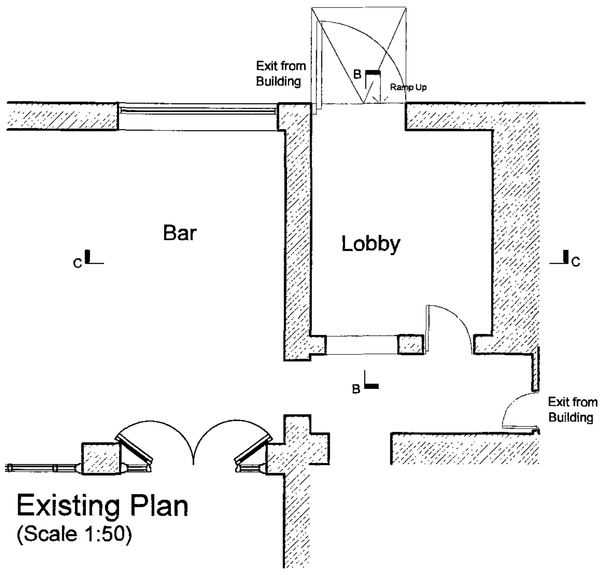

Existing Plan
(Scale 1:50)

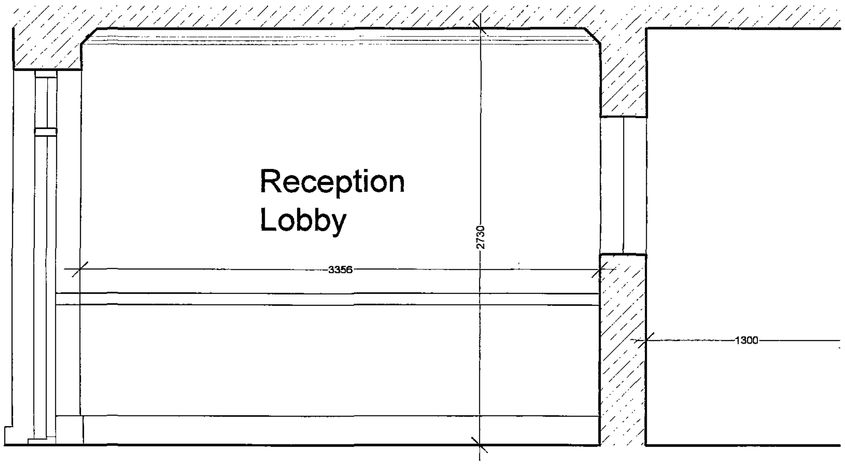

Existing Section B-B (Scale 1:20)

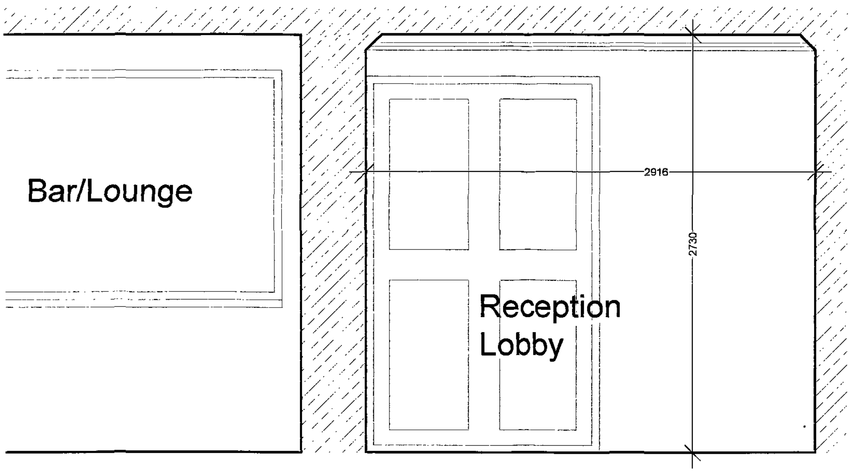

Existing Section C-C (Scale 1:20)

no.	date	revision details	by

Elden Minns & Co. Ltd.
Chartered Architects, Surveyors
453 Glossop Road, Sheffield S10 2PT
tel: 0114 2662459 / fax: 0114 2662459
email: eldenminns@aol.com

client
Wortley Hall Ltd.


job title
Alterations to The Club Premises At
Wortley Hall, Wortley, Sheffield S35 7DB.

drawing title
Bar and Reception Lobby
Plan and Sections B-B & C-C as Existing


scale	drawn by	date
Varied @ A2	TJC	Dec 08

job no.	drawing no.	revision no.
21.08/09	E/04	


©
No dimensions are to be scaled from this drawing.
All dimensions and sizes to be verified on site

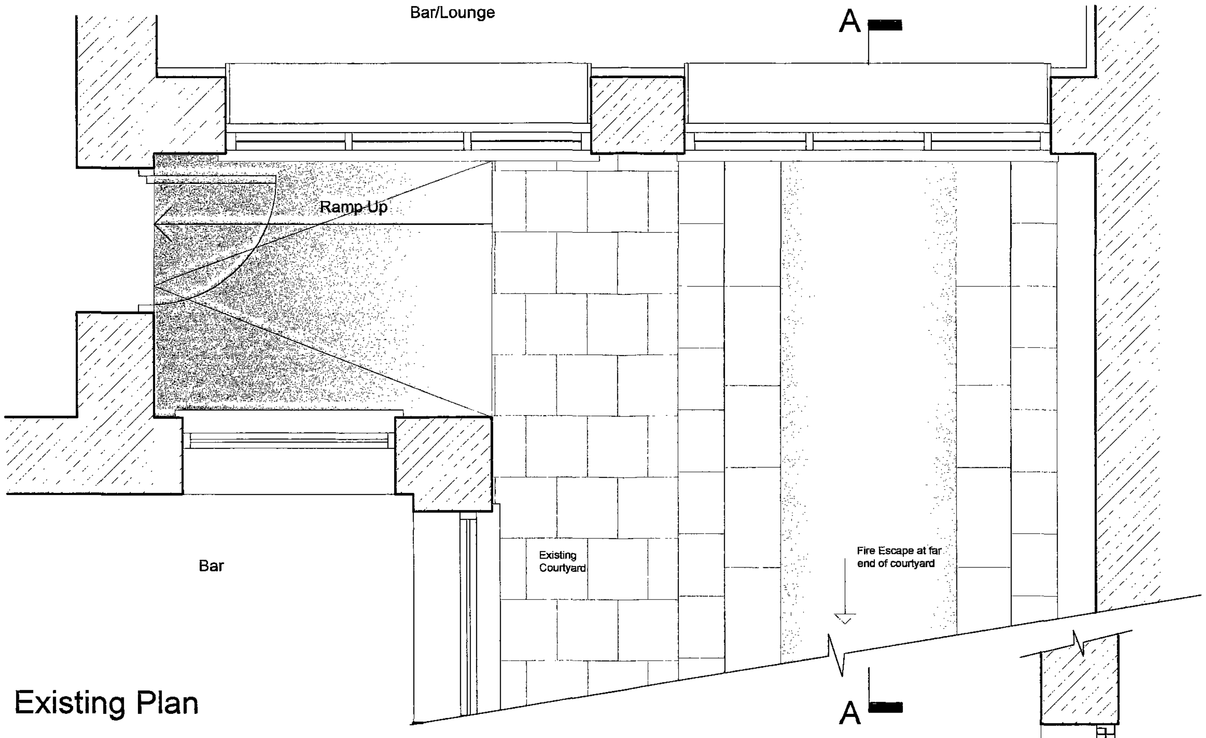

Existing Plan

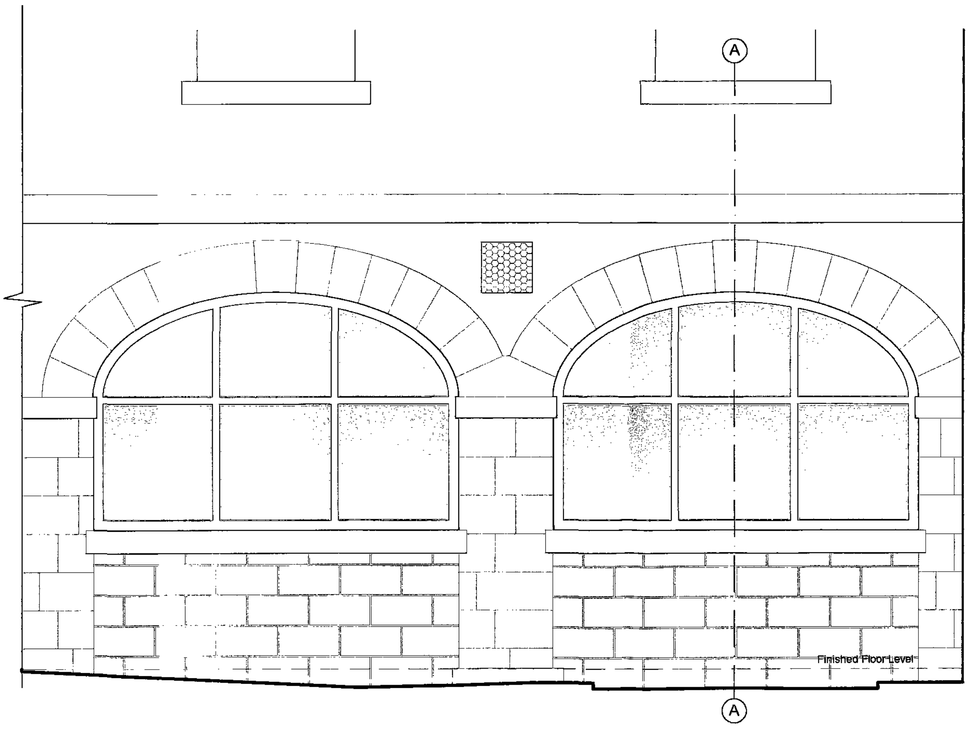

Existing Elevation

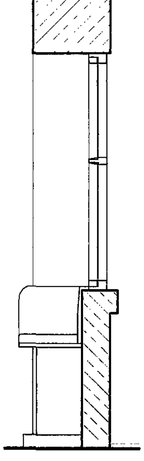

Existing
Section A-A

no.	date	revision details	by

Elden Minns & Co. Ltd.
Chartered Architects, Surveyors
453 Glossop Road, Sheffield S10 2PT
tel: 0114 2662458 / fax: 01142662459
email: eldenminns@aol.com


client
Wortley Hall Ltd.

job title
Alterations to The Club Premises At
Wortley Hall, Wortley, Sheffield S35 7DB.


drawing title
Bar/Lounge Archway Windows
Plan and Elevation as Existing

scale	drawn by	date
1:20 @ A2	TJC	Dec 08

job no.	drawing no.	revision no.
21.08/09	E/03	

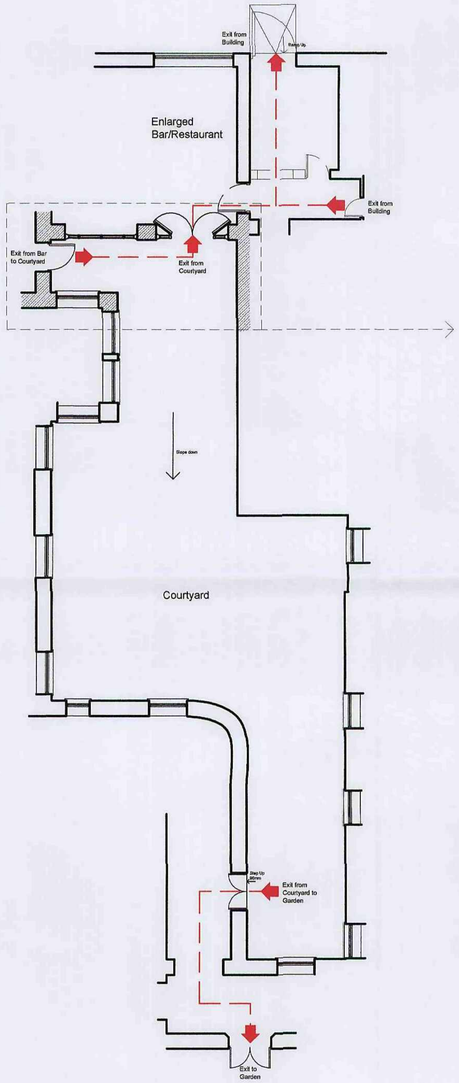

Fire Escape Plan (Scale 1:100)

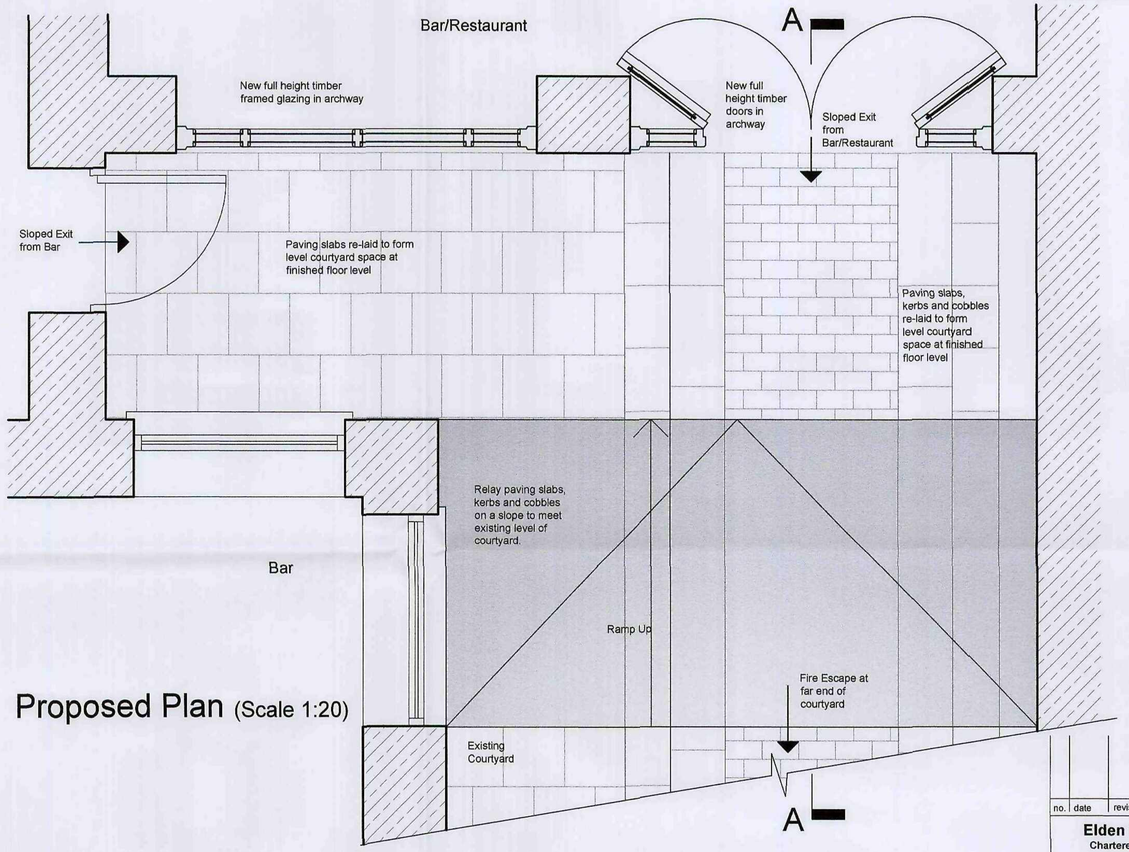

Proposed Plan (Scale 1:20)

©
No dimensions are to be scaled from this drawing.
All dimensions and sizes to be verified on site

To be read in Conjunction with Drawing P/02

17 AUG 2009

no.	date	revision details	by

Elden Minns & Co. Ltd.
Chartered Architects, Surveyors
453 Glossop Road, Sheffield S10 2PT
tel: 0114 2662458 / fax: 01142662459
email: eldenminns@aol.com

client
Wortley Hall Ltd.


job title
Alterations to The Club Premises At Wortley Hall, Wortley, Sheffield S35 7DB.

drawing title
Bar/Lounge Archway Windows
Plan and Fire Escape as Proposed

scale	drawn by	date
Varied @ A2	TJC	Dec 08

job no.	drawing no.	revision no.
21.08/09	P/01	

©
No dimensions are to be scaled from this drawing
All dimensions and sizes to be verified on site.

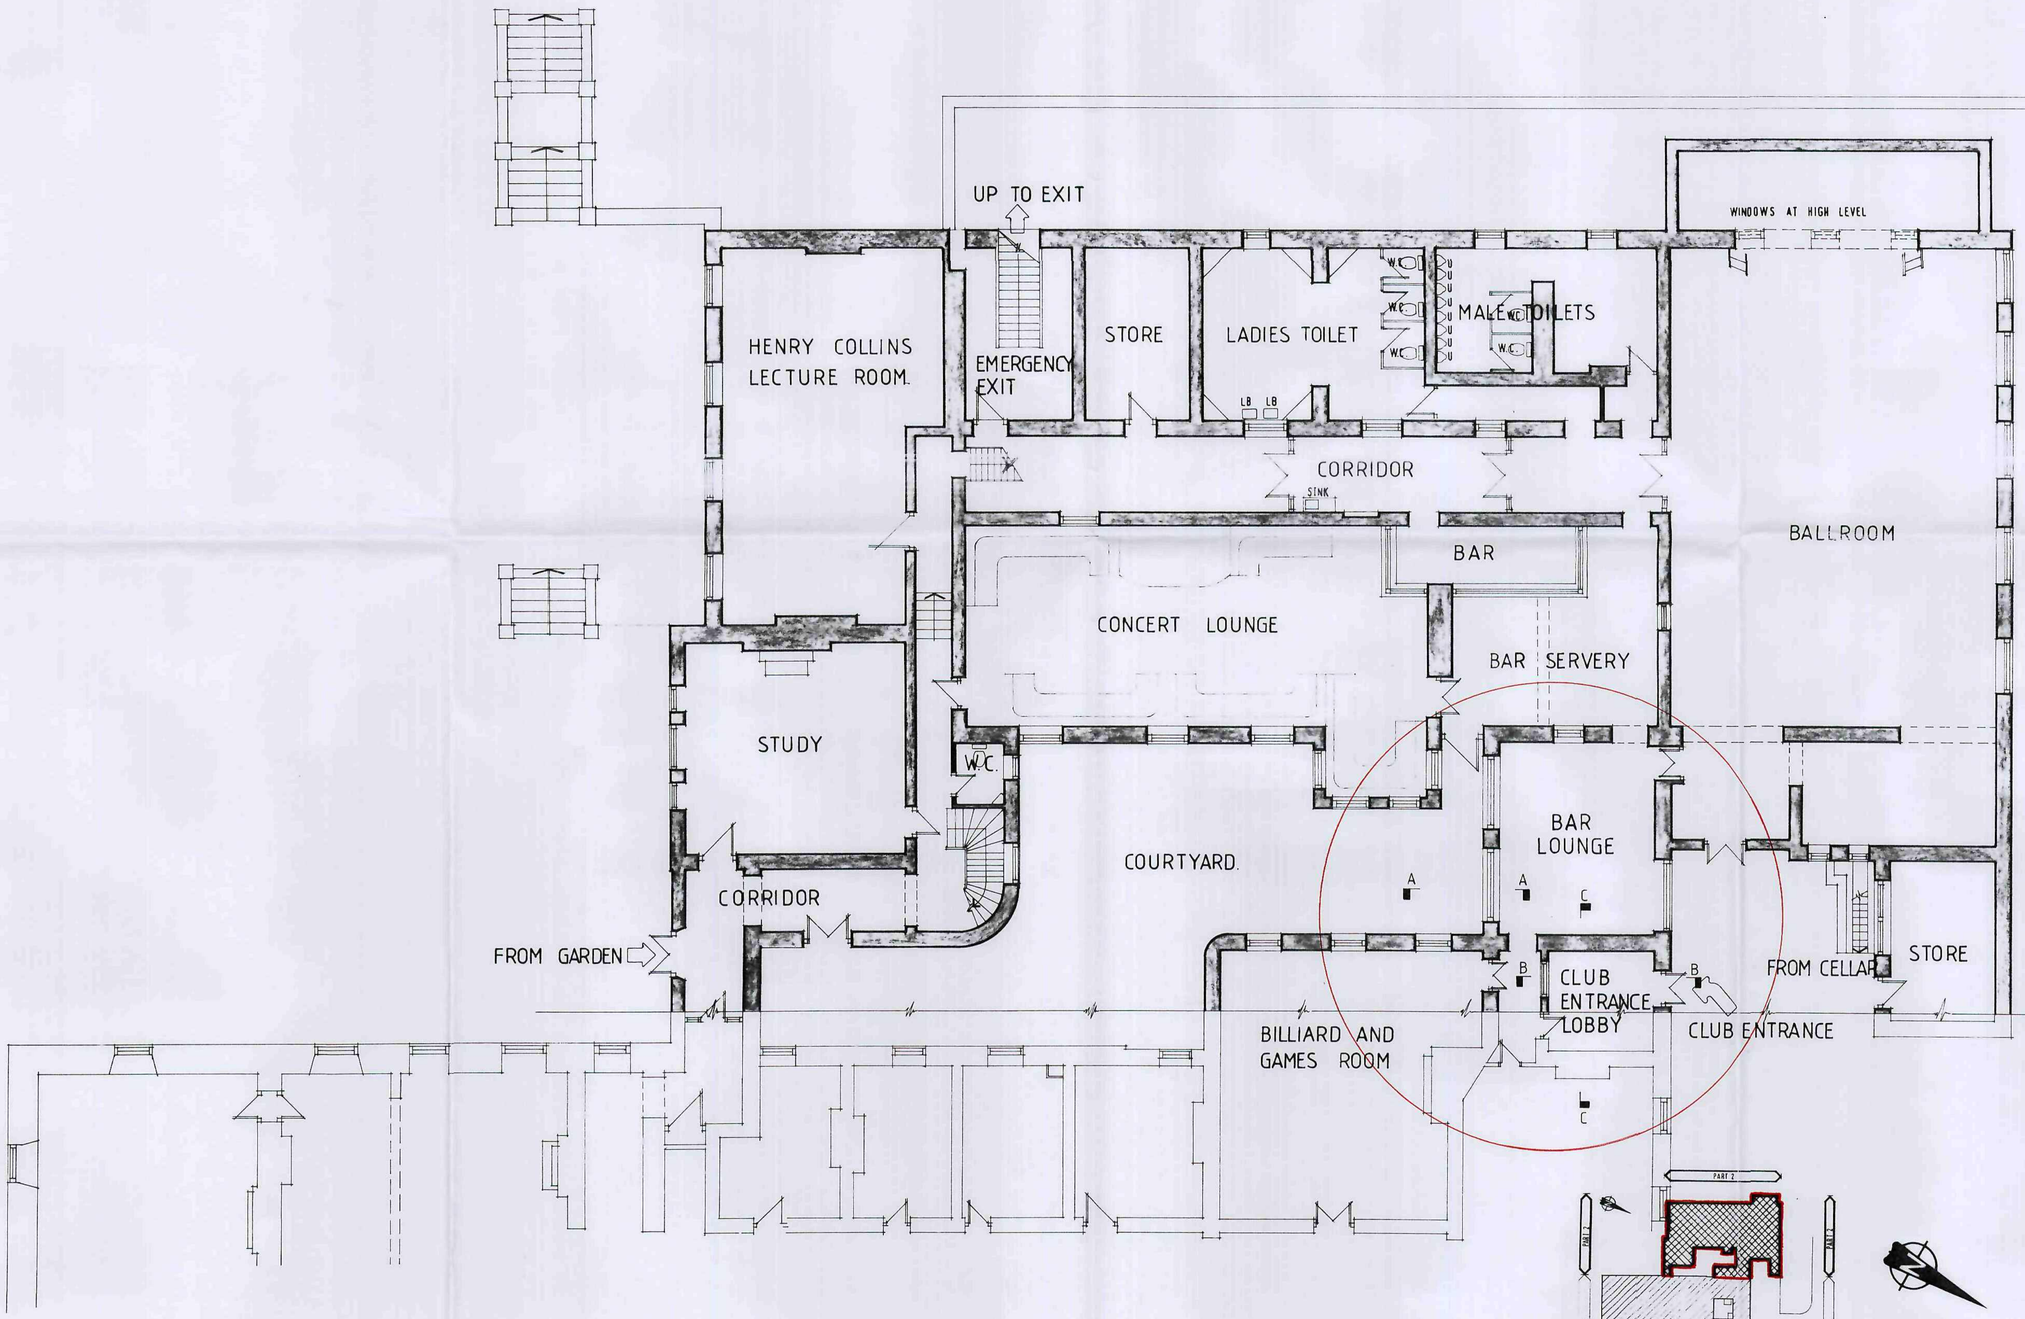

Barnsley Metropolitan Borough Council
17 AUG 2009
Corporate Mail Room

no.	date	revision & issue (⟶)

ELDEN MINNS & CO LTD
Chartered Architects

client
WORTLEY HALL LTD.

job title
ALTERATIONS TO THE CLUB PREMISES AT WORTLEY HALL, WORTLEY, SHEFFIELD S35 7DB

drawing title
GROUND FLOOR PLAN (PART 2)
AS EXISTING

scale	drawn by	date
1:100	M W	NOV 91

job no.	drawing no.	revision no.
21.08/09	E/02	
	sheet of	