




EXISTING FRONT ELEVATION
SCALE 1:100

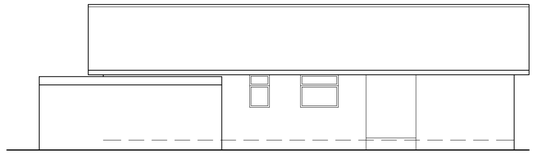


EXISTING SIDE ELEVATION
SCALE 1:100

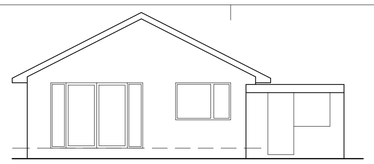


EXISTING REAR ELEVATION
SCALE 1:100

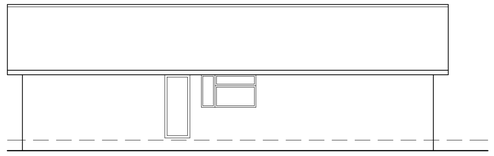


EXISTING SIDE ELEVATION
SCALE 1:100

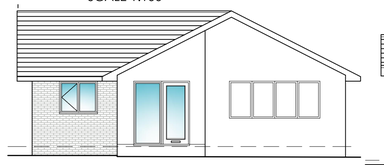


PROPOSED FRONT ELEVATION
SCALE 1:100

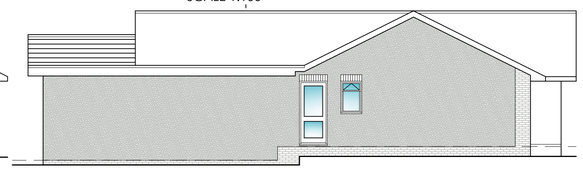


PROPOSED SIDE ELEVATION
SCALE 1:100

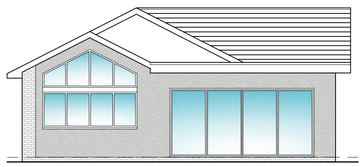


PROPOSED REAR ELEVATION
SCALE 1:100

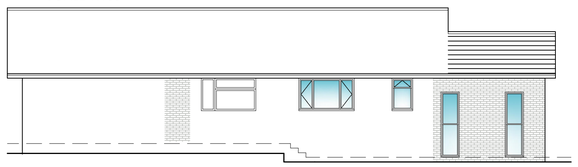


PROPOSED SIDE ELEVATION
SCALE 1:100

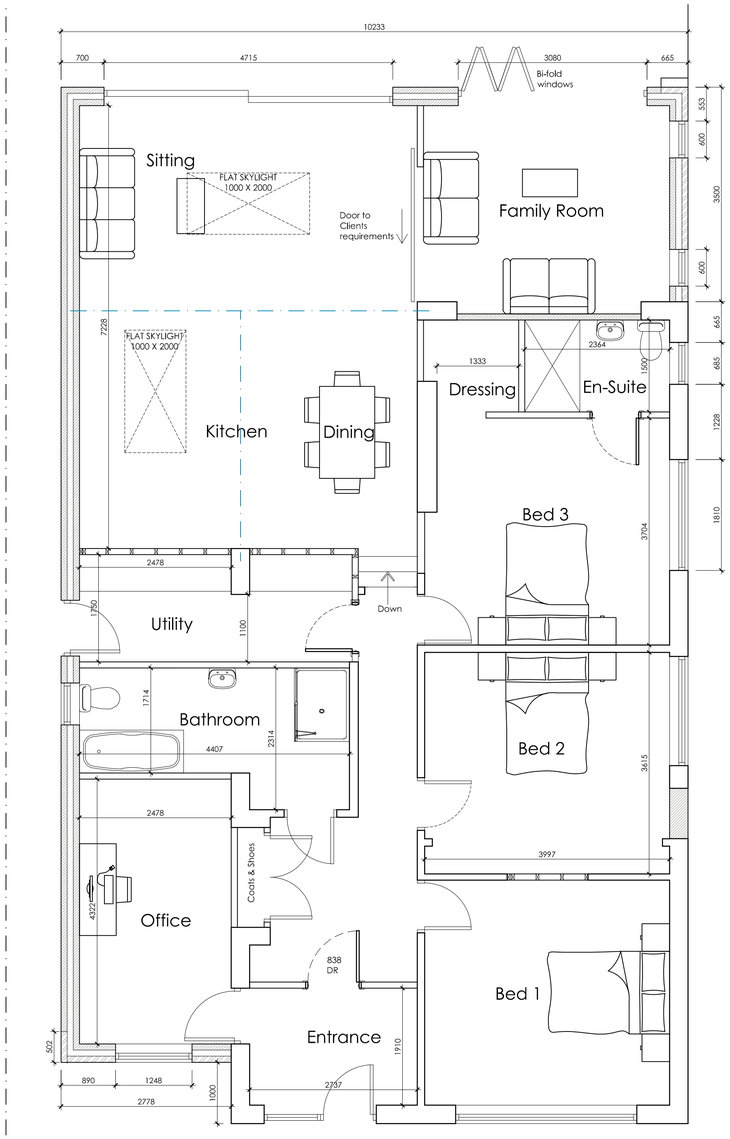


PROPOPOSED - SINGLE STOREY FLOOR PLAN
SCALE 1:50

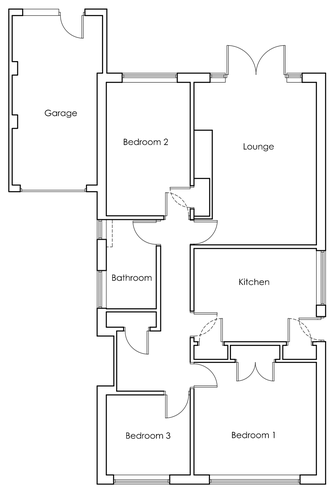

EXISTING FLOOR PLAN
SCALE 1:100

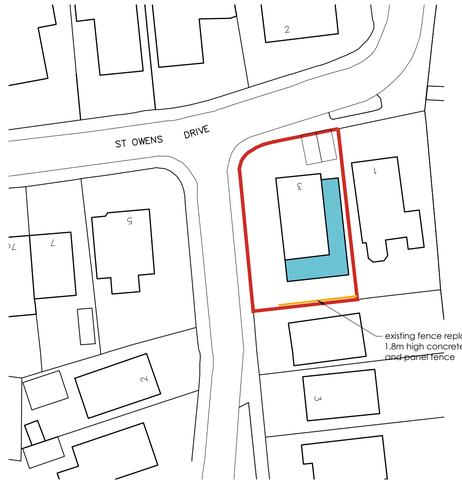

BLOCK PLAN
SCALE 1:500

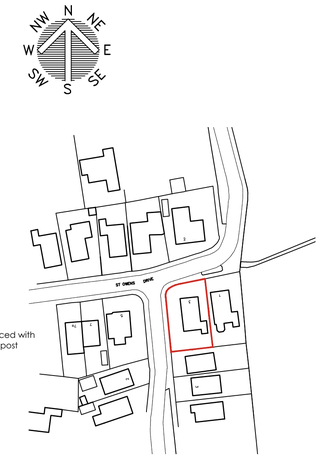

LOCATION PLAN
SCALE 1:1250

White Agus PARTNERSHIP
OFFICE ONE,
34 VICTORIA ROAD,
BARNSLEY,
S70 2BU
Phone: 01226 208482
Email: info@whiteaguspartnership.co.uk
Web: www.whiteaguspartnership.co.uk
ARCHITECTURAL SERVICES

Project.	Client.
PROPOSED EXTENSION AT 3 ST OWENS DRIVE BARNSLEY, S75 2LD	MR & MRS MARSH
Drawing Title. PROPOSED PLANS AND ELEVATIONS	Date. FEB 2022 / Scale. 1:50 & 1:100 @ A1
	Ref. 21–136 / Dwg. No. 02 / Rev. D

Date	Suffix	Description
12/07/2022	A	PARKING ADDED
20/07/2022	B	FENCE ADDED
13/02/2023	C	RENDER ADDED
17/02/2023	D	REVISED TO CLIENTS REQUIREMENTS