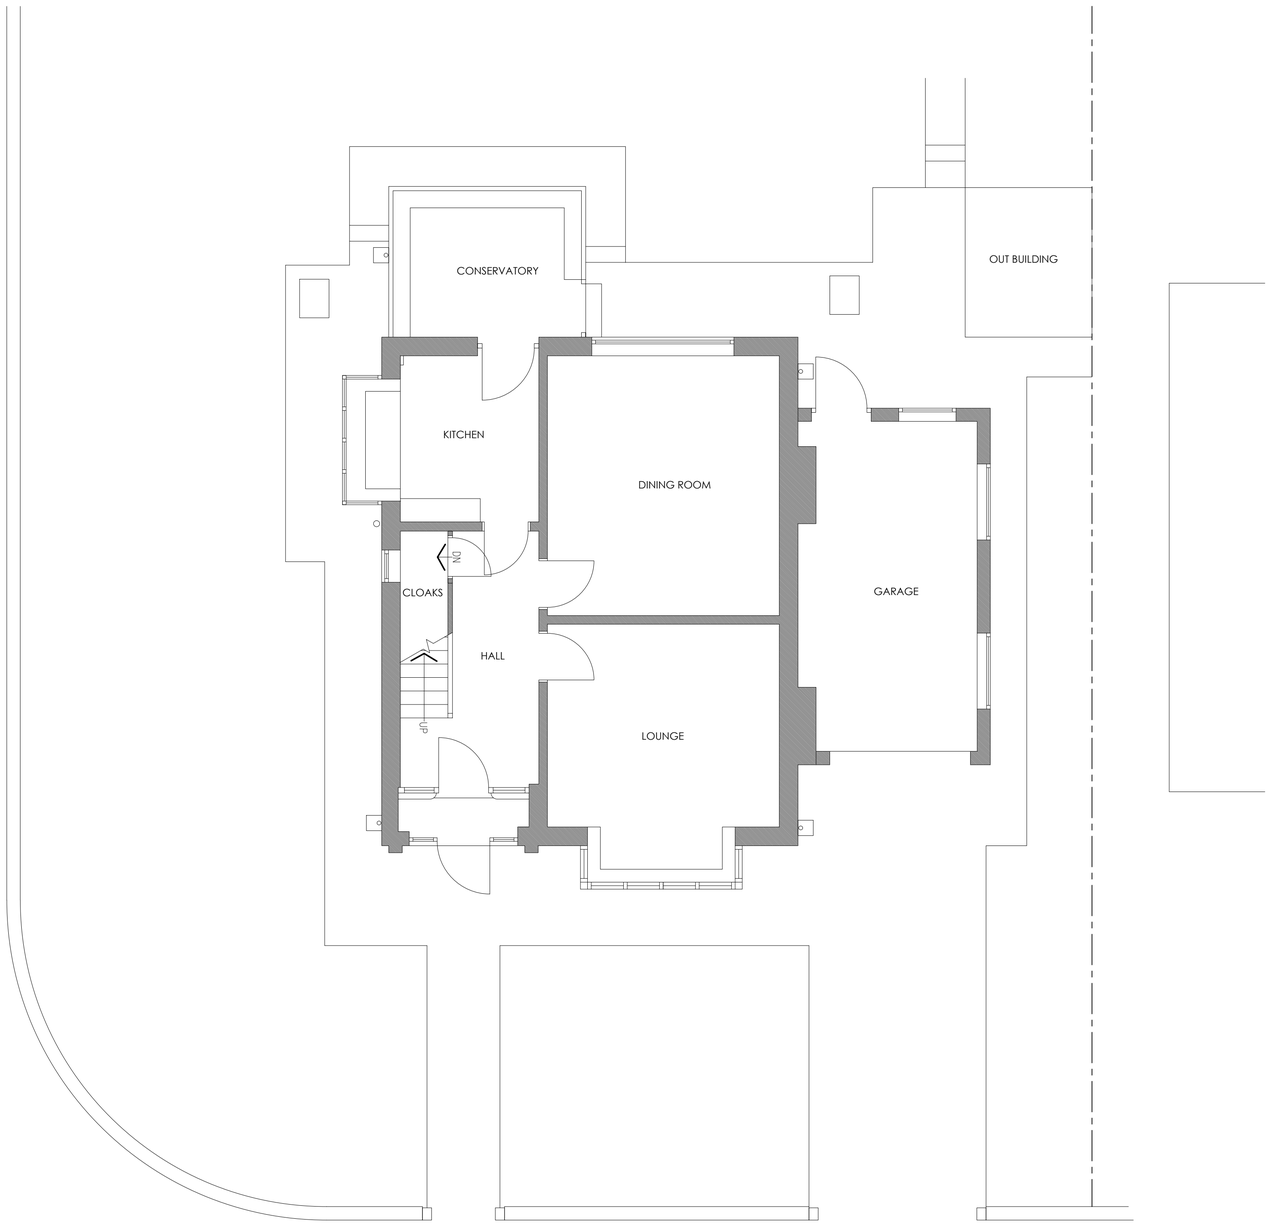



GROUND FLOOR PLAN

NOTES:
1. Do not scale this drawing to ascertain dimensions. In all cases figured dimensions to be followed. All dimensions to be checked on site before work commences.
2. All dimensions marked thus * shall be verified on site by contractor prior to ordering of materials and manufacture.
3. © This drawing is the copyright of Llana Design Services Limited and may not be reproduced in part or in whole without prior written permission.

PLANNING ISSUE

| Rev. | Date | Description | Drawn | Approved |
|---|---|---|---|---|
| A | 16.06.20 | PLANNING ISSUE. | GT | CT |

LLANA
Design Services Limited

LLANA DESIGN SERVICES LIMITED
16 HEYBECK LANE
DEWSBURY
WF12 7QY
Tel: +44 1924 440736

[redacted]

Client:
MR T CHEESBROUGH

Project:
TWO STOREY SIDE EXTENSION
1 DALESWOOD AVENUE, BARNSLEY, S70 6QF

Drawing:
GROUND FLOOR PLAN
AS EXISTING

[redacted]

| | |
|---|---|
| Scale: 1:50 @ A1 | Drawn by: GT |
| Date: 28.05.20 | Checked by: CT |
| Drawing no: L0093/10:01 | Revision: A |