


WORSBROUGH WELFARE CLUB

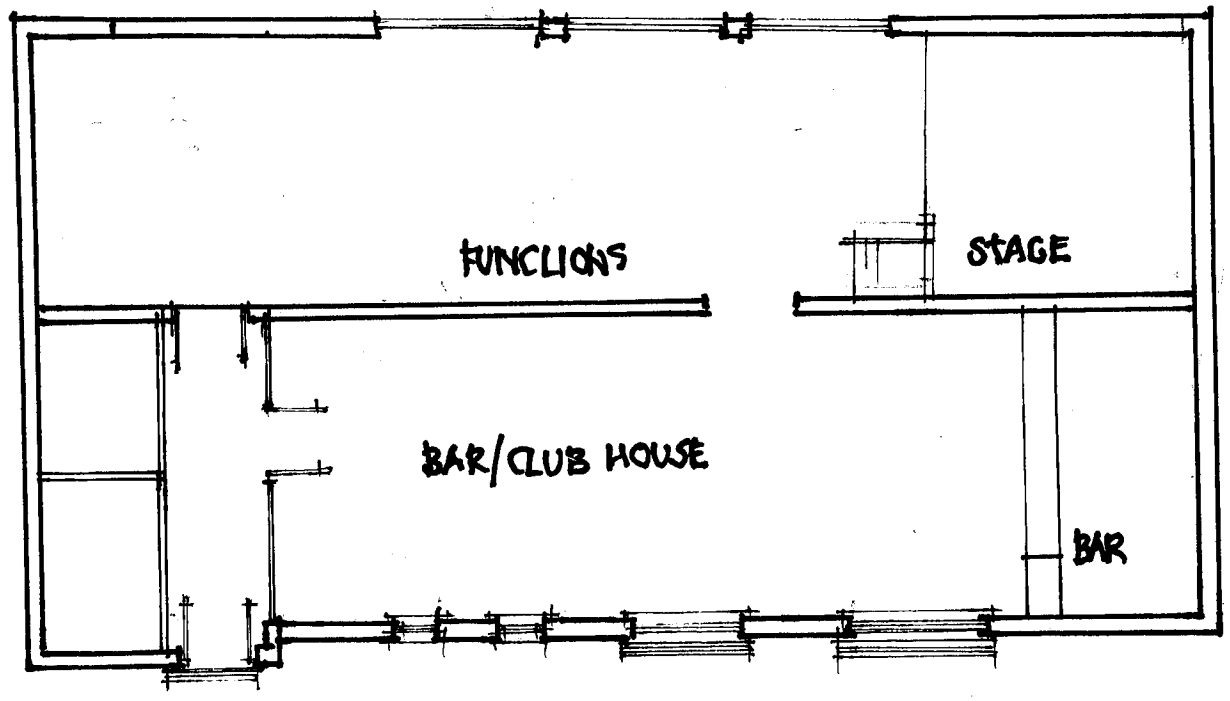


EXISTING LAYOUT

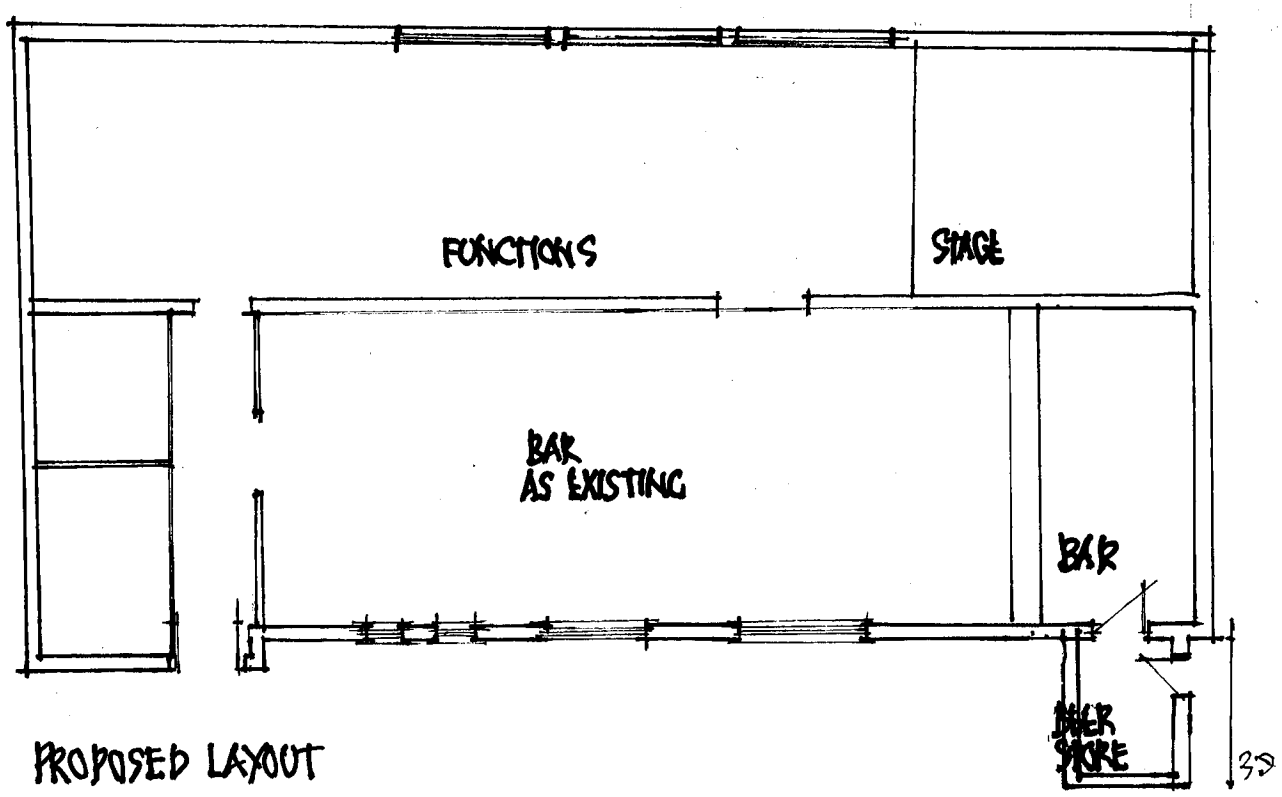


PROPOSED LAYOUT

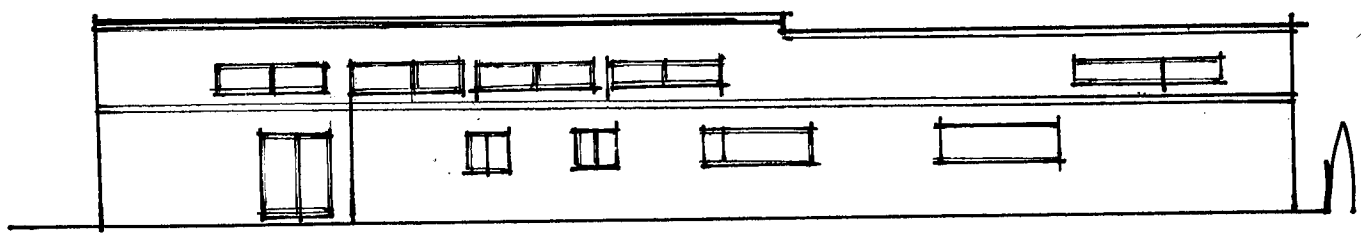

EXISTING FRONT ELEVATION

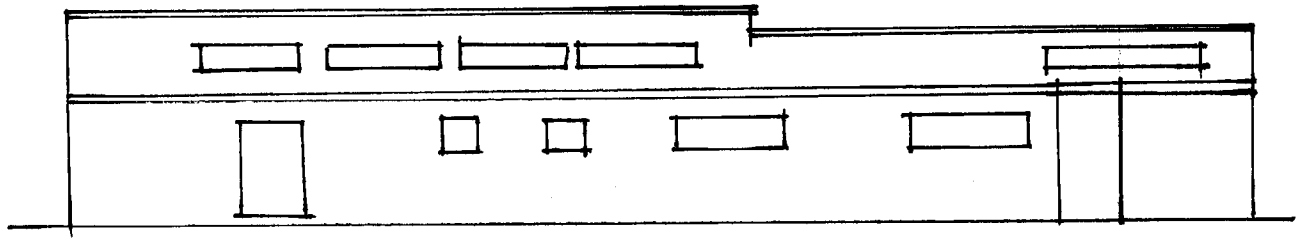

PROPOSED FRONT ELEVATION

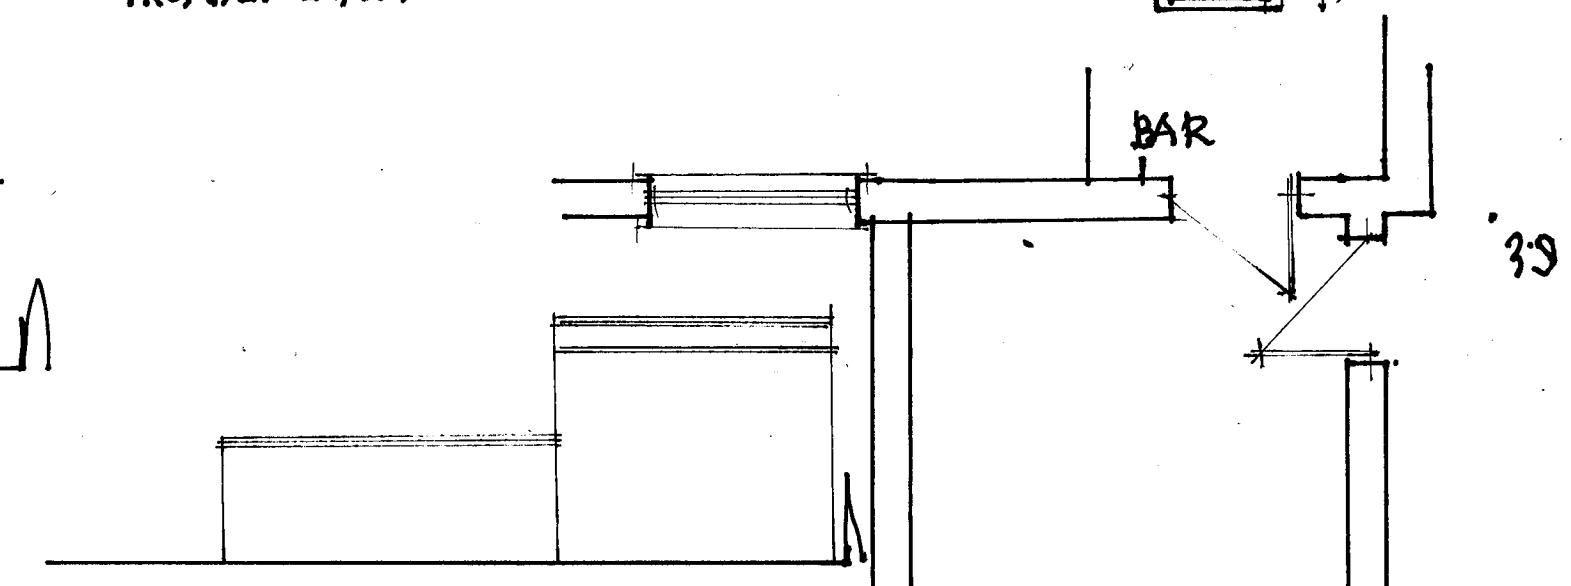

SIDE EXISTING

SIDE PROPOSED

SCALE 1:200 1:50