
PRINTS TO SCALE ON A4

PARK AVENUE

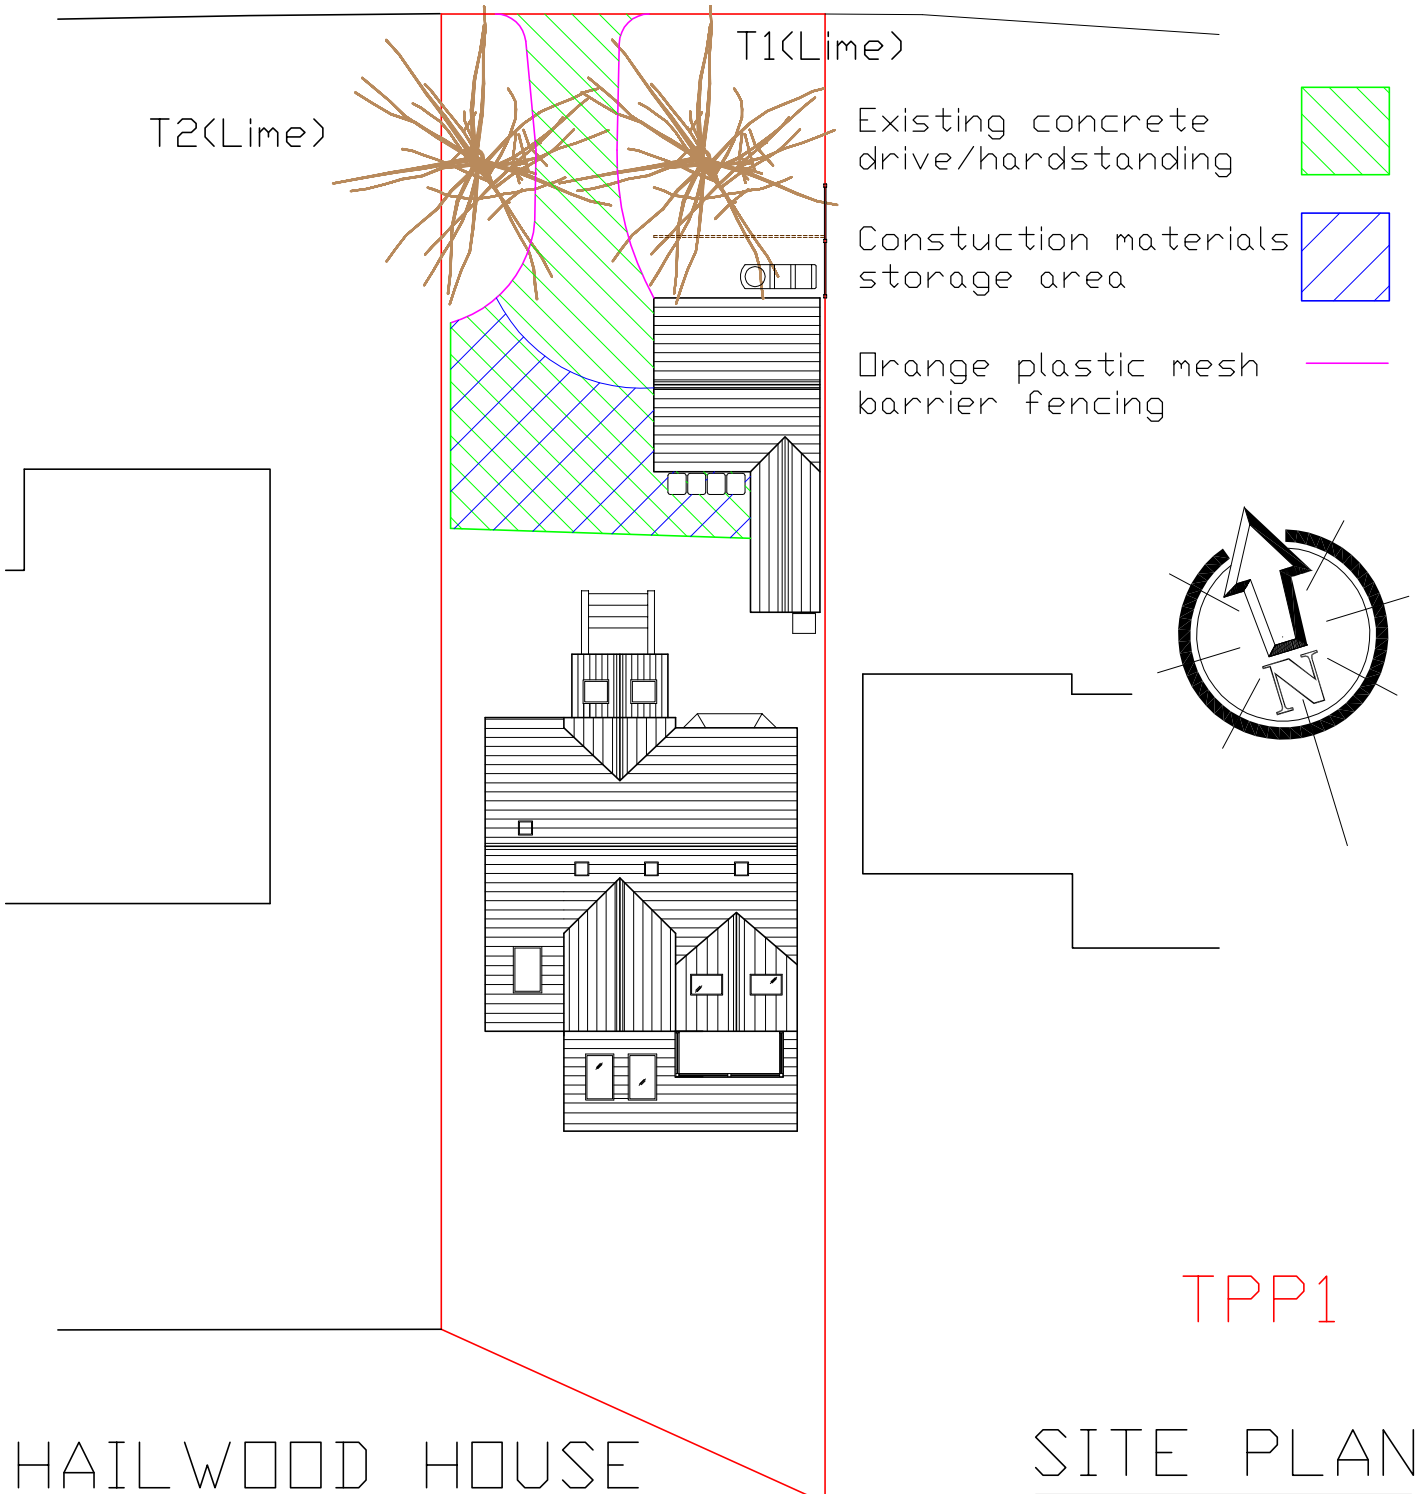

TPP1

HAILWOOD HOUSE
PARK AVENUE, WORTLEY, SHEFFIELD, S35 7DR

SITE PLAN

SCALE 1:250