
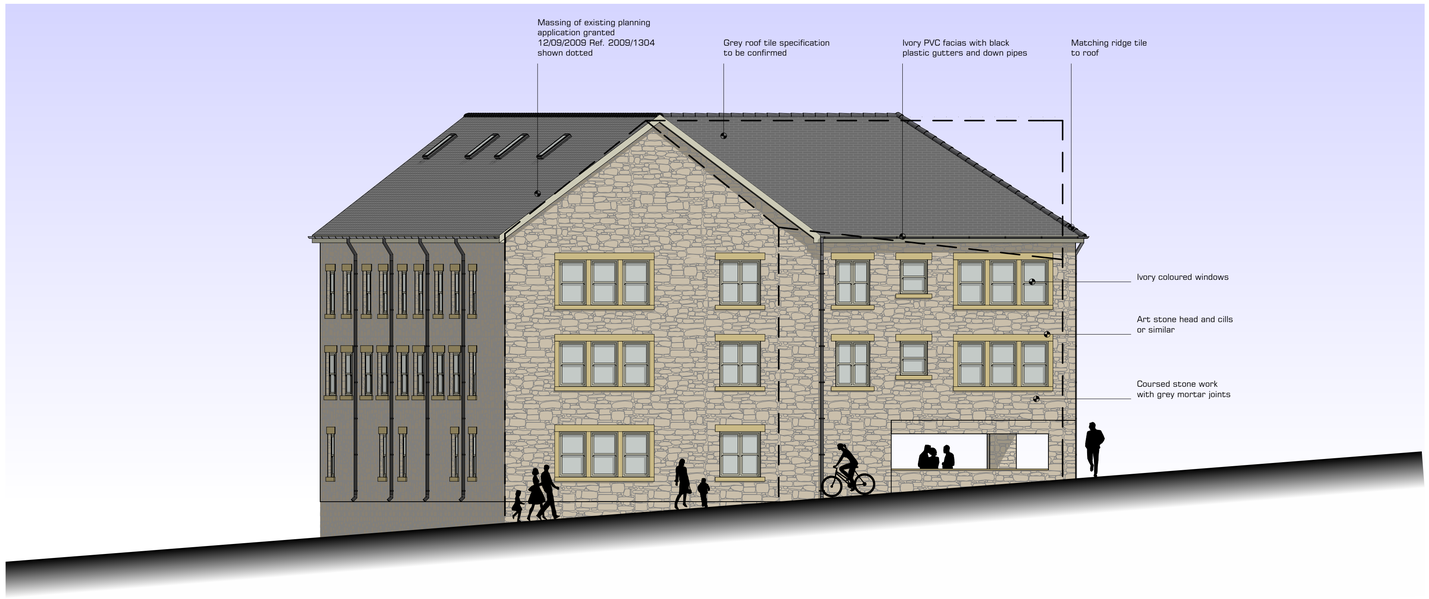



LEFT ELEVATION BLOCK A

North Elevation

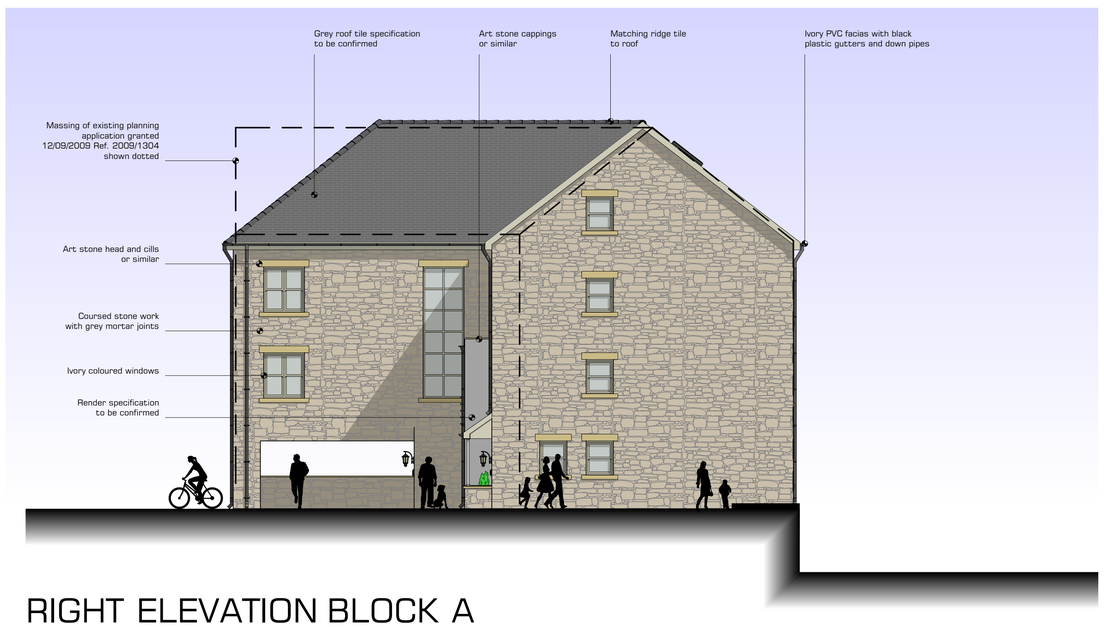

RIGHT ELEVATION BLOCK A

South Elevation

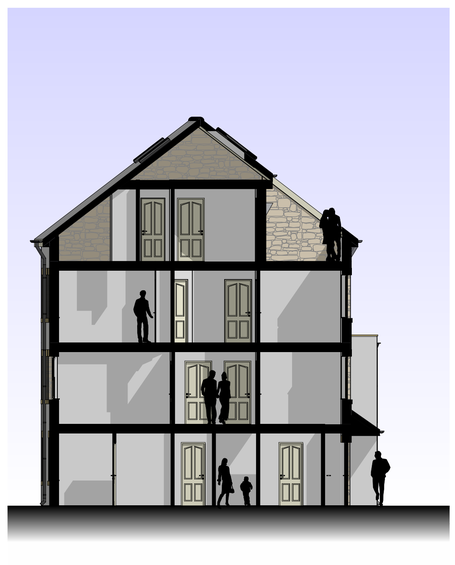

SECTION BLOCK A

Section A - A

SLA DESIGN
Cost Conscious Creativity

Architecture | Master Planning | Visualisation | Interior Design

The Link Building
24A St Andrew's Road
Sheffield
South Yorkshire
S11 9AL

Tel: (+44) 0114 2585603
Fax: (+44) 0114 2362918
E-mail: enquiries@SLAdesign.co.uk

www.SLAdesign.co.uk

SLA DESIGN:

- All rights reserved by SLA DESIGN
- No part of this publication may be reproduced, stored in any retrieval system or transmitted in any form or by any means without the prior permission of SLA DESIGN

Do not scale off drawing
All dimensions to be checked on site

Revision :

Date :

Client:

CIDON CONSTRUCTION

Project No:
10/064

Project Title:
The Former Saw Mill, The Green, Penistone, Barnsley, S36 6BG

Drawing No:
006

Drawing Title:
ELEVATIONS & SECTION - BLOCK A (SHEET 2 OF 2)

Revision:

Drawn by:
BSL

Approved By:

Date:
14.08.12

Scale:
1:100@A1

Drawing Status :
PLANNING