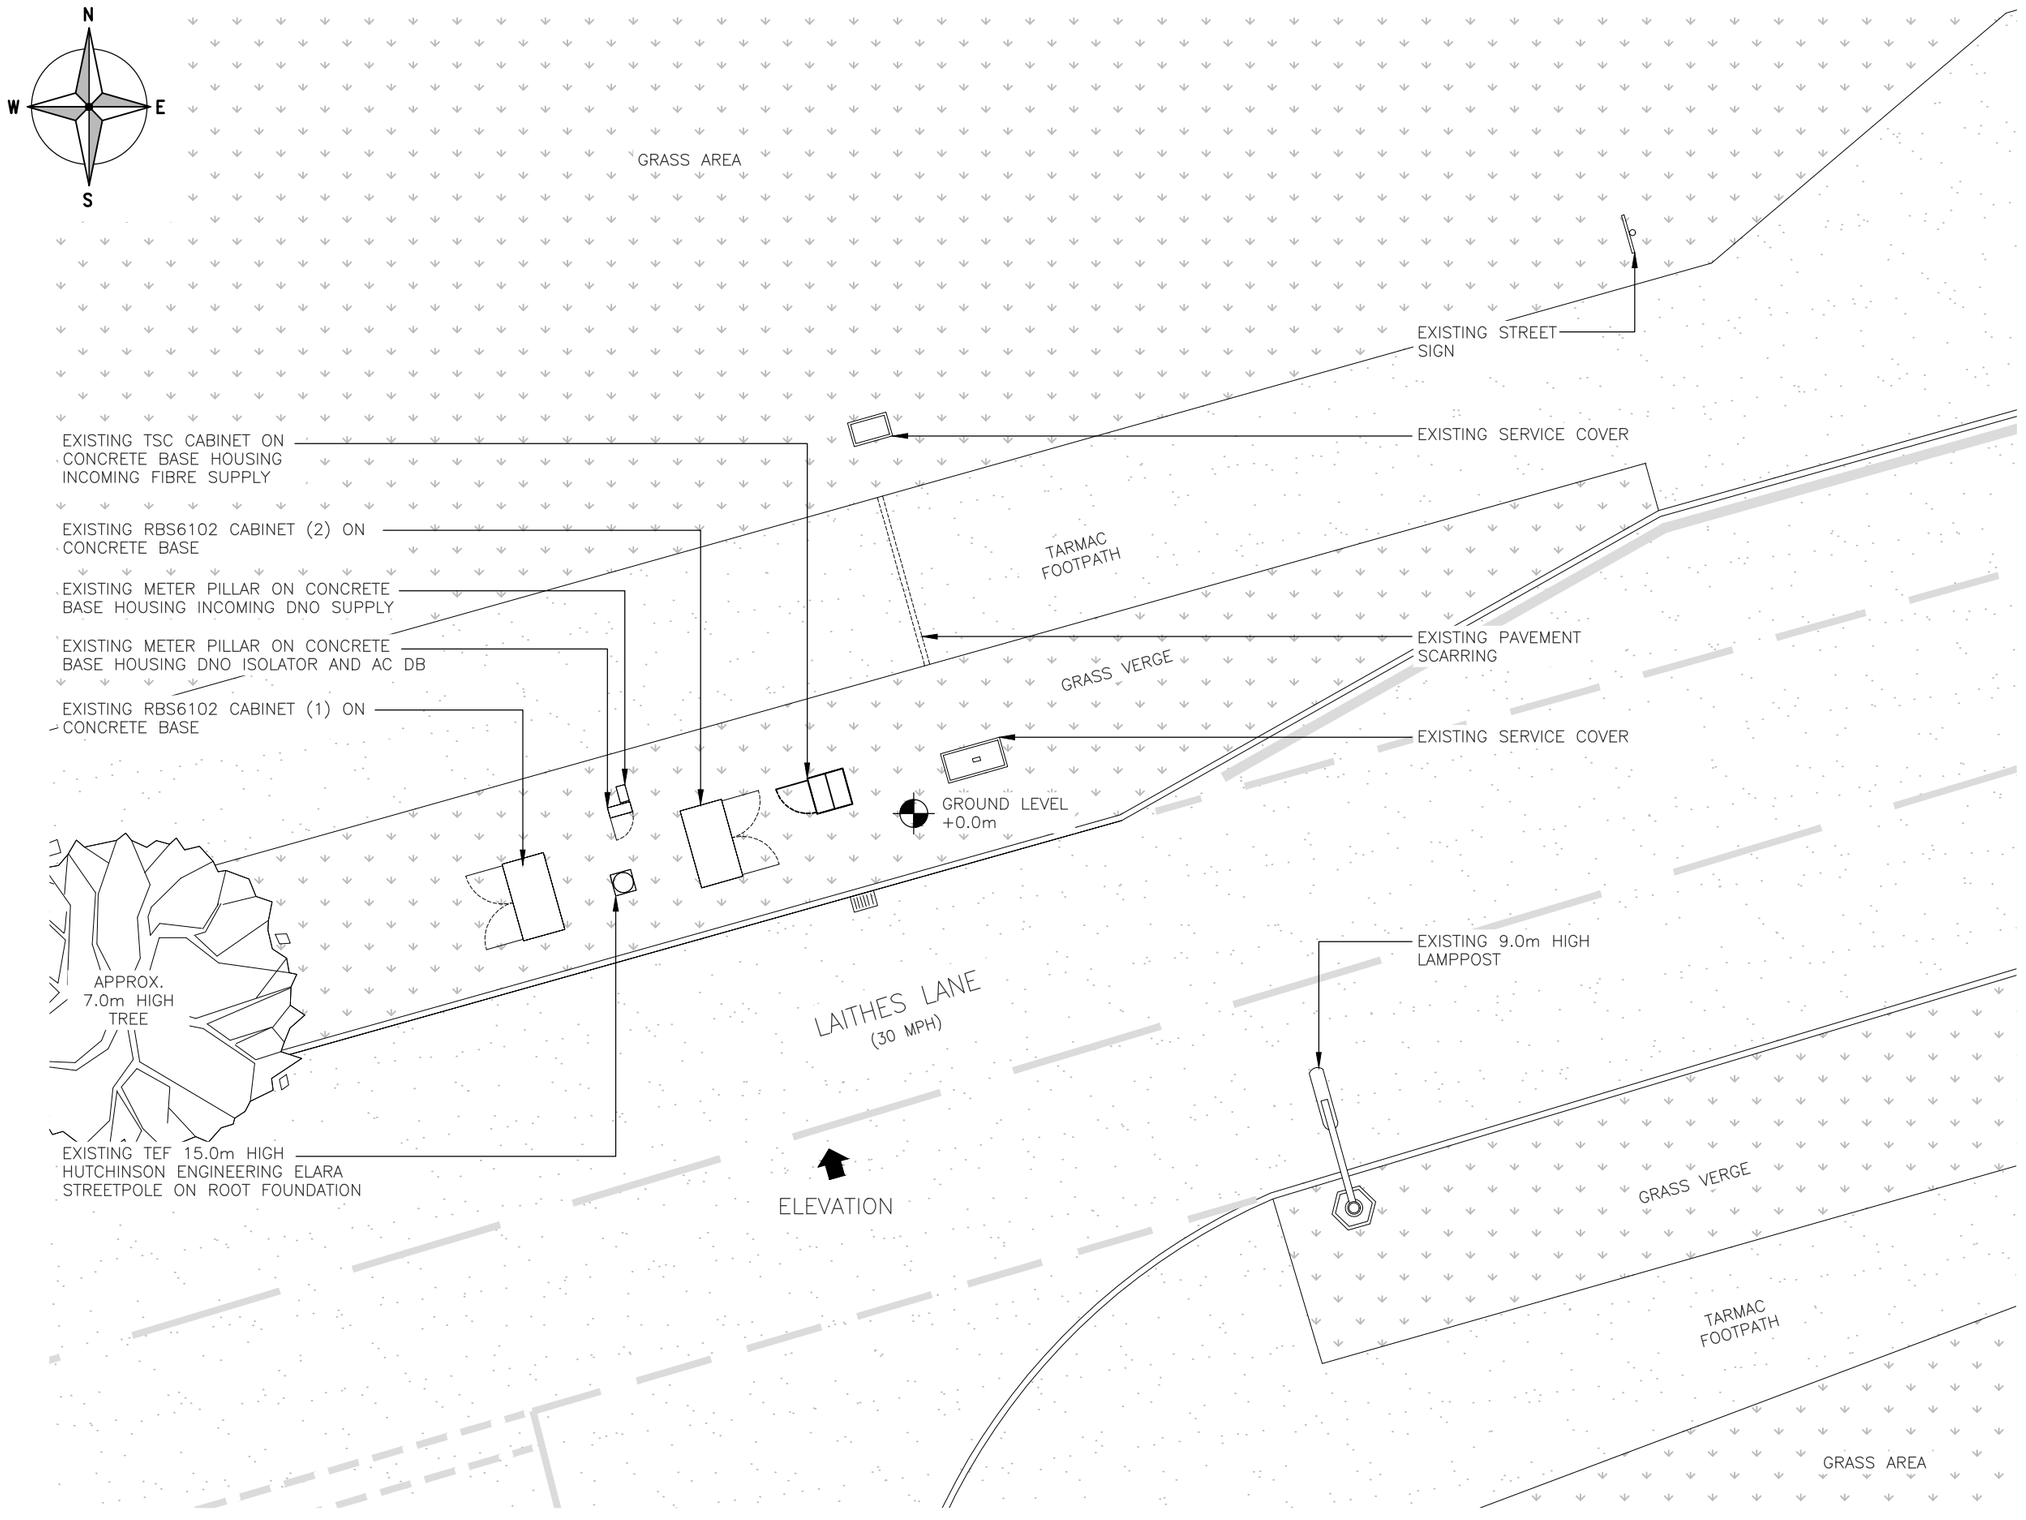


EXISTING SITE PLAN

(1:100)

0 1 2 3 4 5m

1:100

ALL DIMENSIONS ARE IN mm UNLESS NOTED OTHERWISE

N.G.R | E: 435107 N: 409475

NOTES:

REV	MODIFICATION	BY	CH	DATE
A	Issued For Approval	SSC	NDS	13.07.21

8point8 support

O2

CORNERSTONE - BEACON 3

Cell Name	Opt.
LAITHES LANE & MANSFIELD ROAD JCT.	–

Cell ID No

CTIL	TEF	VF
116789 22	046274	N/A

Site Address / Contact Details

LAITHES LANE & MANSFIELD ROAD JCT.
LAITHES LANE
BARNSLEY
SOUTH YORKSHIRE
S71 3ED

Drawing Title: EXISTING SITE PLAN

Purpose of issue: PLANNING | Dwg Rev: –

Drawing Number: 200 | A

Surveyed By:	Original Sheet Size:	Pack Issue:
NDS	A3	

Drawn:	Date:	Checked:	Date:	
SSC	13.07.21	NDS	13.07.21	A