

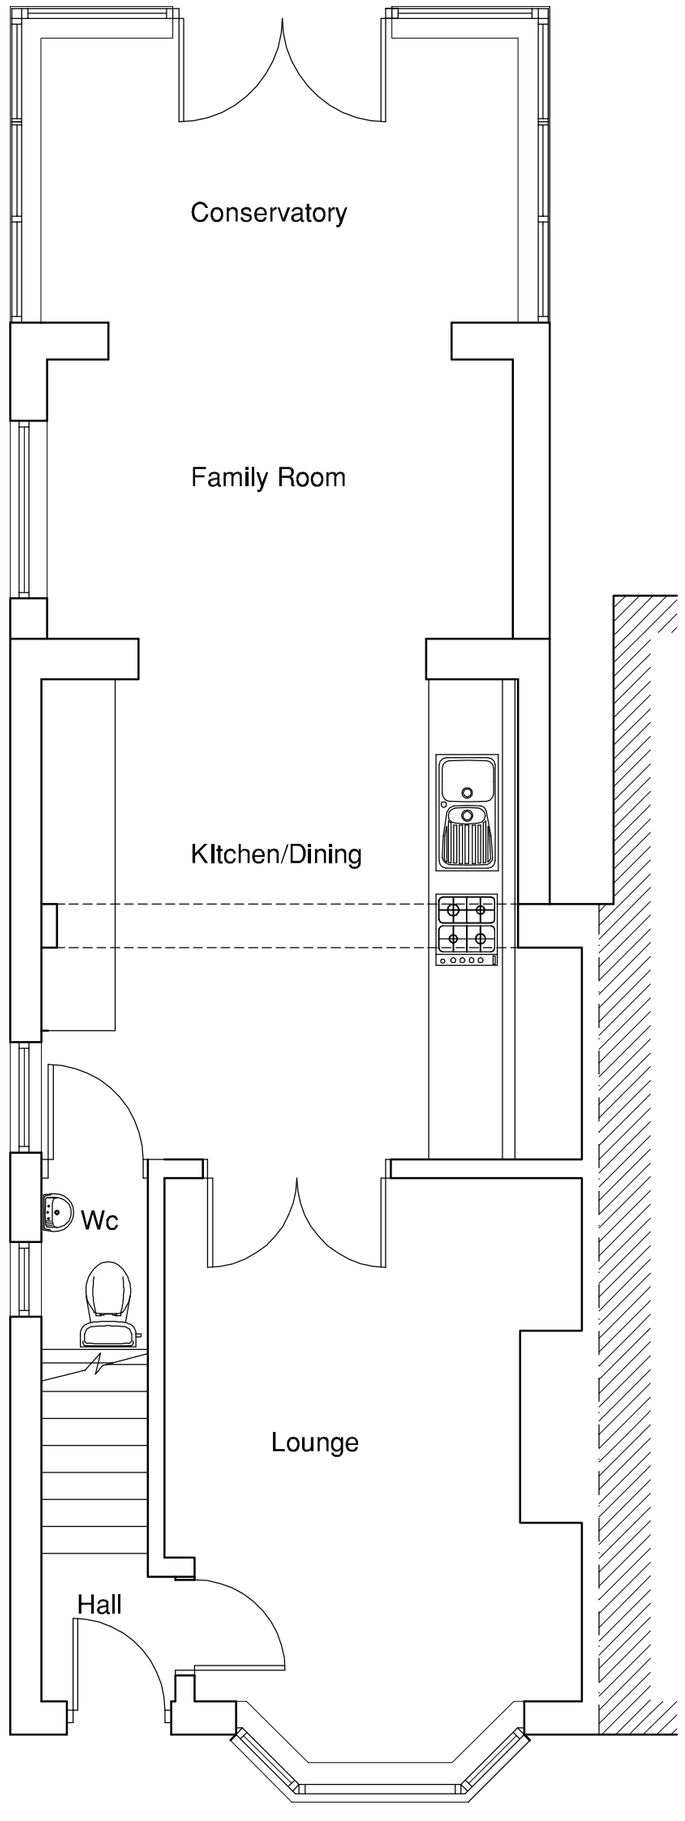


Proposed Ground Floor Plan

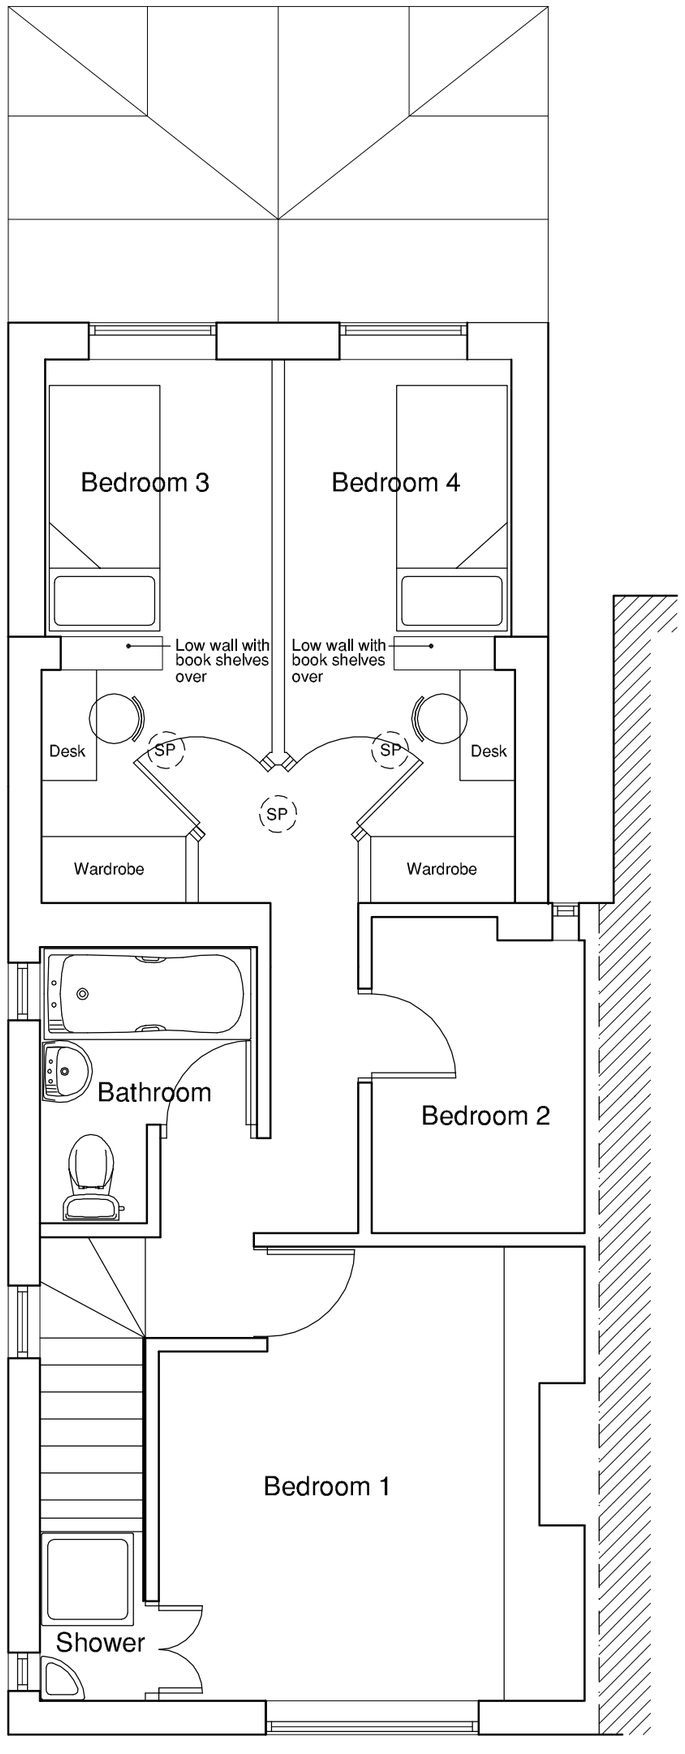

Proposed First Floor Plan

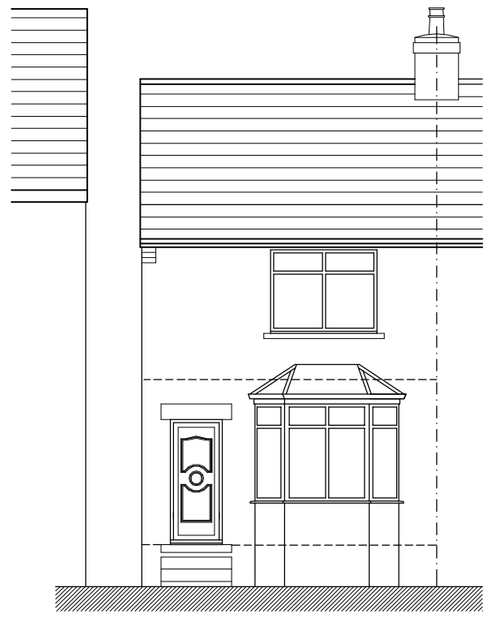

Existing Front Elevation



Proposed Rear Elevation



Proposed Side Elevation



Site Plan - 1: 250

copyright

this drawing and the design depicted thereon are the copy right of Richard Lawton - Architect

all drawings and dimensions to be checked and any discrepancies to be reported to the Architect prior to the commencement of works or production of shop drawings.

no dimensions to be scaled from drawing unless approved by Architect

all work to be carried out in accordance with the Building Regulations and the requirements of the Local Authority

REVISIONS

REF.	DESCRIPTION	BY	CHK	DATE

Richard Lawton ARCHITECT

RICHARD LAWTON - ARCHITECT

3, KENSINGTON ROAD
BARNSLEY, SOUTH YORKSHIRE
S75 2TX

tel: 07432 114 396

fax: 01226 204103

web: www.richardlawton-architect.co.uk

e-mail: richard@richardlawton-architect.co.uk

CLIENT
MR & MRS J. SHARPE

PROJECT
18, ROCKINGHAM STREET
BARNSLEY

DRG.TITLE
PROPOSED 2 STOREY EXTENSION AND CONSERVATORY

SCALES	DATE	DRAWN	CHKD
1:50 & 1:100	16.05.15	RAL	

DRG. No.	REV
JS/02	

PDF Created with deskPDF PDF Writer - Trial :: http://www.docudesk.com