

EXISTING FLOOR & SITE PLAN
SCALE 1:50

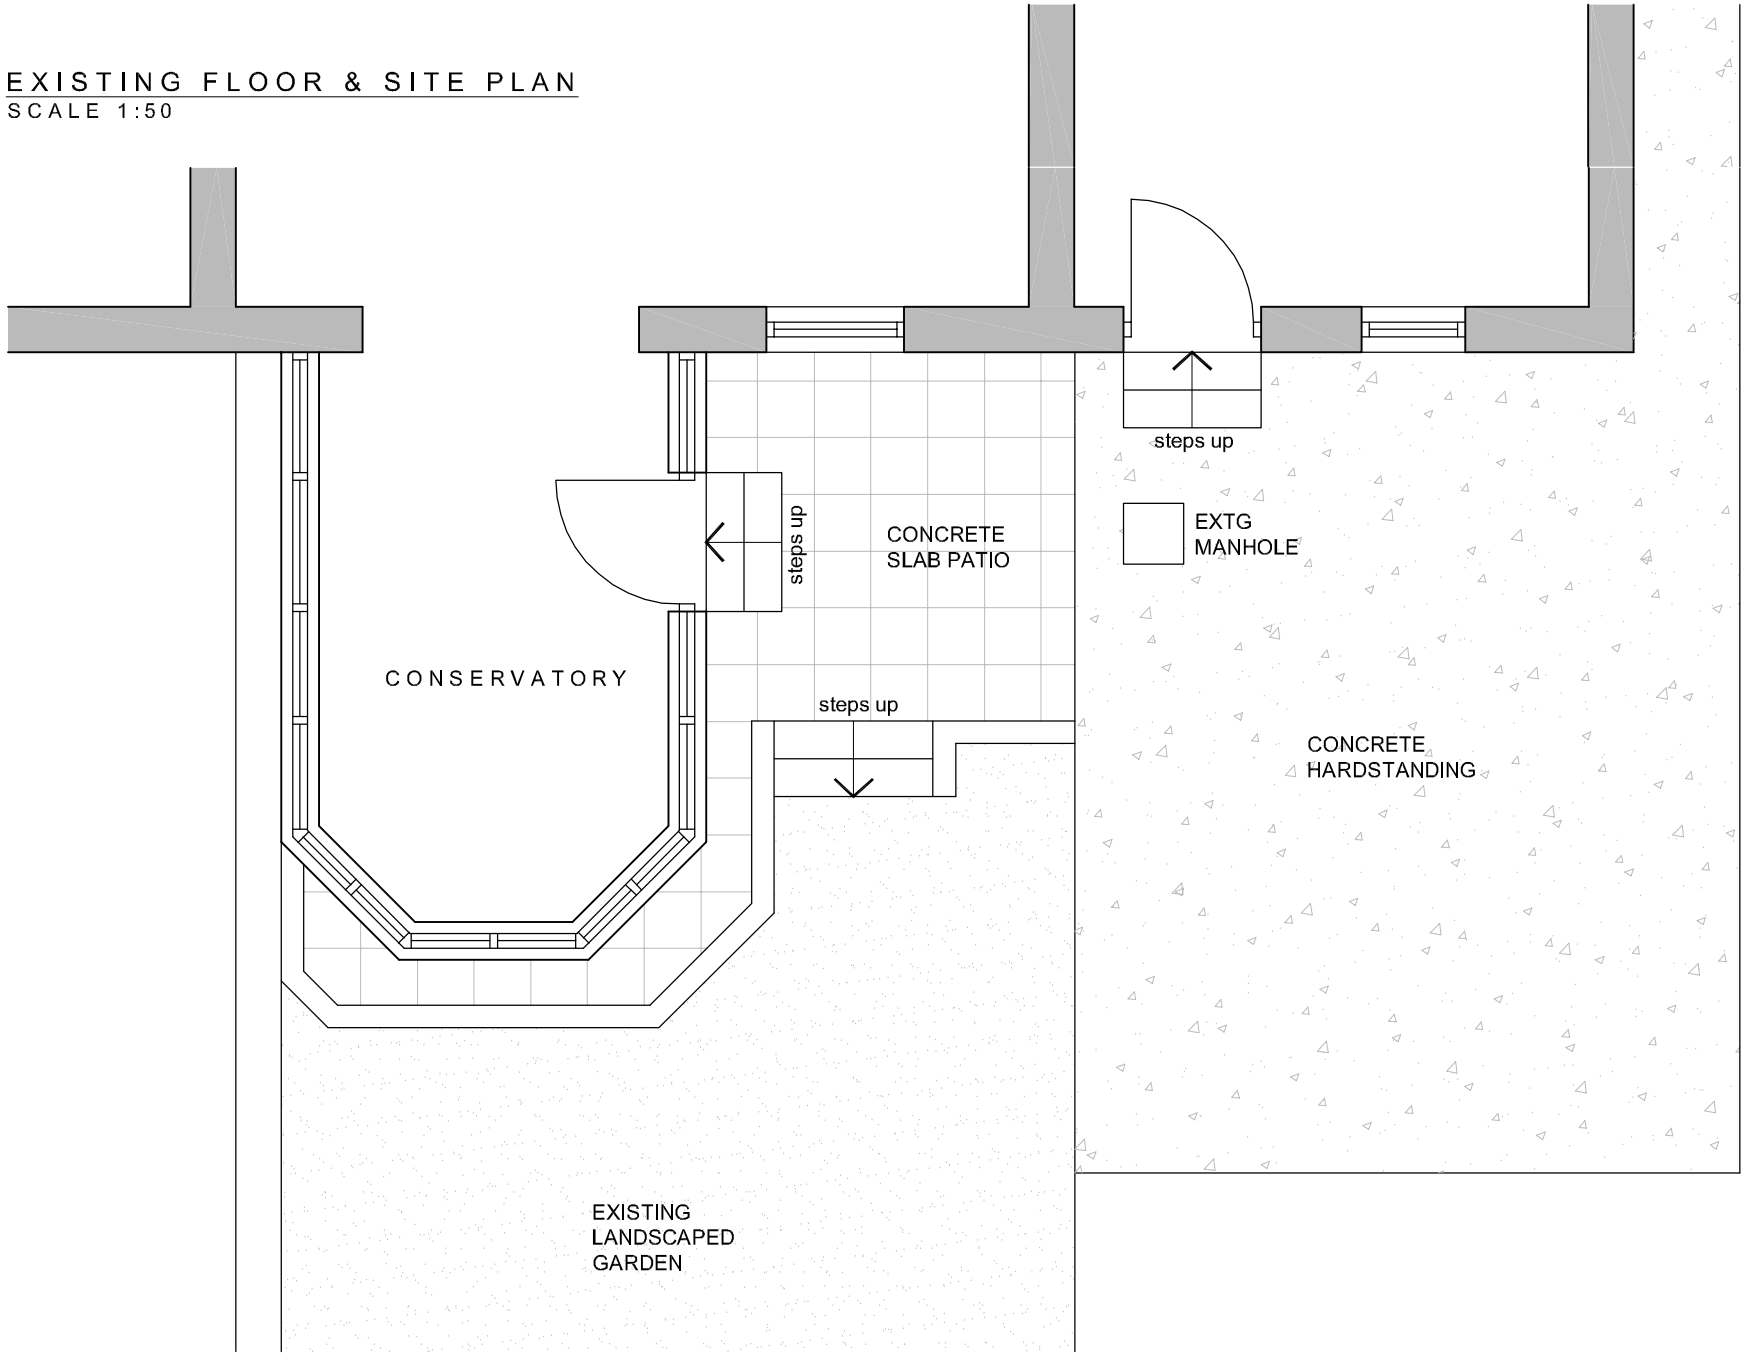

Do not scale from this drawing. Northlight Architecture Ltd must be notified immediately should any discrepancies be found. The contractor must check all dimensions on site before construction or manufacture of materials. This drawing or any portion of it may not be reproduced without the consent of Northlight Architecture Ltd.

NORTH

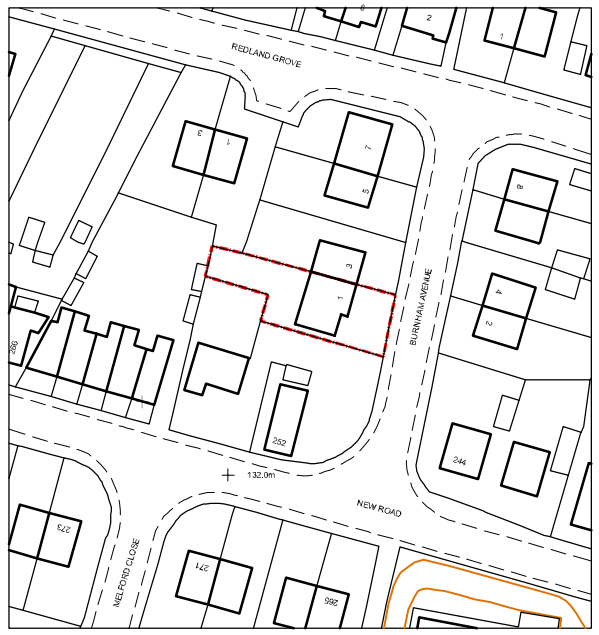


Ordinance Survey, (c) Crown Copyright 2010. All rights reserved. Licence number 100020449


SITE LOCATION PLAN
SCALE 1:1250



EXISTING WEST ELEVATION
SCALE 1:100

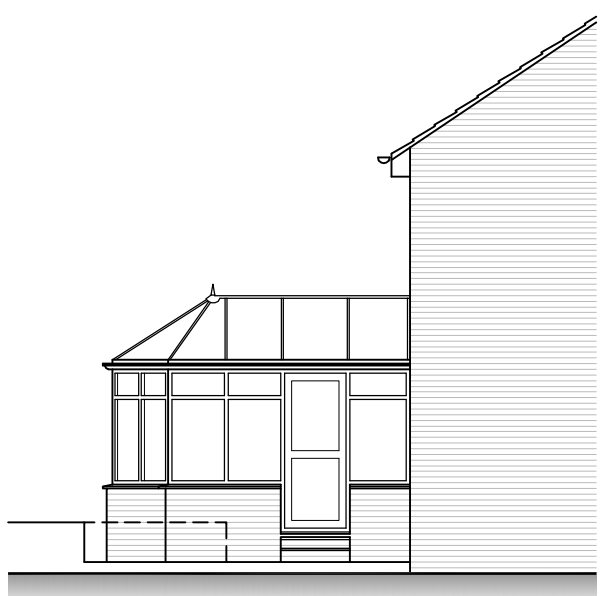

EXISTING SOUTH ELEVATION
SCALE 1:100

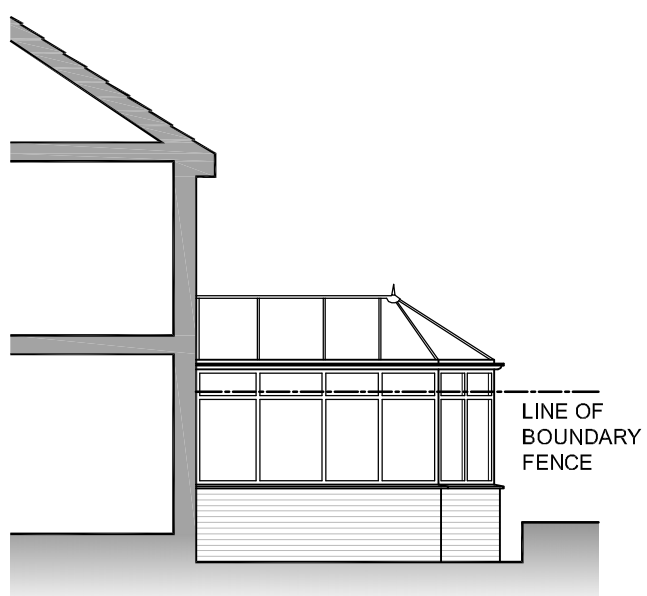

EXISTING NORTH ELEVATION
SCALE 1:100

SURVEY DRAWING

Rev	Description	Date	By	App'd

NORTHLIGHT
ARCHITECTURE LTD
30a Station Road
Holmfirth
HD9 1AB

T : 01484 681515
F : 01484 681515
E : Info@northlightarchitecture.com
W : www.northlightarchitecture.com

Client
Mr D Egan

Project
Proposed Extension to :-
1 Burnham Ave, Staincross, S75 6LX

Drawing title
Existing Plans & Elevations

Drawn by		Date	App'd
CG		Aug 10	-
Drawing no	**Project no**	**Scale @ A3**	**Rev**
(EX)01	10-0460	as shown	-

© Northlight Architecture Ltd 2009