
Copyright - These drawings were originally prepared by others and the client has given M & P authorisation to use same.


M & P accept no liability for their accuracy.

These drawings are for Planning purposes only and should not be used for any other purposes.


SCALE 0m 2m 4m 6m

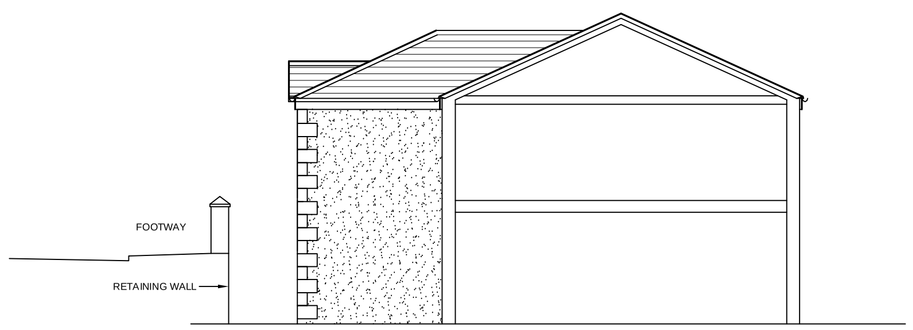


SECTIONAL NORTH EAST ELEVATION

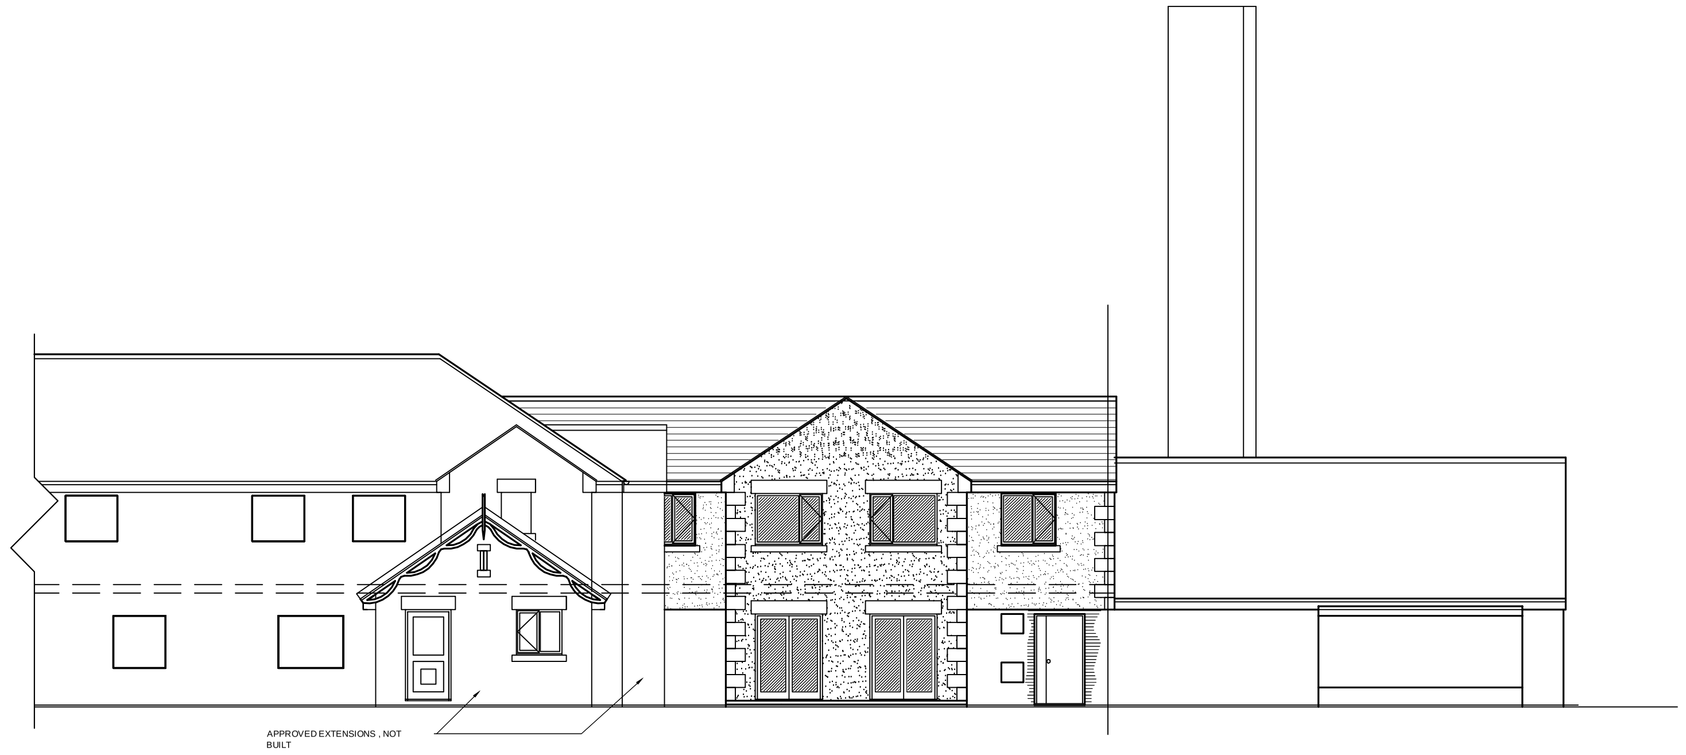


VIEW ON 'D' north east elevation

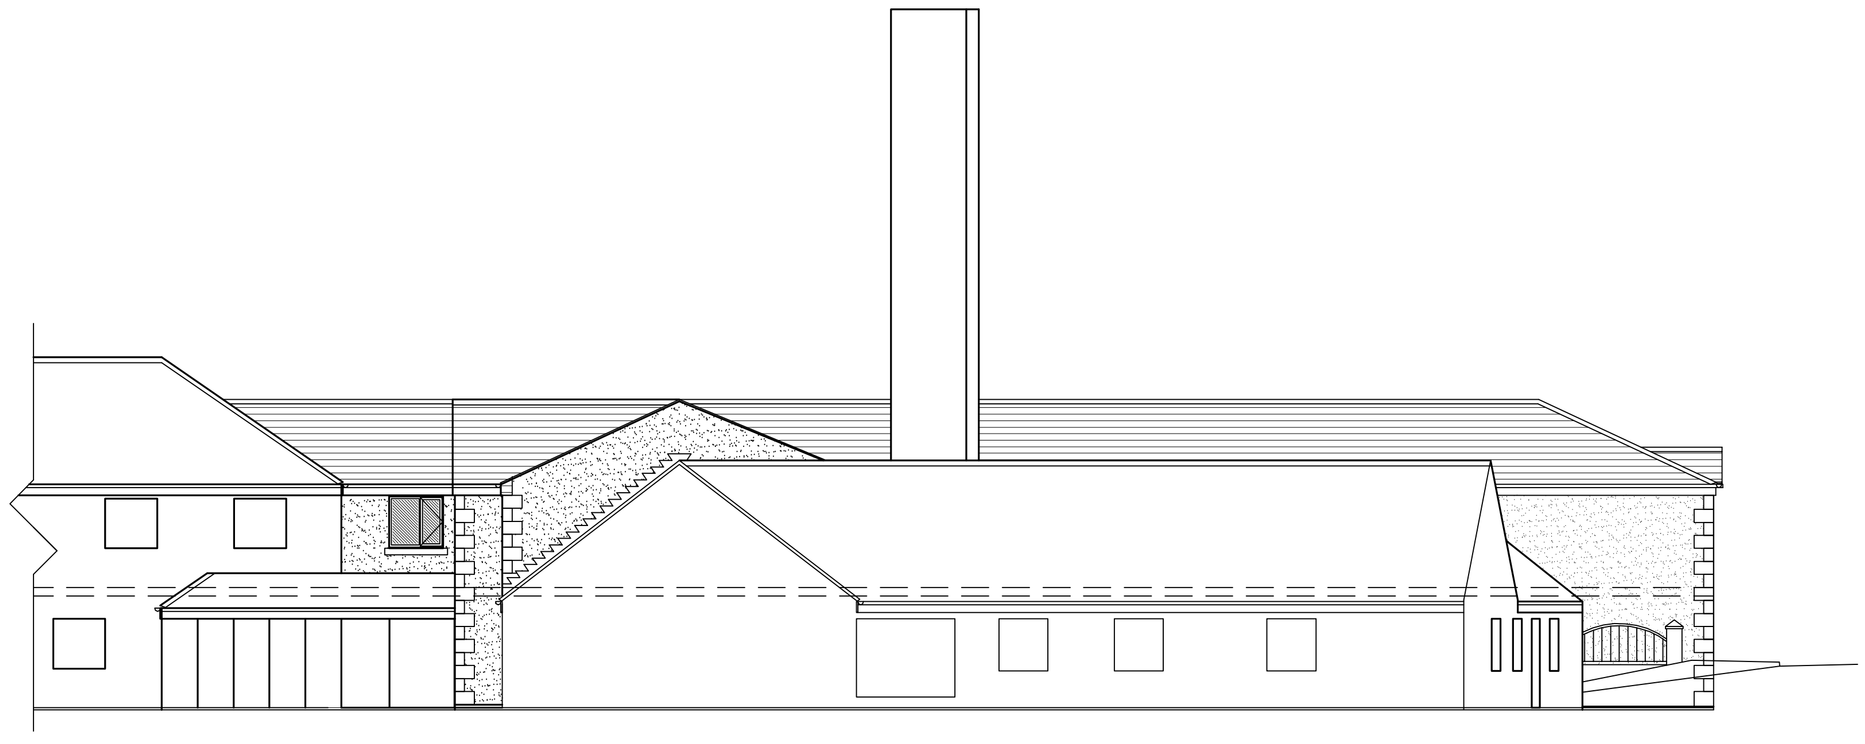

VIEW ON 'C' north west elevation

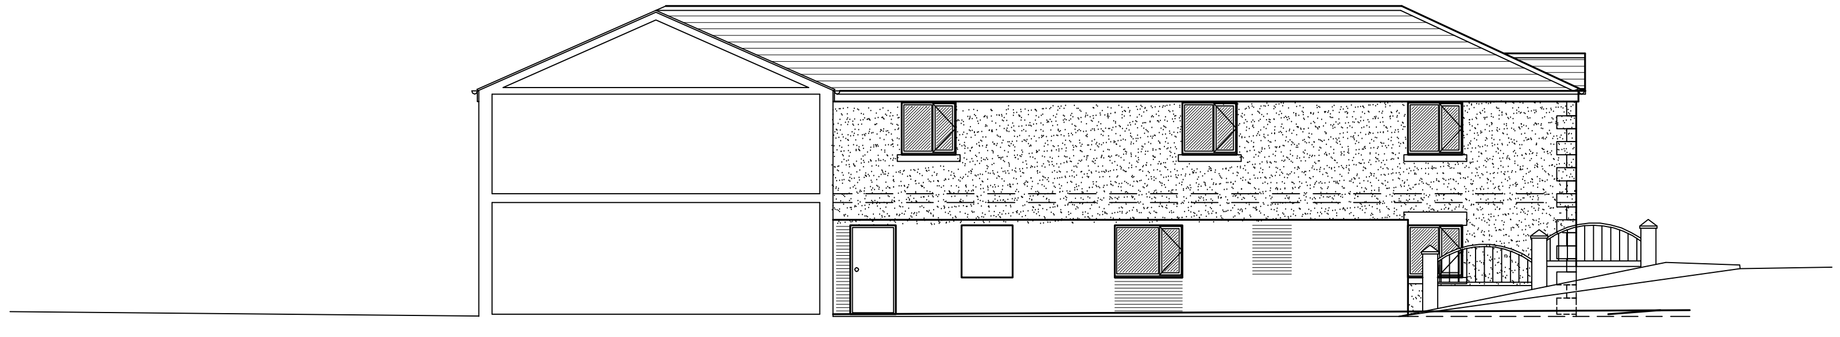

VIEW ON 'Z' north west elevation

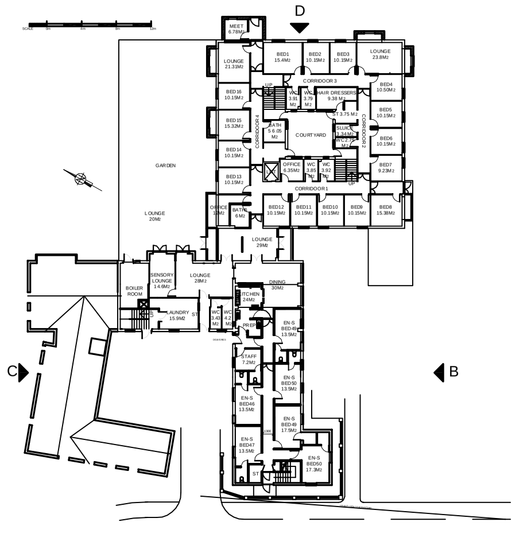

Rev:	Description:	Date:
.	.	.

PLANNING.

MITCHELL + PROCTOR
Chartered Architects.
Sunnybank.
12 Albion Road.
Chesterfield. S40 1LJ.
Tel : 01246 275 107
Fax : 01246 279 252
Email - ray@mitchellproctor.fsnet.co.uk

Client:	Mr. B.KALAR
Project:	PROPOSED ALTERATIONS & EXTENSIONS
Project Address:	HOLLY TREE LODGE, SCEPTONE GROVE, SHAFTON
Drawing Title:	PROPOSED ELEVATIONS 2 of 2
Scale: 1:100	Date: MAR 2010
Drawn: VLM/CRB	Checked: .

Drawing No.:

10-100-04

PDF created with pdfFactory Pro trial version www.pdffactory.com