

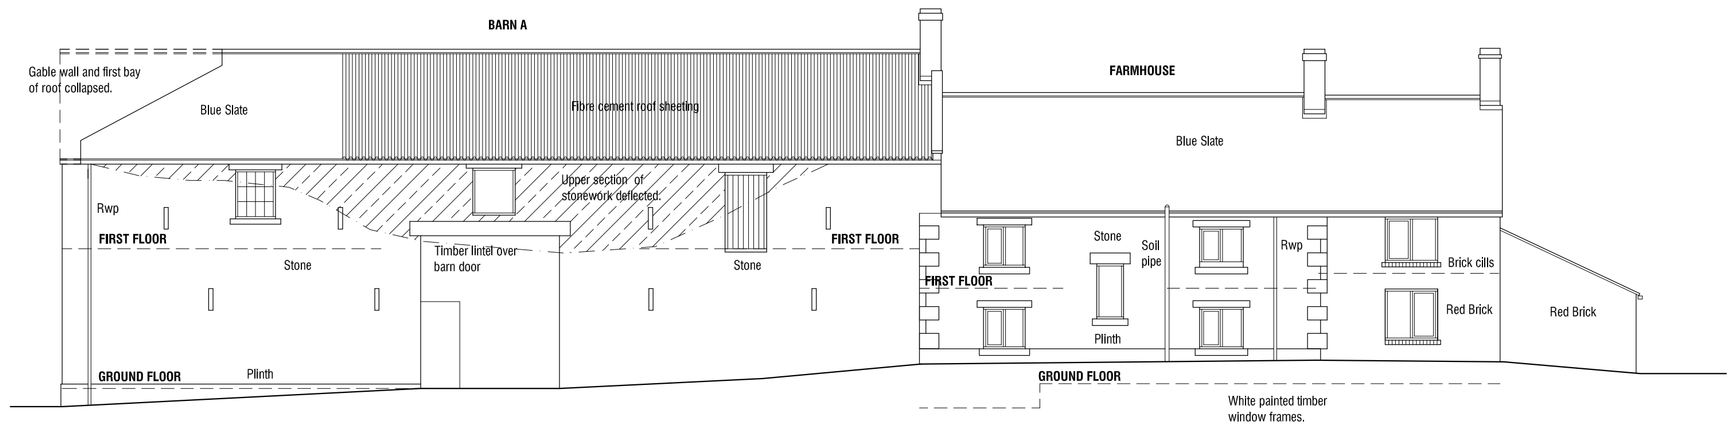



WEST ELEVATION

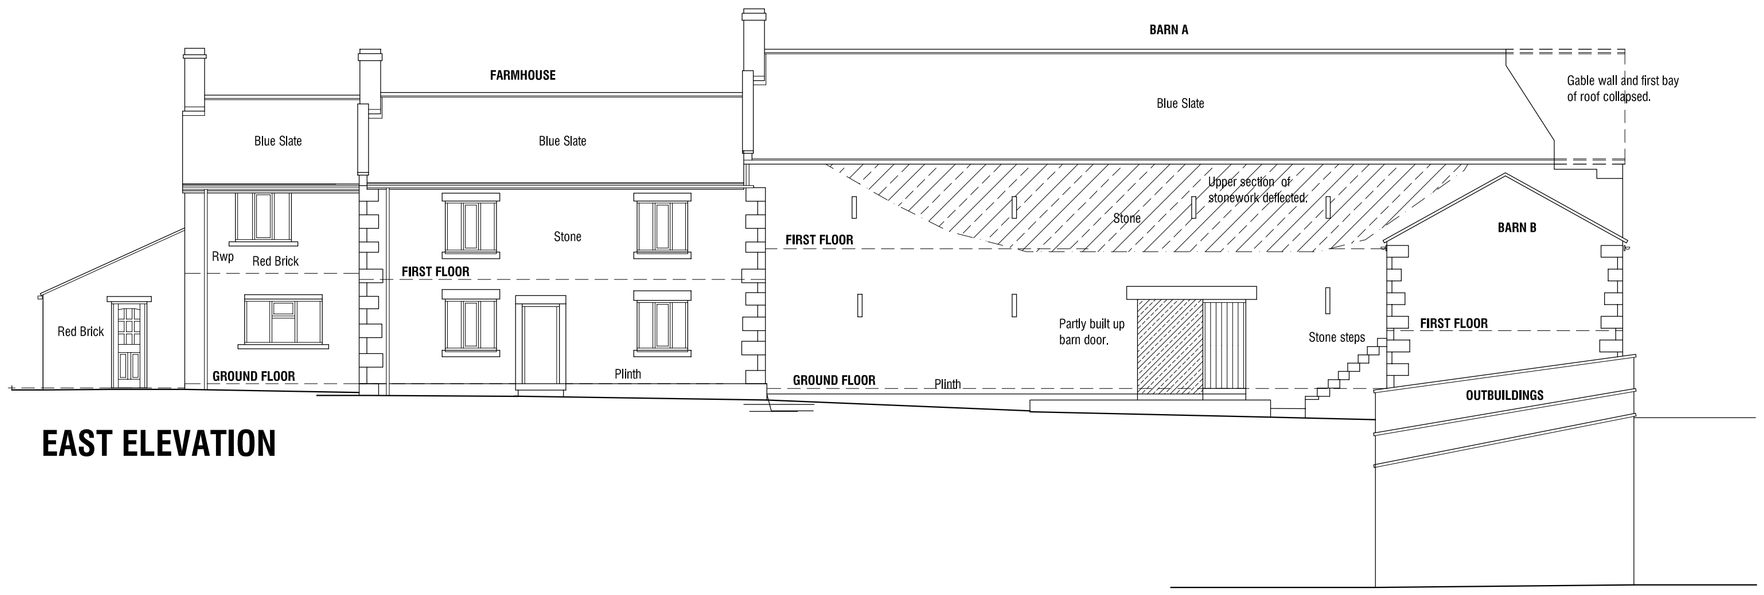


EAST ELEVATION

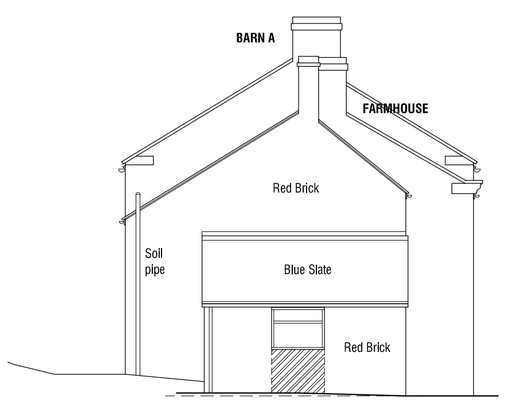


SOUTH ELEVATION

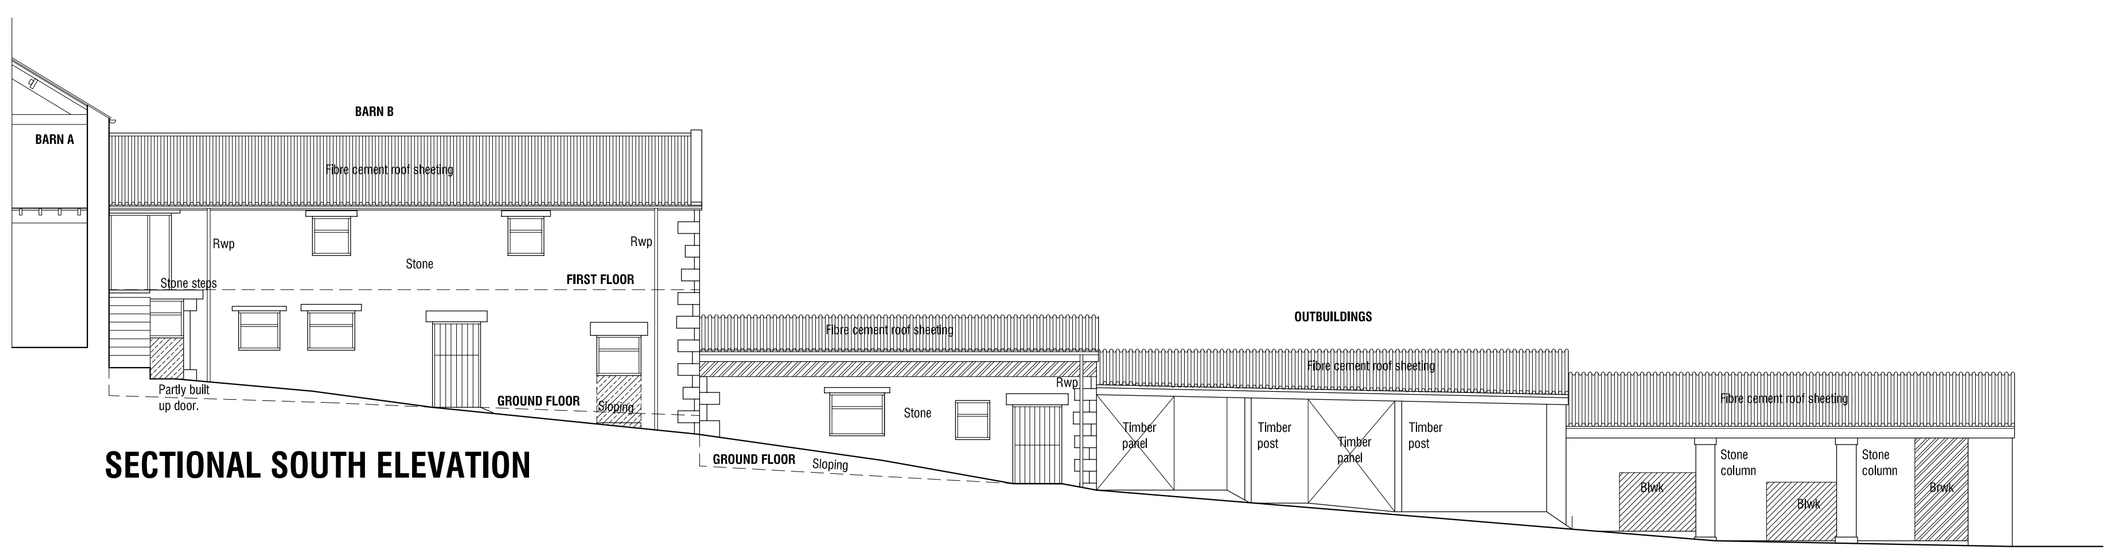


SECTIONAL SOUTH ELEVATION

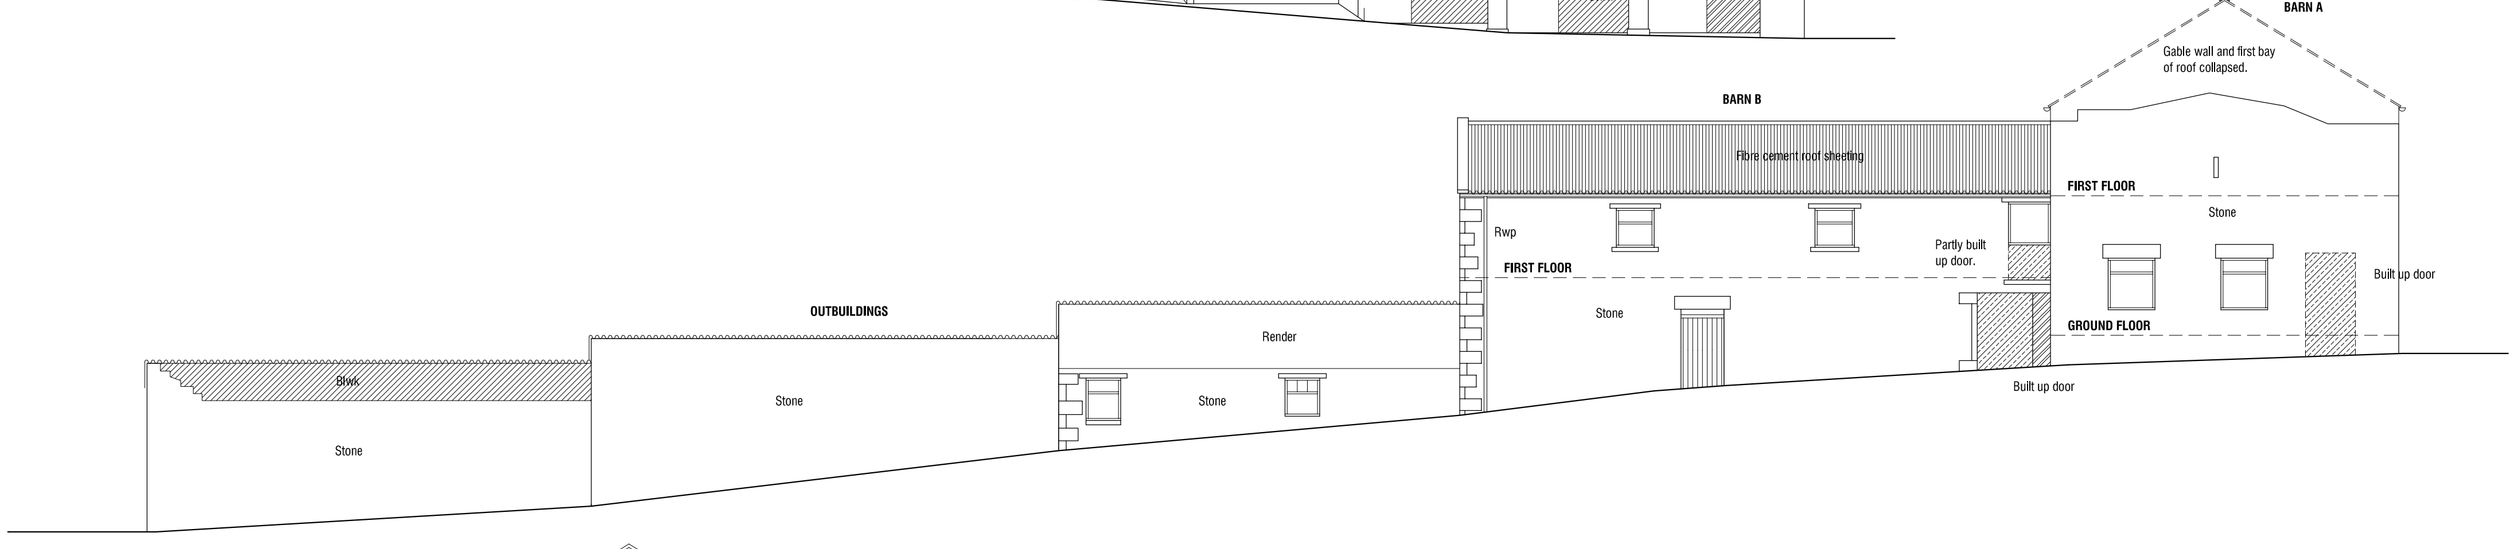


NORTH ELEVATION

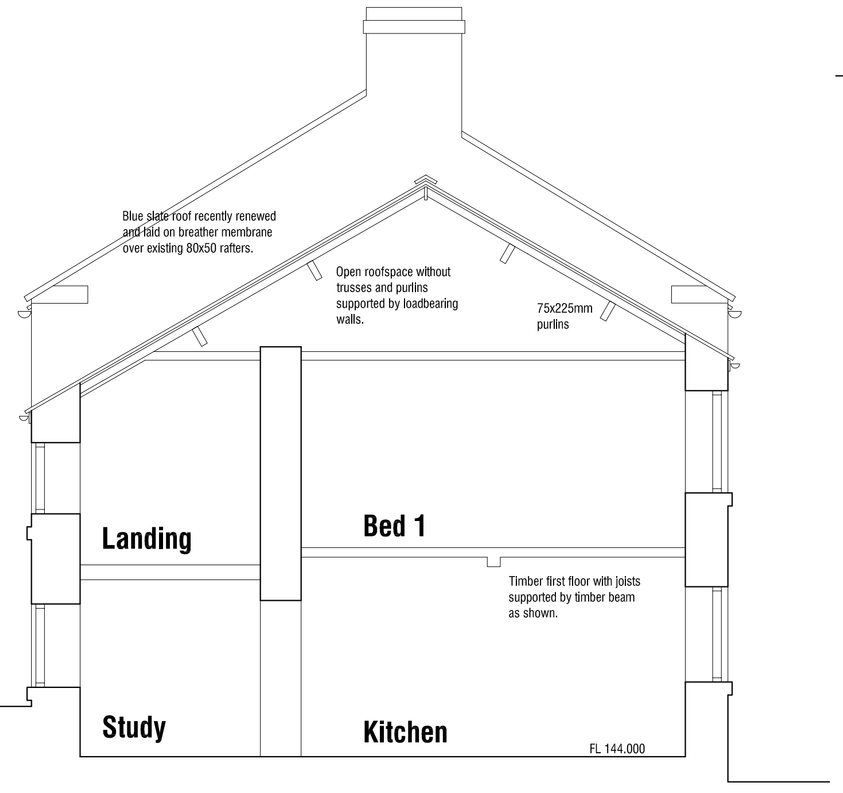

SECTION A

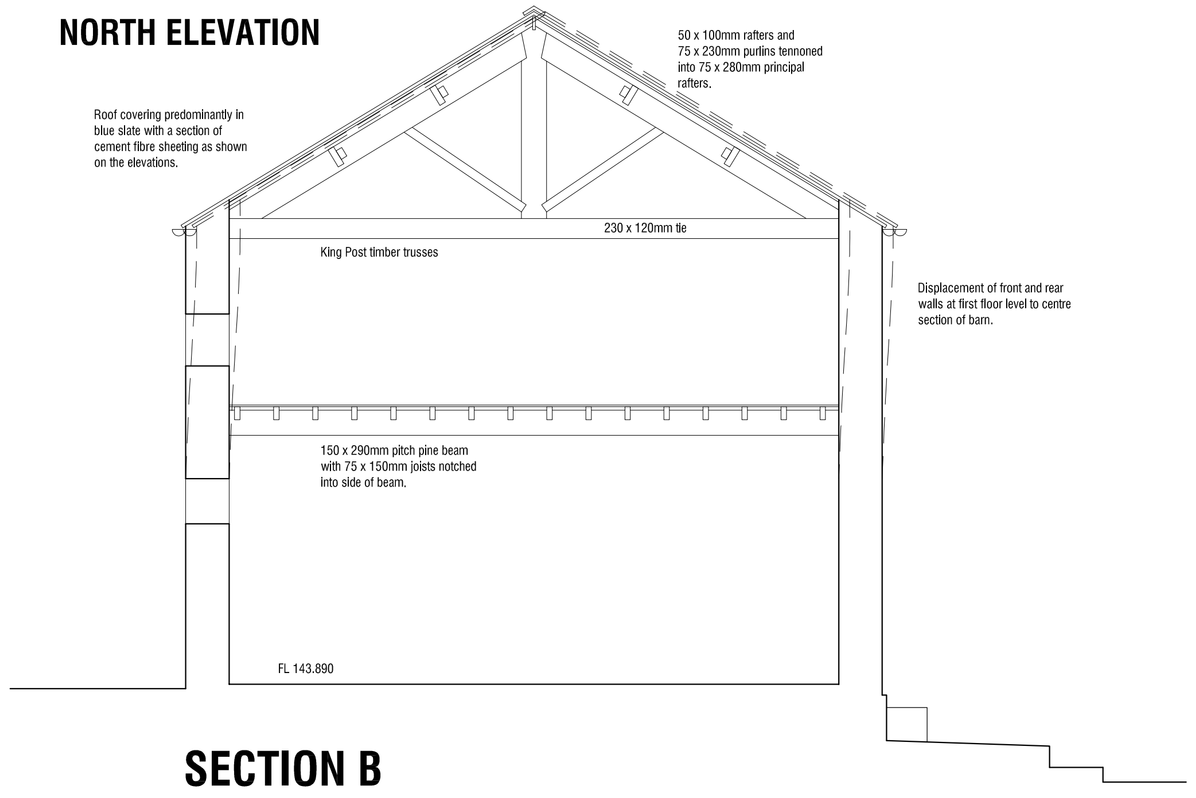

SECTION B

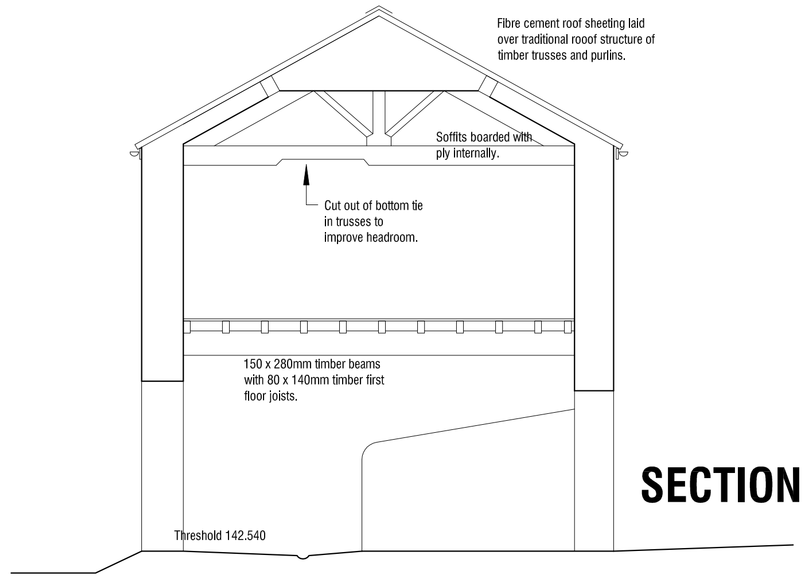

SECTION C

UPPER WOODHEAD FARM
WOODHEAD LANE
PLATTS COMMON
BARNSLEY

BUILDING SURVEY

SECTIONS & ELEVATIONS

mbooth design
architectural design and building consultants

11 Crowden Walk Barnsley
S75 2LU
T: 01226 286256
M: 07861898300
E: mboothdesign@btconnect.com

Scale	1:50 & 1:100 @ A1	Drawn	MJB
Date	DECEMBER 2011	Ref.	11.59
Dwg No.	S4	Rev.	

0cm | 2cm | 4cm | 6cm

Copyright mboothdesign. All dimensions in millimeters unless otherwise stated. Dimensions for setting out in existing buildings are to be checked and verified on site, to be checked on site