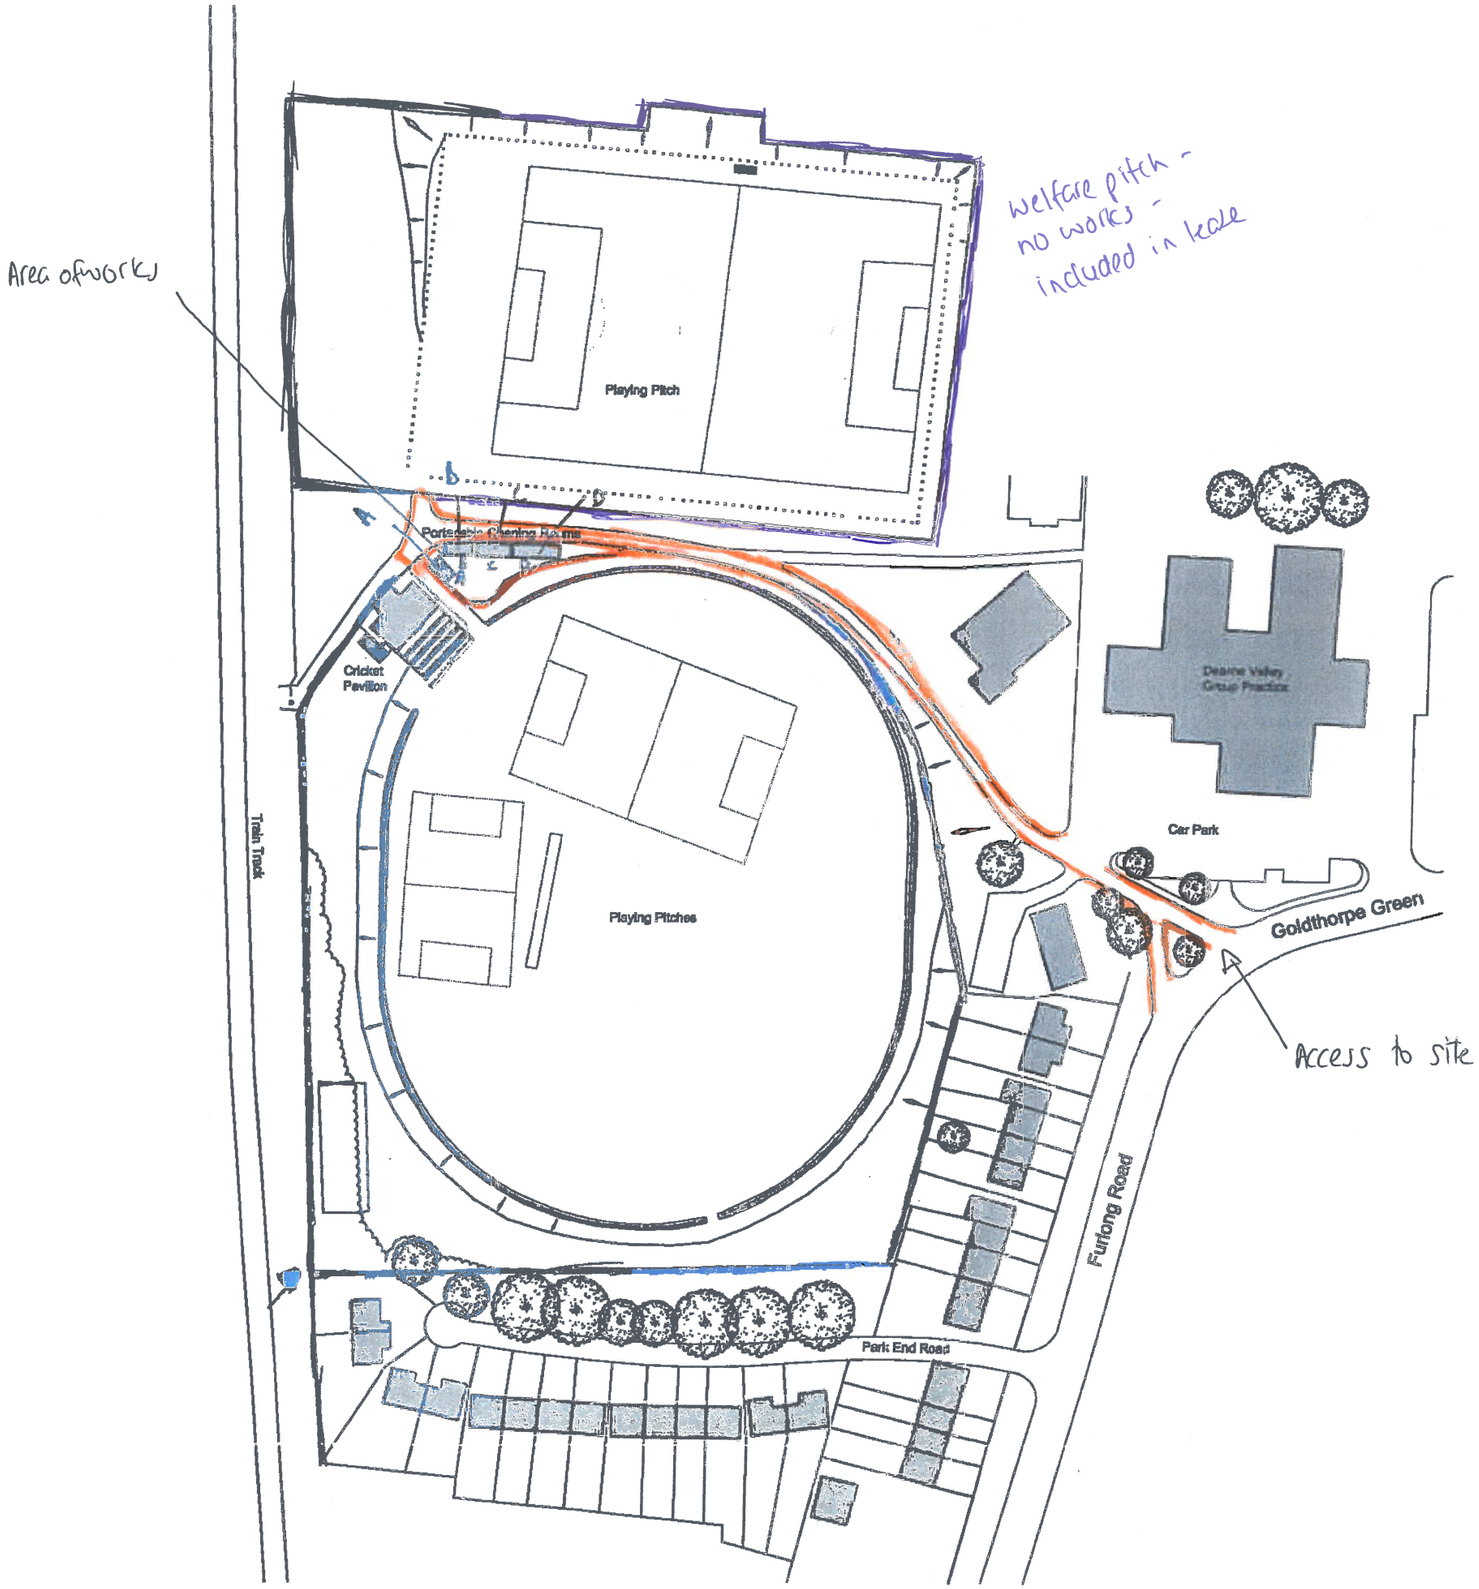


welfare pitch - no works - included in lease

North

Copyright Notice:
This drawing is the copyright of Design Studio - North LLP (Architects) and shall not be reproduced without permission. © 2015

General Notes

Access to site + area containers + new path to be sited

Blue line denote whole site owned by Barnsley MBC, leased to Deane + District

CONTAINERS IN SITU

A: TOILET BLOCK
5.4M LONG, 2.4M WIDE
2.4M HIGH

B STORAGE
4.8M LONG 2.4M HIGH
2.4M WIDE

C ACCESSIBLE TEMP FACITIES
9.75M LONG, 3.04M WIDE
2.4M HIGH

D ACCESSIBLE TEMP FACILITIES
12.2M LONG 2.4M HIGH
3.048M WIDE

No.	Revision / Issue	Date

STEVE WELLS ASSOCIATES
... making sport happen
Churchill House, Mill Hill, Pontefract, West Yorkshire, WF8 4HY t: 01977 797258 e: mail@stevewells-associates.com

Issue purpose: Feasibility

Client: Deame & District JFC

Project: New Changing Pavilion for Deame & District JFC at Goldthorpe Green, Goldthorpe Barnsley

Dwg. Title: Existing Site Plan

Dwg. No.	Rev.
01	
Scale: 1:1250 @ A3	Date: April 2018
Drawn by: NG	Checked: DKW