

SCHEDULE OF EXISTING EXTERNAL MATERIALS

1) EXISTING PLASTISOL COATED FASCIA / SOFFIT, COLOUR GREEN
2) EXISTING PROFILED WALL CLADDING, HORIZONTALLY LAID, COLOUR SILVER
3) EXISTING PROFILED WALL CLADDING, VERTICALLY LAID, COLOUR SILVER
4) DRIP FLASHINGS AND SOFFIT CLOSER TO BASE OF CLADDING AND OPENING REVEALS, COLOUR GREEN
5) EXISTING BRICK PIERS AND PANELS, COLOUR RED
6) EXISTING BRICK SOLDIER COURSE, COLOUR BLUE / GREY
7) EXISTING GLAZED SHOP FRONT WITH ALUMINIUM POWDER COATED FRAMES, COLOUR GREEN
8) EXISTING SECURITY DOORSETS, COLOUR GREY
9) EXISTING ENTRANCE CANOPY COMPRISING ITEMS 3 & 4 NOTED ABOVE
10) BUILT TRAPEZOIDAL ROOF SHEETING, COLOUR GREY

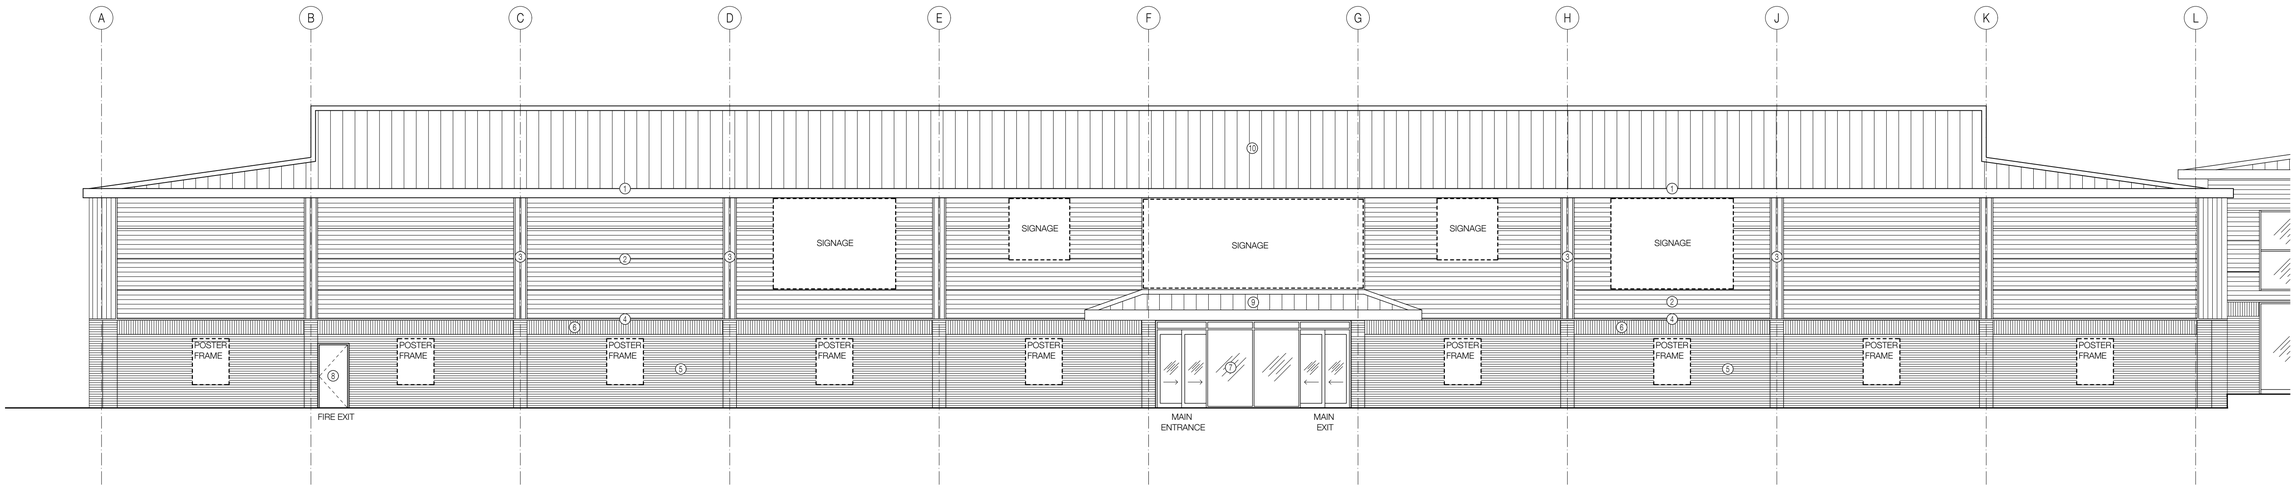

EXISTING FRONT ELEVATION

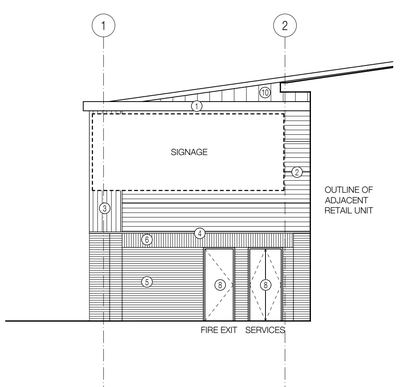

EXISTING SIDE ELEVATION
(GRID LINE L)

0 1 2 3 4 5 8 10 12 16

DLA DESIGN

REVISIONS

A	04/12/18	ML	APH
SIDE ELEVATION (GRID LINE L) ADDED IN LINE WITH PARAGON COMMENTS.			
B	11/01/19	ML	APH
ISSUED FOR PLANNING.			

ARCHITECTURE
No.55 | St Pauls Street | Leeds | LS1 2TE
0113 887 3100 www.dla-design.co.uk

PROJECT
WOMBWELL LANE RETAIL PARK, BARNSLEY (UNIT 1)

TITLE
EXISTING ELEVATION

SCALE 1:100 @ A1
DATE 04/12/18
DRAWN ML
REVIEWED APH
DRAWING NO 2015-295/205
REVISION B
FILE PATH T:\2015\2015-295\CAD\05-Autocad\Dwgs\205
STATUS For Planning