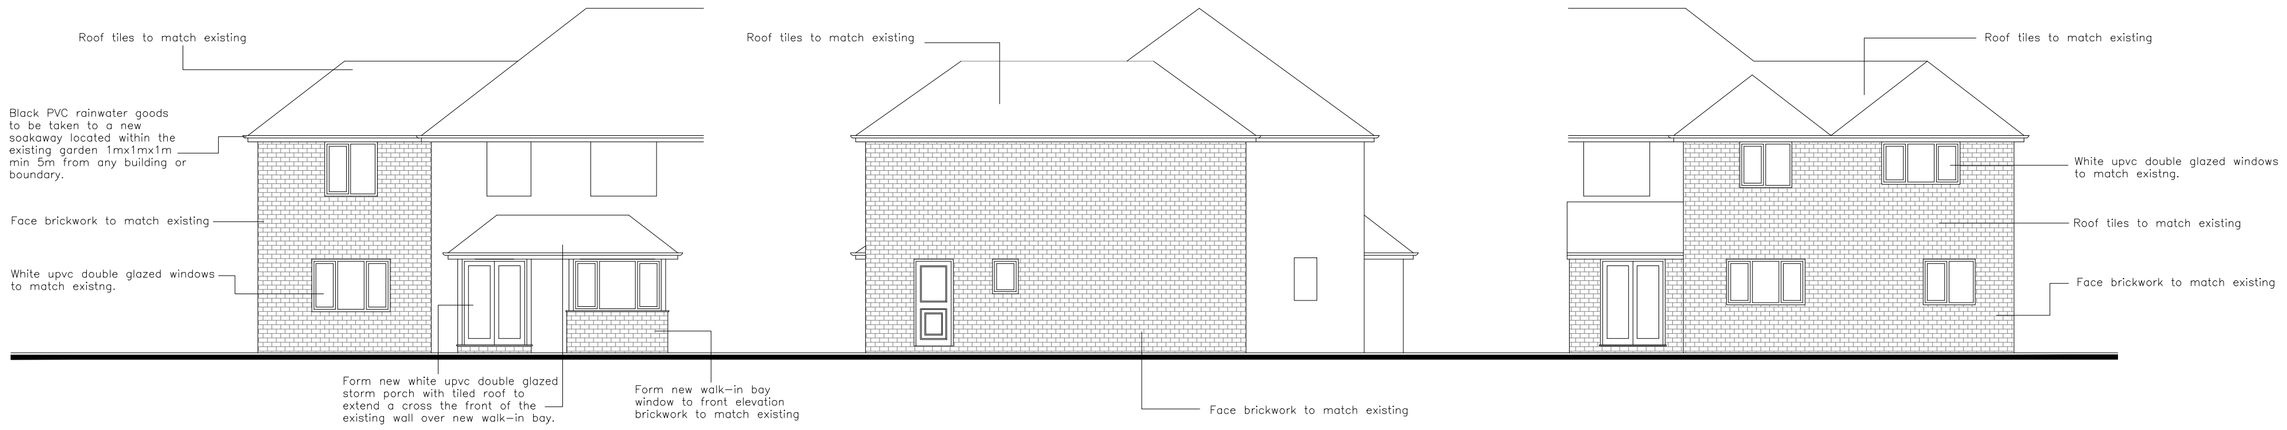

Proposed Front Elevation

Proposed Side Elevation

Proposed Rear Elevation

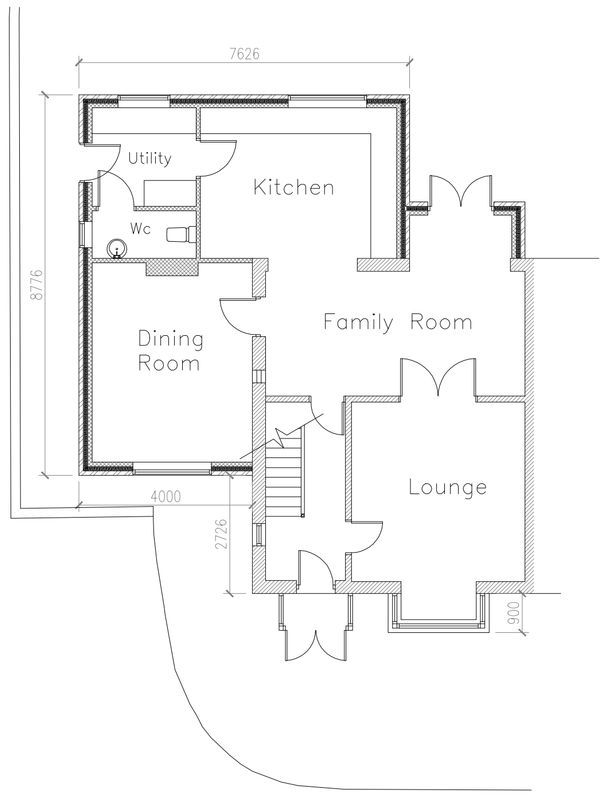

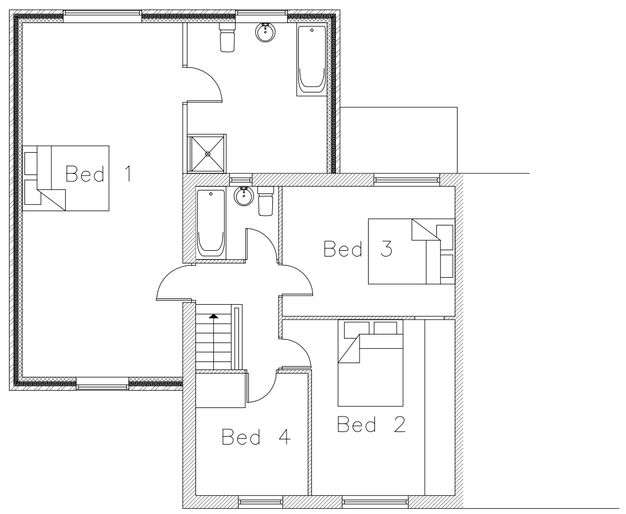

Proposed Ground Floor

Proposed First Floor 1:100

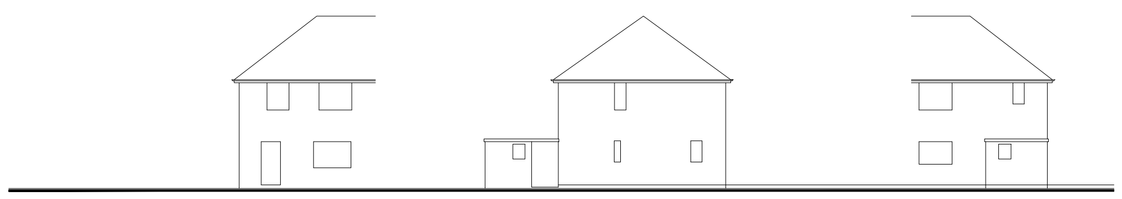

Existing Front Elevation

Existing Side Elevation

Existing Rear Elevation

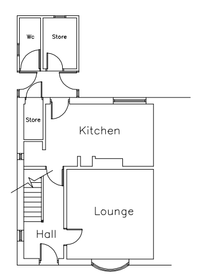

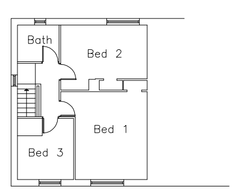

Existing Ground Floor

Existing First Floor 1:200

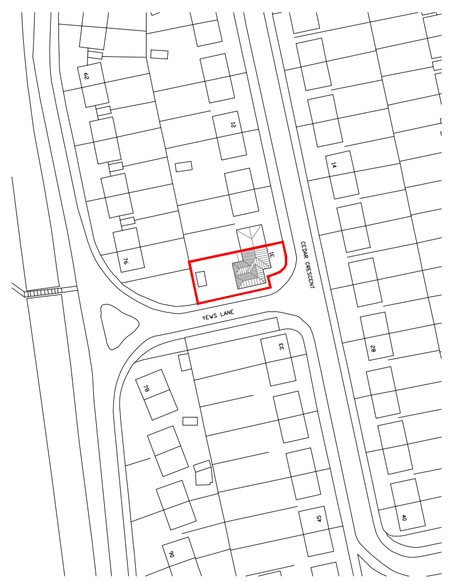

Location Plan 1:1250

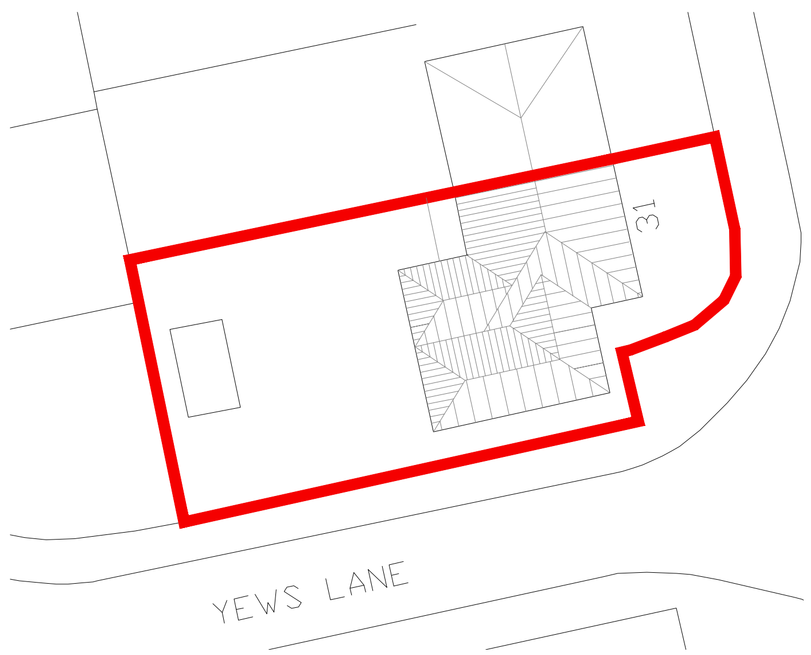

Site Plan 1:200

Rev A Size of extension increased following request by client 18.04.2011 kk

KENNEDY DESIGN LTD.
CAYANGROVE HOUSE
159 DONCASTER ROAD
GOLDTHORPE
ROTHERHAM
SOUTH YORKSHIRE
S63 9JA
TEL - 01709 896369
FAX - 01709 891326
E-MAIL - info@ktdesign.com
www.ktdesign.com

CLIENT:	Mr & Mrs P Meeden
PROJECT:	Proposed Two Storey Side Extension 31 Cedar Cresent Kendray Barnsley S70 3LP
TITLE:	Existing and Proposed Plans
SCALE:	1:100@A1
STATUS:	
JOB NUMBER:	L18-01
REV:	A
DATE:	April 2011
DRAWN BY:	

Kennedy Design Ltd, Registered in England 4479082 V.A.T. Reg. No 565 6912 02