Notes:

PLANNING DRAWINGS - THIS DRAWING SHOULD NOT BE USED FOR ANY OTHER PURPOSES THAN THAT SPECIFIED HERE

COPYRIGHT - THIS DRAWING MAY NOT BE REPRODUCED OR MODIFIED IN WHOLE OR PART BY ANY PERSON OR ORGANISATION WITHOUT THE ARCHITECTS CONSENT. ISUING COPIES TO THIRD PARTIES MAY NOT BE DONE WITHOUT THE ARCHITECTS CONSENT

Revision: A

Revision List:

A - 09.01.20 - Juliet removed, window reduced, rooflight added

0 5m

PROPOSED MATERIALS
Walls - Matching coursed sandstone
Roof - Artifical stone slates
Windows/ Doors - Matching wood grain PVCu
Gutters - To match existing
Pipes - Black cast iron effect PVCu


Project/ Client: Hollin Moor Barn/ McDonald

Drawing Title: Elevations - Proposed


Drawing Number: 2087/TP/007

Scale at A3: 1:100

Date: Nov 19

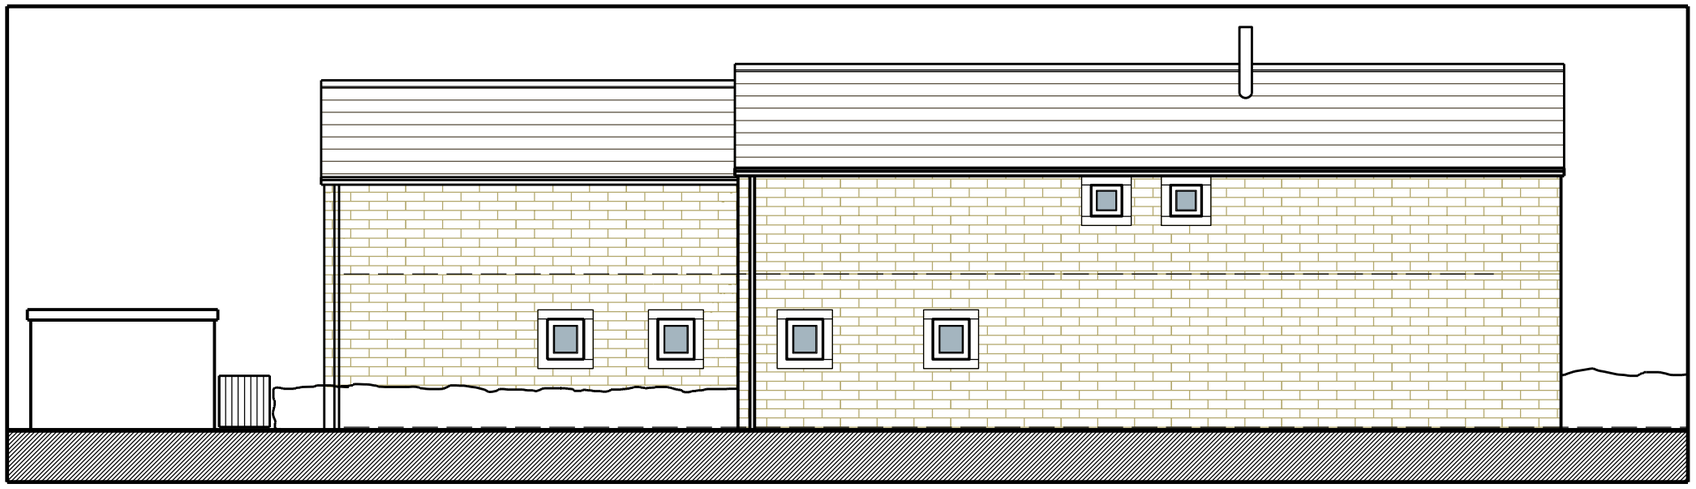


North Elevation - Proposed

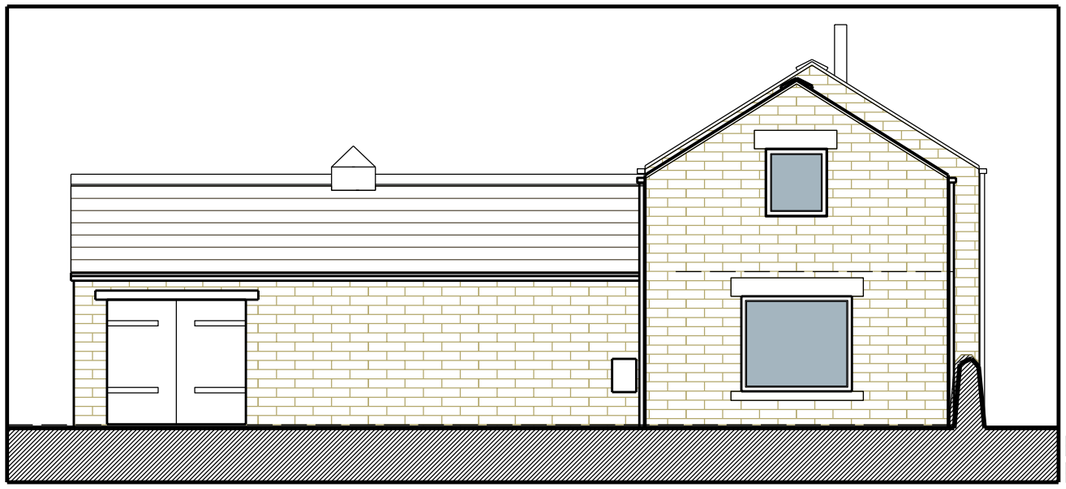

East Elevation - Proposed



West Elevation - Proposed

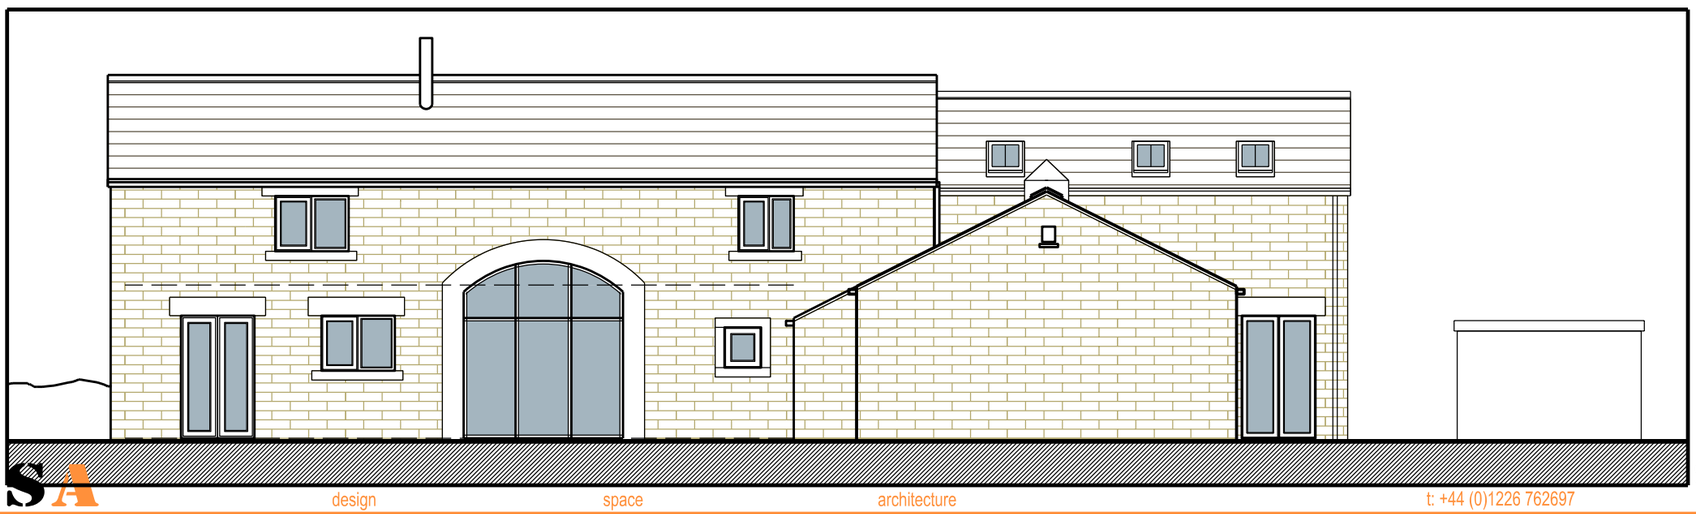

South Elevation - Proposed

DSA design space architecture t: +44 (0)1226 762697 e:info@designspacearchitects.co.uk www.designspacearchitects.co.uk