




EXISTING FRONT ELEVATION
SCALE 1:100

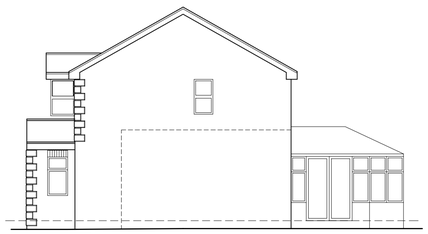

EXISTING SIDE ELEVATION
SCALE 1:100

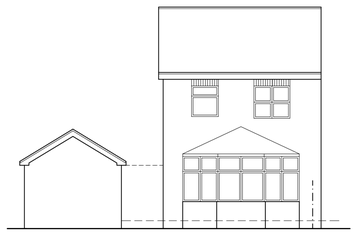


EXISTING REAR ELEVATION
SCALE 1:100

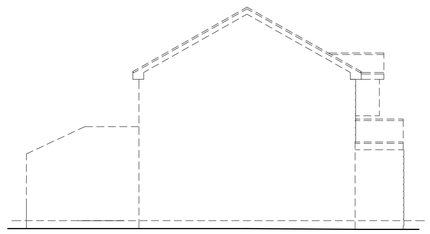

EXISTING SIDE ELEVATION
SCALE 1:100




PROPOSED FRONT ELEVATION
SCALE 1:100

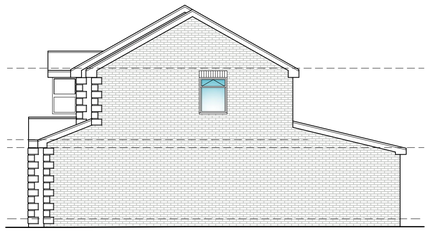

PROPOSED SIDE ELEVATION
SCALE 1:100




PROPOSED REAR ELEVATION
SCALE 1:100

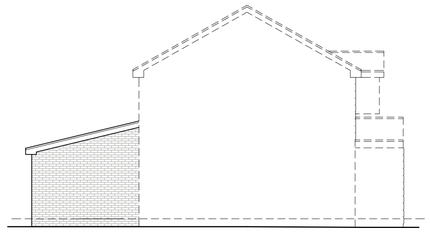


PROPOSED SIDE ELEVATION
SCALE 1:100




BLOCK PLAN
SCALE 1:500

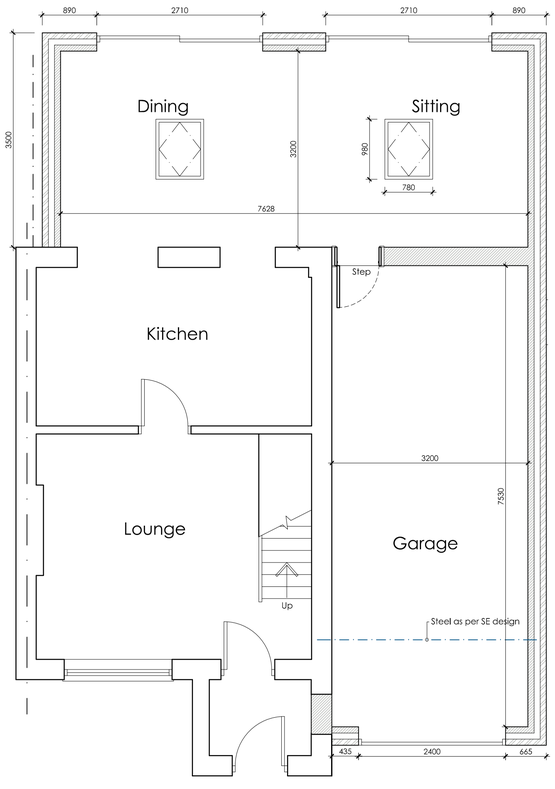

PROPOSED FLOOR PLAN
SCALE 1:50

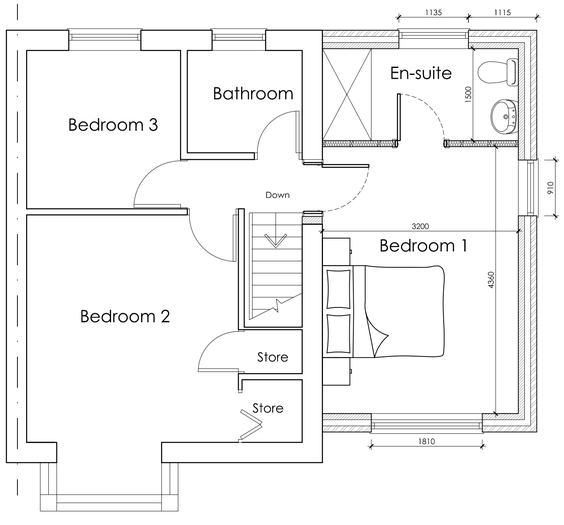

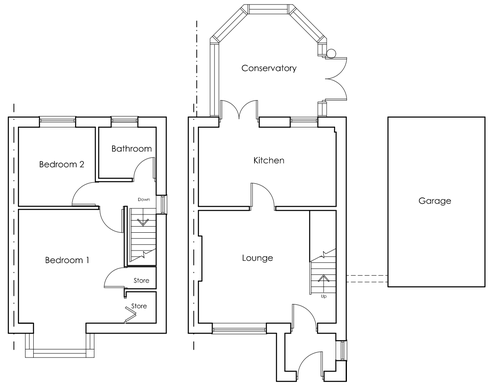

EXISTING FLOOR PLANS
SCALE 1:100





LOCATION PLAN
SCALE 1:1250

White Agus PARTNERSHIP
OFFICE ONE,
34 VICTORIA ROAD,
BARNSLEY,
S70 2BU
Phone: 01226 208482
Email: info@whiteaguspartnership.co.uk
Web: www.whiteaguspartnership.co.uk
ARCHITECTURAL SERVICES

Project.	Client.
PROPOSED EXTENSION AT 14 SALCOMBE CLOSE MAPPLEWELL, S75 6FG	MR ROB BOWES
Drawing Title. PLANS AND ELEVATIONS	Date. NOVEMBER 2021 / Scale. 1:50 & 1:100 @ A1 Ref. 21–194 / Dwg. No. 01 / Rev. A

Date	Suffix	Description	Date	Suffix	Description
22/11/2021	A	REVISED TO CLIENTS REQUIREMENTS			