




First Floor Plan

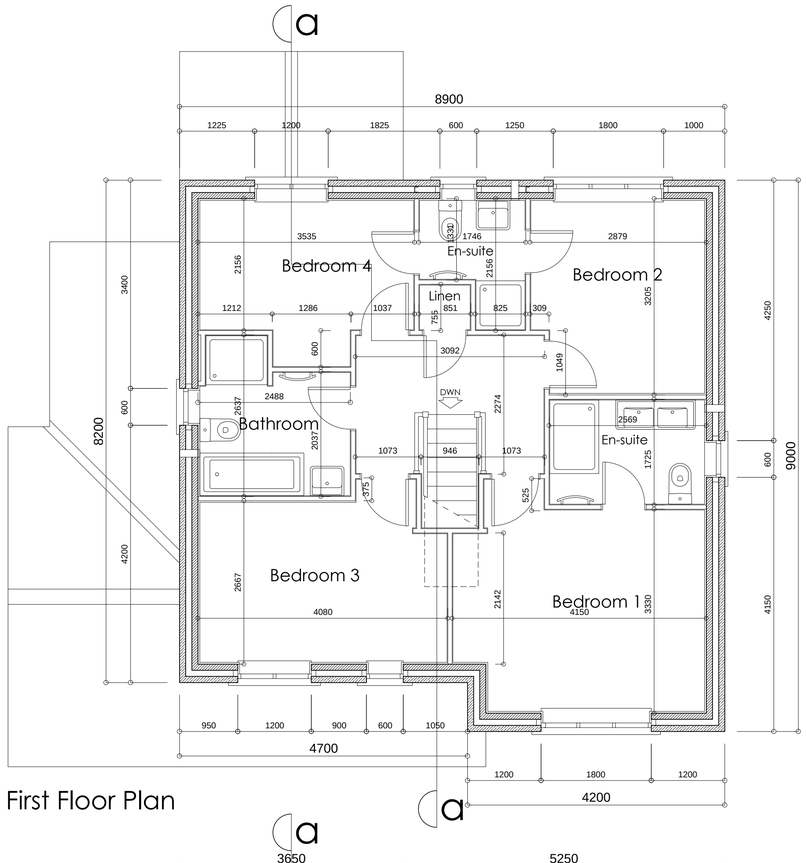


Ground Floor Plan

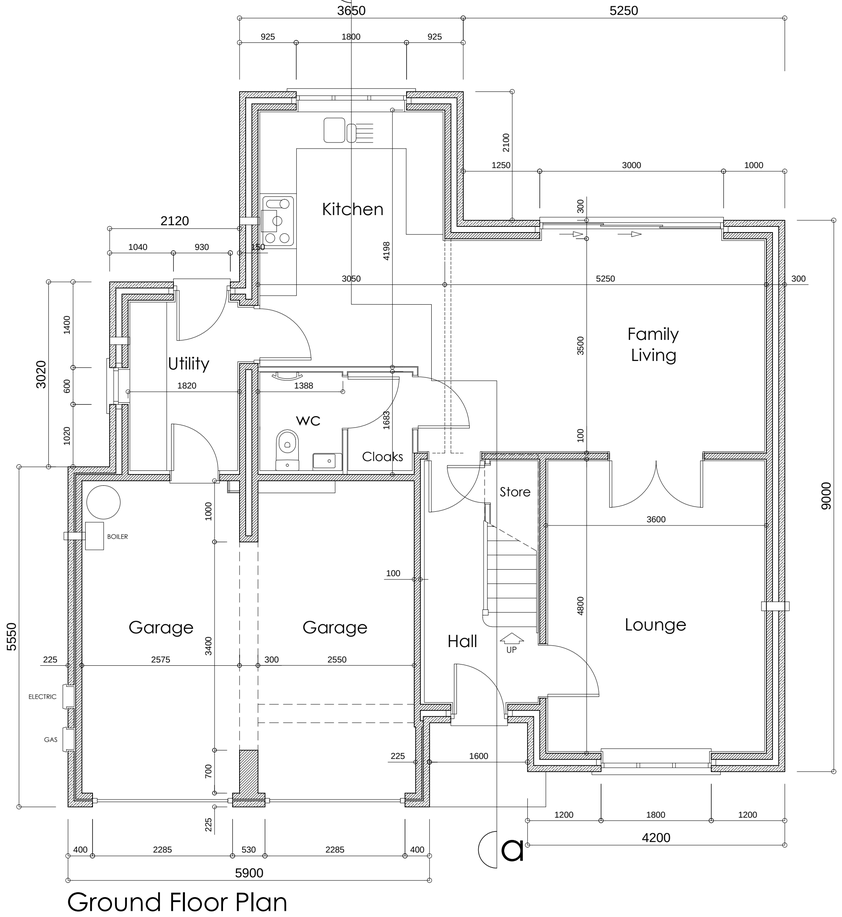

Front Elevation

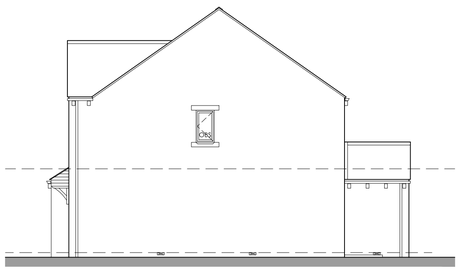


RH Side Elevation

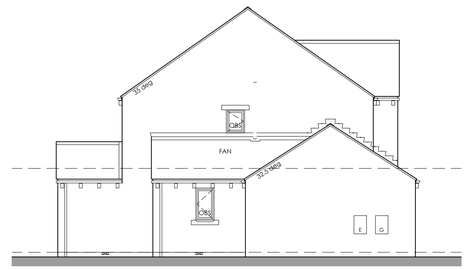

LH Side Elevation



Rear Elevation

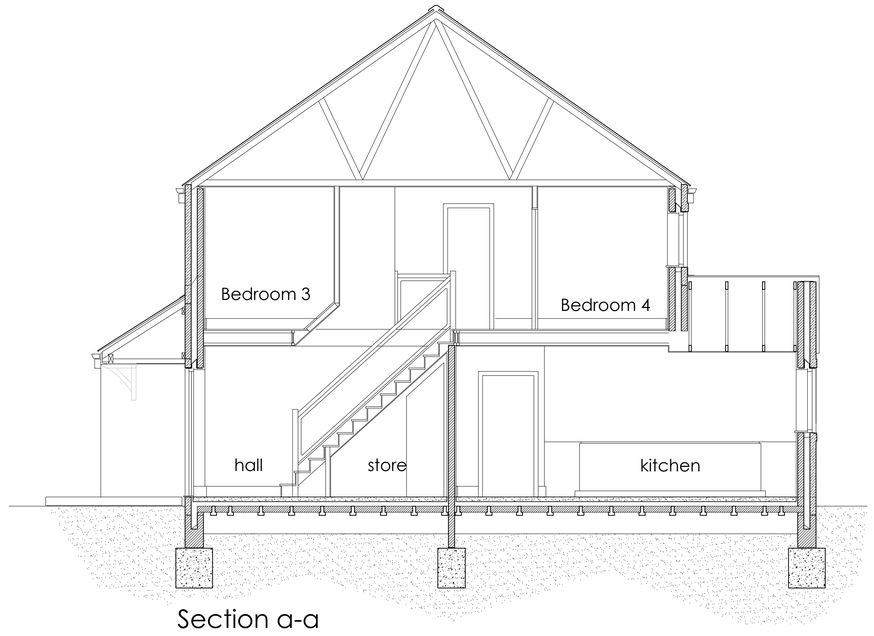

Section a-a

1:50
0m 1m 2m 3m
0m 1m 2m 3m 4m 5m 6m
1:100

THIS DRAWING IS THE COPYRIGHT OF MPJ DESIGN ASSOCIATES LTD AND MAY NOT BE REPRODUCED OR AMENDED WITHOUT WRITTEN PERMISSION. NO LIABILITY WILL BE ACCEPTED FOR AMENDMENTS MADE BY OTHER PERSONS.
ALL DIMENSIONS ARE GIVEN TO MASONRY/STUDWORK AND EXCLUDE FINISHES.
THE CONTRACTOR IS TO CHECK AND VERIFY ALL DIMENSIONS AND LEVELS PRIOR TO WORK COMMENCING. THE CONTRACTOR IS TO COMPLY WITH ALL CURRENT BUILDING LEGISLATION WHETHER OR NOT SPECIFICALLY STATED ON THIS DRAWING.
THIS DRAWING MUST BE READ WITH AND CHECKED AGAINST ALL RELEVANT ENGINEERS' DETAILS, DESIGN DRAWINGS AND ALL OTHER SPECIALIST INFORMATION PROVIDED.

This drawing depicts Plot 1. Please read as handed for construction of Plot 12

REV A. AS REQUESTED BY CONROY BROOK. 15/12/14
REV B. LAUFEN SANITARYWARE ADDED-WASTE PIPES CLARIFIED STRUCTUAL ELEMENTS DESCRIBED-CONROY BROOK AMENDMENTS. 03/03/15
REV C. GROUND FLOOR CONSTRUCTION AMENDED. ENTRANCE DOOR STYLE CLARIFIED. INTERNAL GARAGE WALL REVISED. STRUCTURAL ELEMENTS ADDED. 30/06/15

Client: Conroy Brook (Developments) Ltd

J ob: Wellthorne Lane INGBIRCHWORTH

Title: House Type B - Construction Drawing

Scale: 1:100/ 1:50 Dwg No: 14/109-C129C

Date: Nov 2014

MPJ DESIGN ASSOCIATES Ltd
4 CHURCH STREET
BARLBOROUGH
CHESTERFIELD. S43 4EP

tele: 01246 819259
mob: 07841 353141
martynjsjones@btinternet.com